



REVISION HISTORY				
		DO - MM - YY	REVISED BY	CHECKED BY
A	Print size	6/11/22	AA	TA

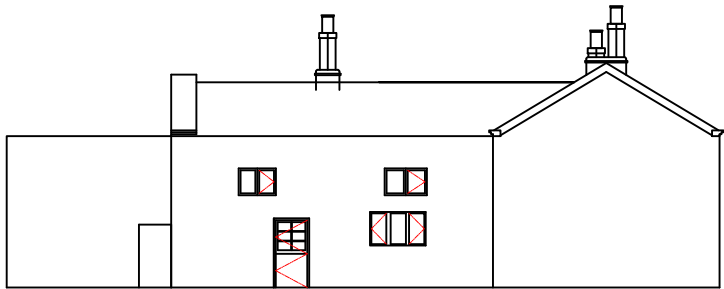

Existing and proposed view on 'C'


4282

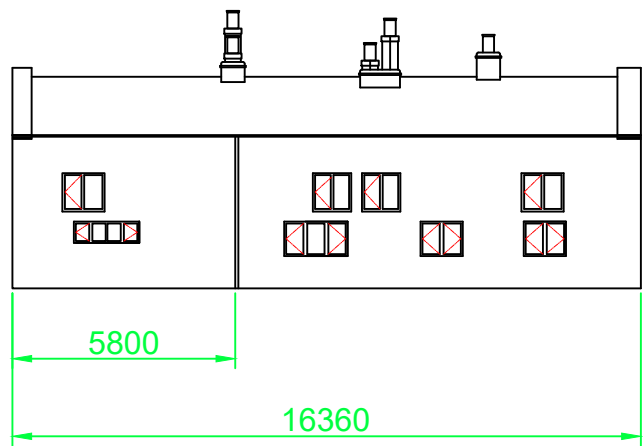

Existing view on 'D'

5800

16360

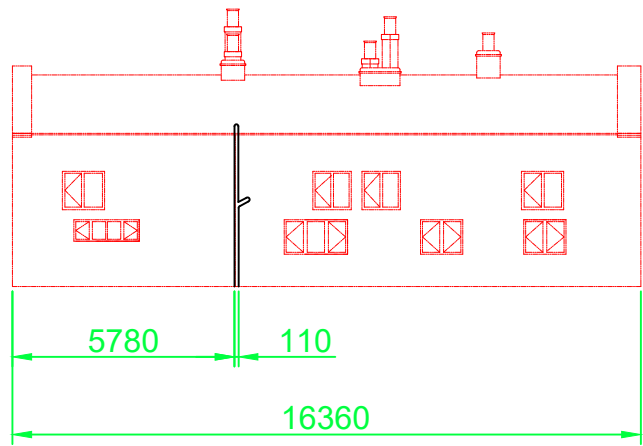


Proposed view on 'D'

5780


110

16360

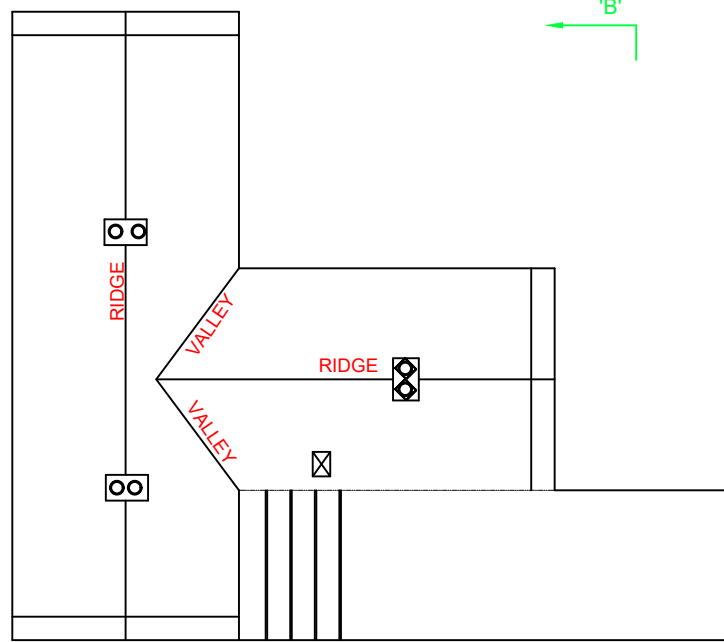


Existing Roof Plan

'B'

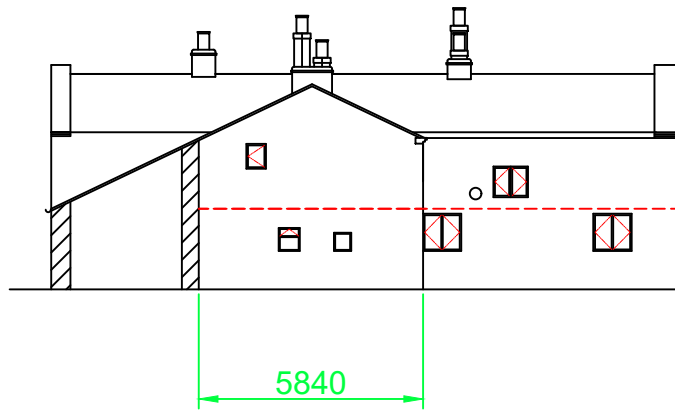

Existing and proposed section on 'B'-'B'

5840

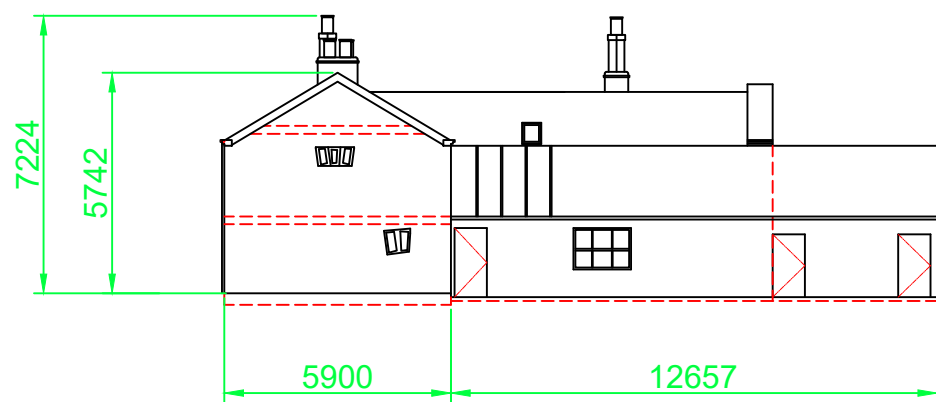


Existing view

7224

5742

5900

12657

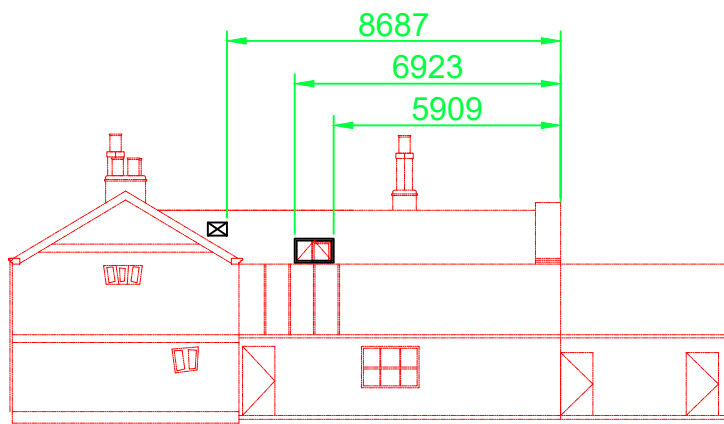


Proposed view


8687

6923

5909

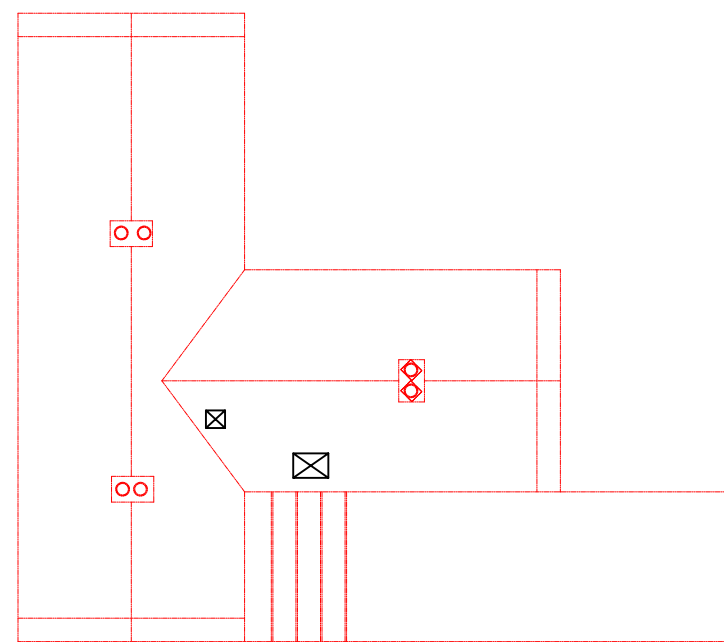

Proposed roof plan

 

THIS SHEET		NEXT SHEET	
DRAWN AA	APPROVED BY TA	IF NO OTHER TOLERANCE GIVEN ±50	DATE 13/10/22
PROJECTION 	CLIENT DAKIN COTTAGE	SCALE 1:200	
REFERENCE DOCUMENTS	TITLE ELEVATION AND ROOF PLAN	ORIGINAL SIZE: A2	
SOURCE LIBRARY	DRAWING NUMBER 02-SK177JJ		PAGE