




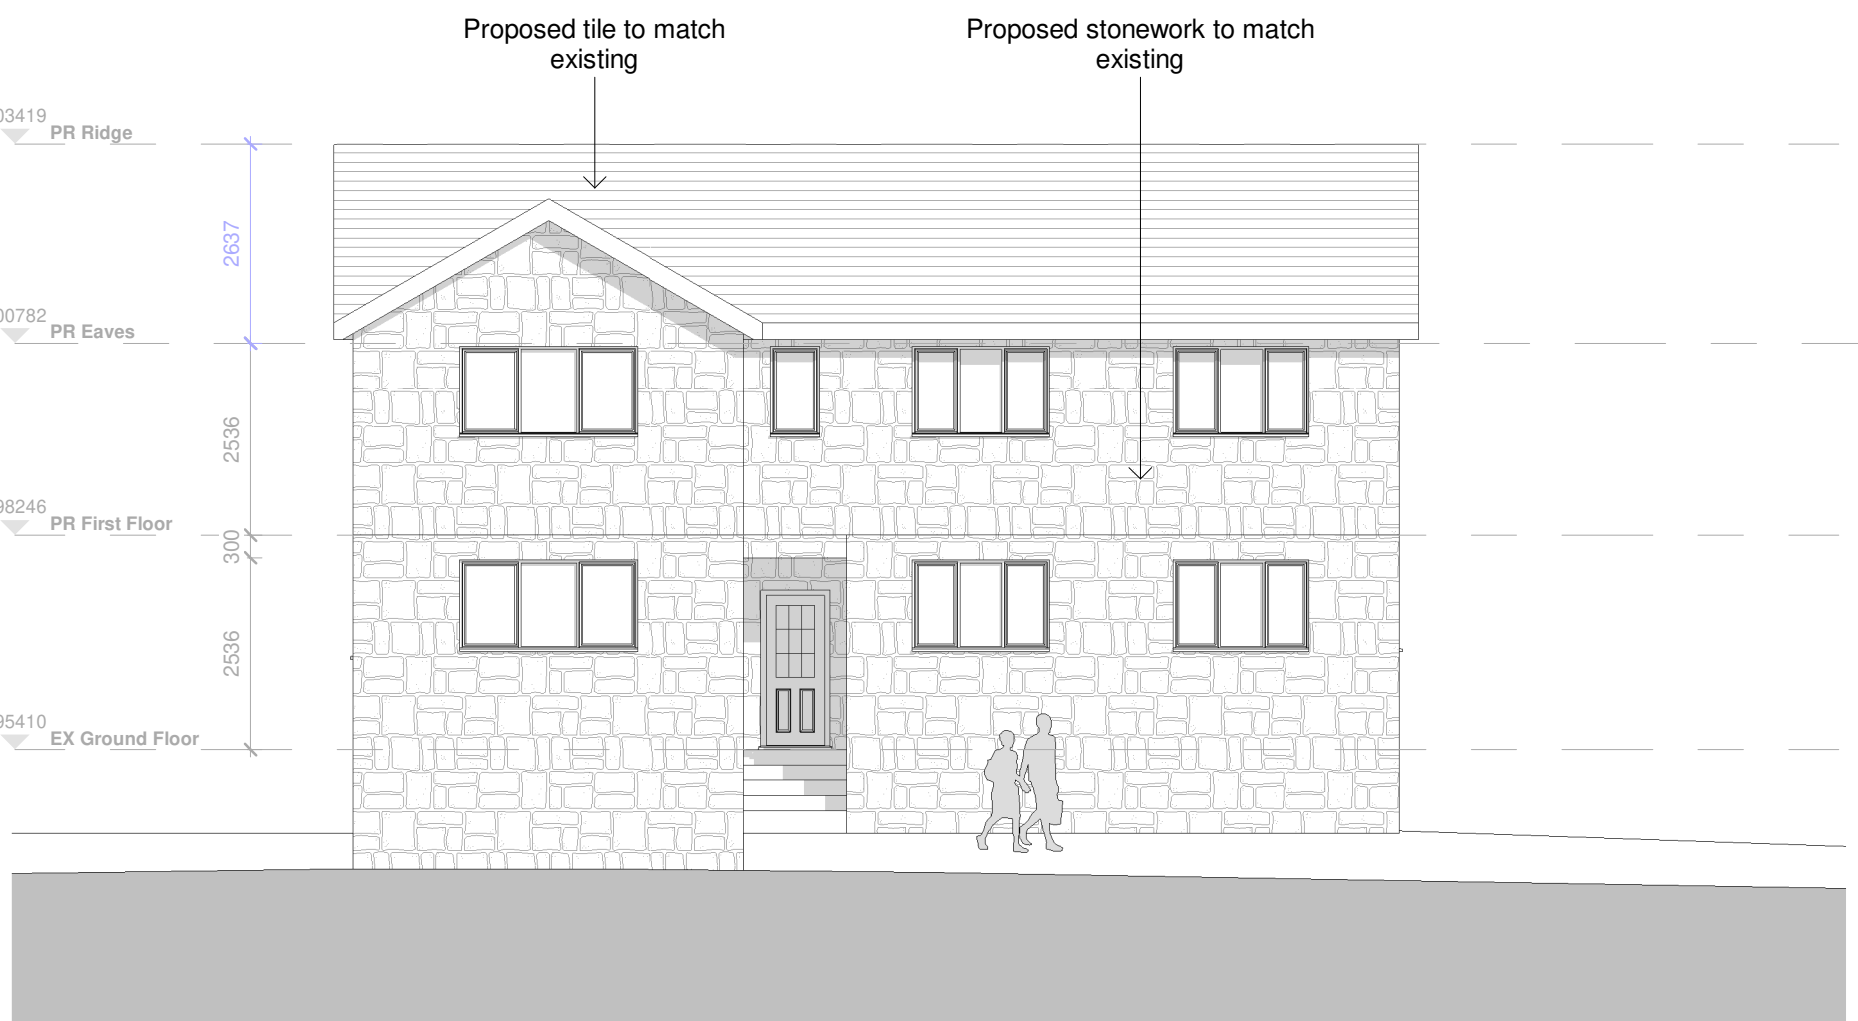


A 20-ZZ_Front Elevation - Proposed
1 : 100

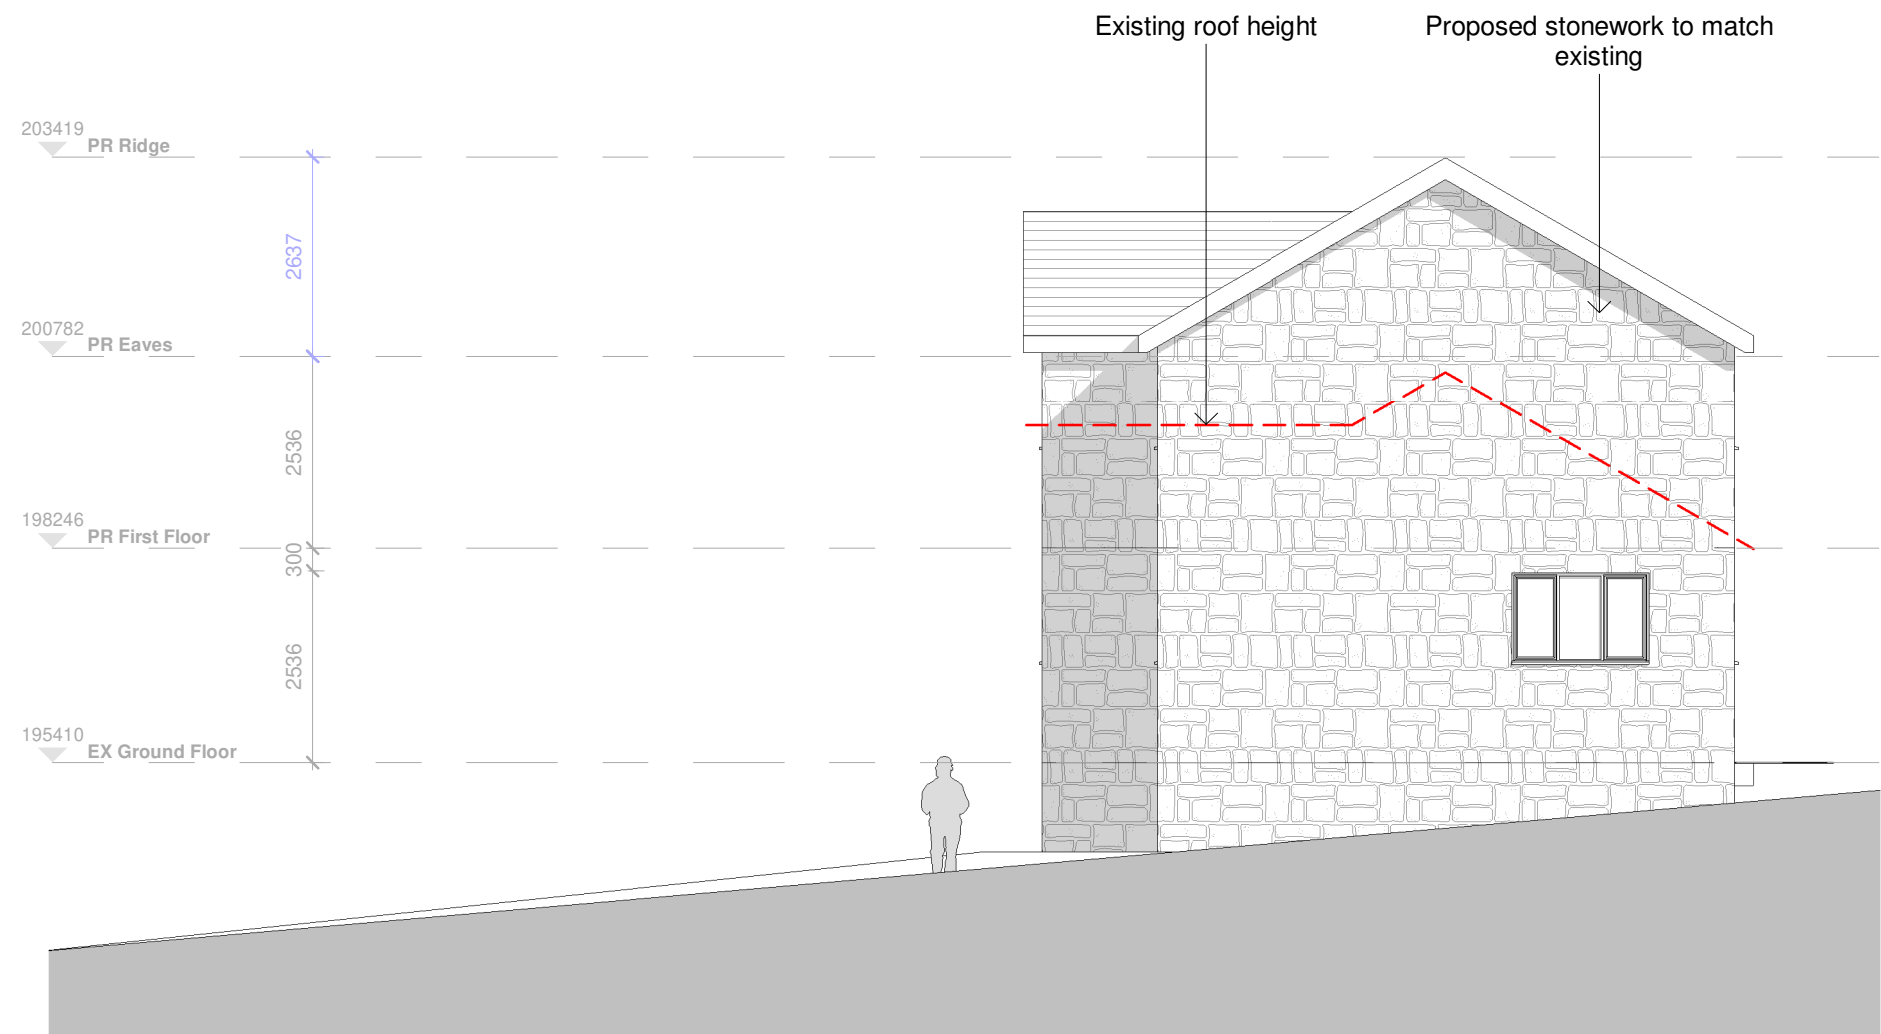

B 20-ZZ_North Elevation - Proposed
1 : 100

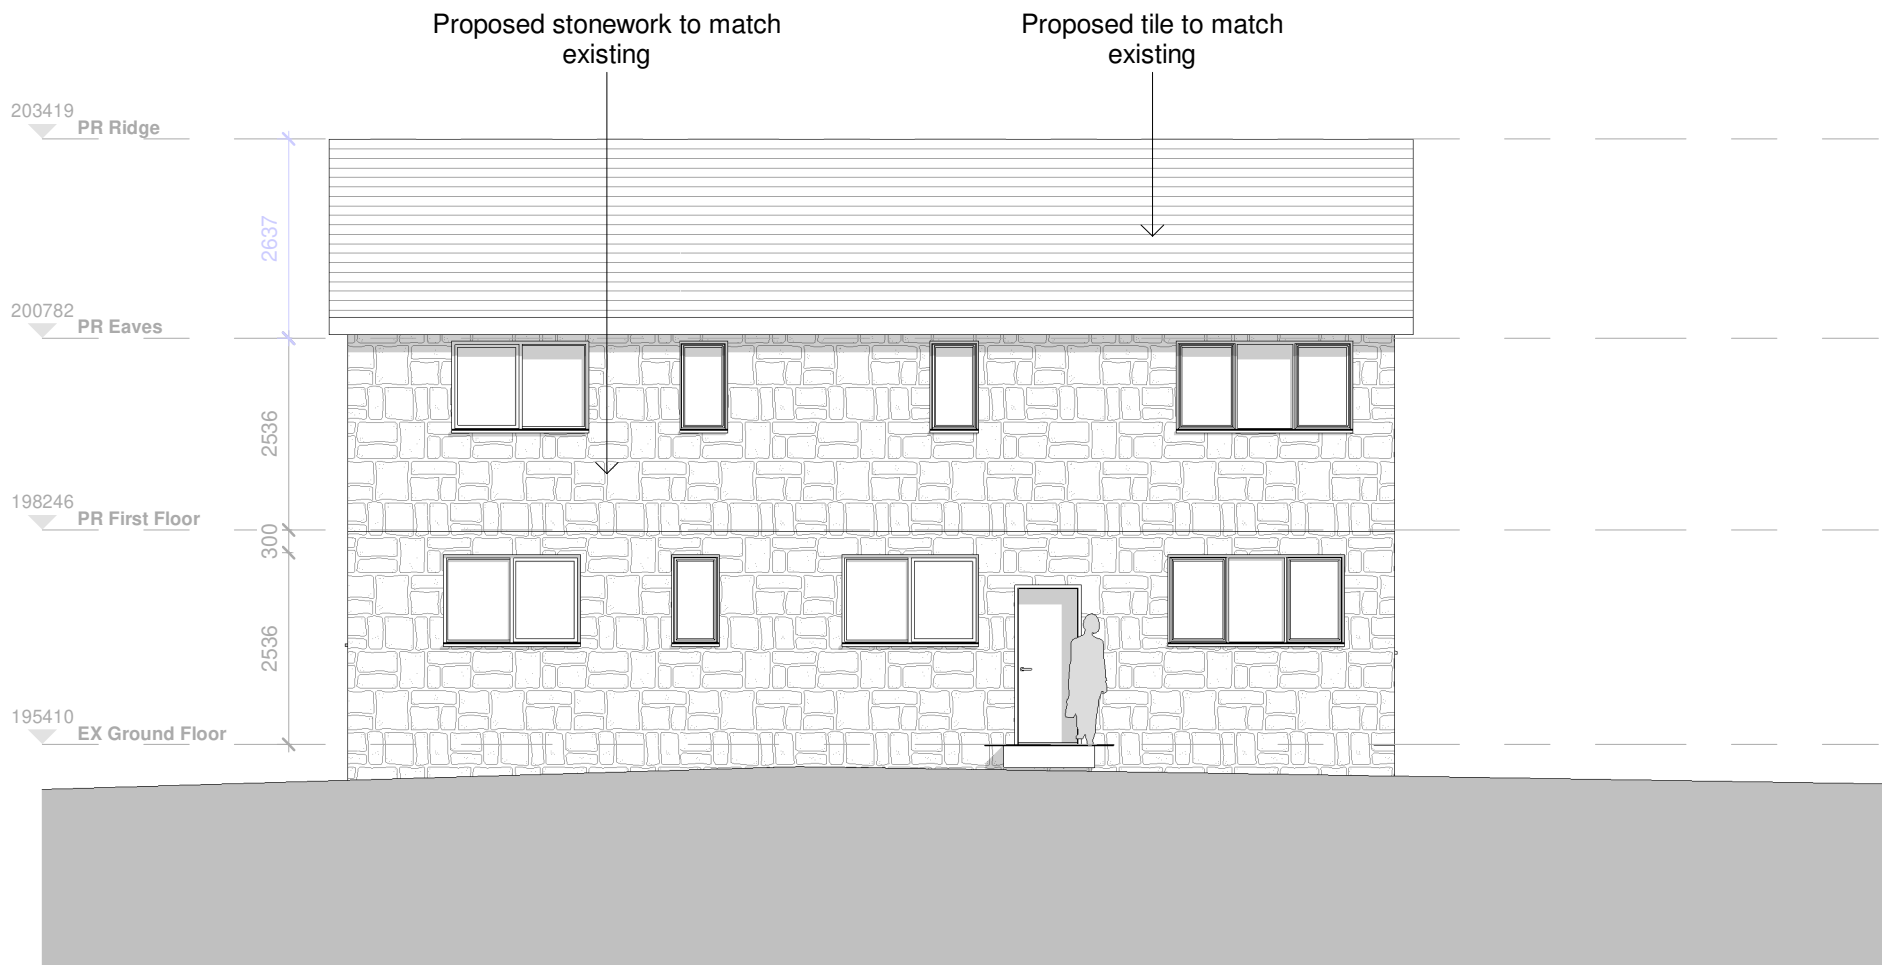

C 20-ZZ_Rear Elevation - Proposed
1 : 100

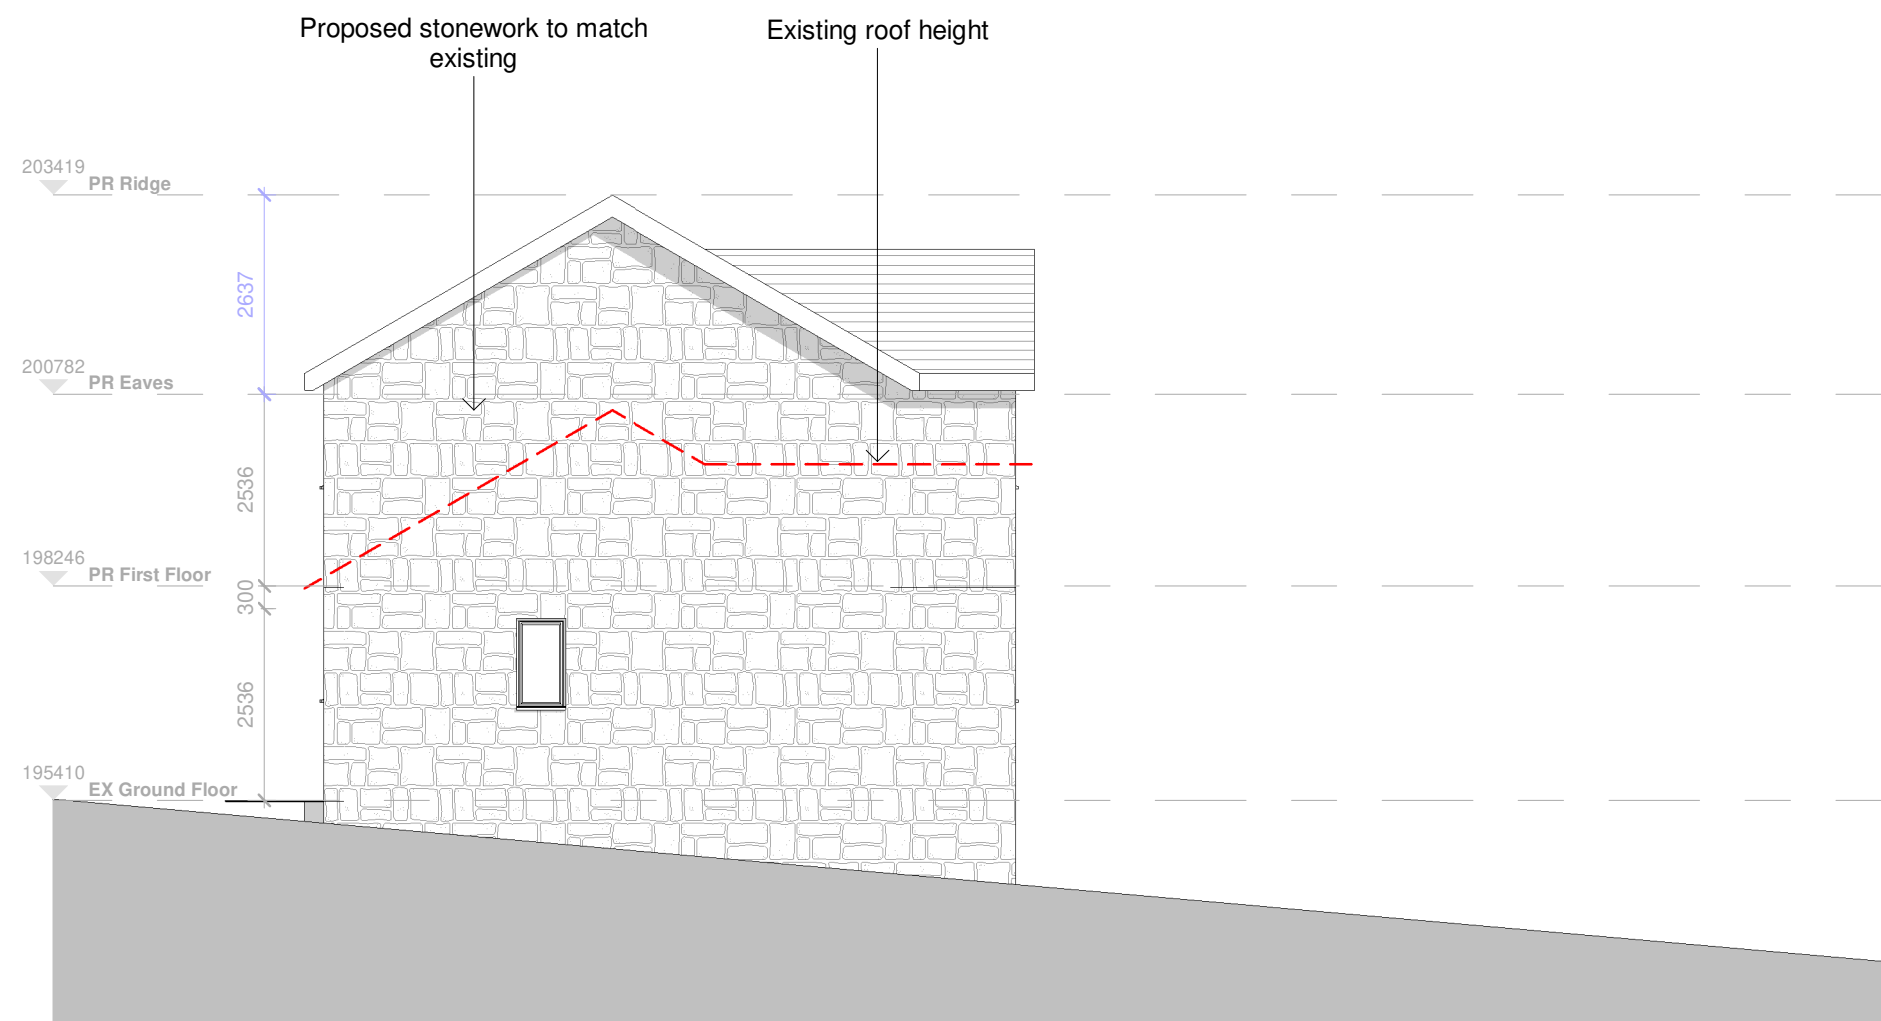

D 20-ZZ_South Elevation - Proposed
1 : 100

Rev	Revision Details	Drawn	Date	Checked
-----	------------------	-------	------	---------

C4 Projects

Quayside,
Widnespool Business Park,
Stockton Heath,
W44 6HL
t: 01925 751 852
e: info@c4projects.co.uk
www.c4projects.co.uk

Project Management • Architecture • Building Surveying • Cost Consultancy

Client
Graham Knight

Project
Holly Farm
Briargrove Road, High Peak SK22 1AY

Drawing Title
Elevations As Proposed

Status Purpose of Issue
S3 SUITABLE FOR REVIEW AND COMMENT

Drawn by TO Created 04.11.2022
C4 Job no. 18-025 Scale 1 : 100 @ A1

Drg no.	Rev
18025-C4P-B1-ZZ-DR-A-2101	