



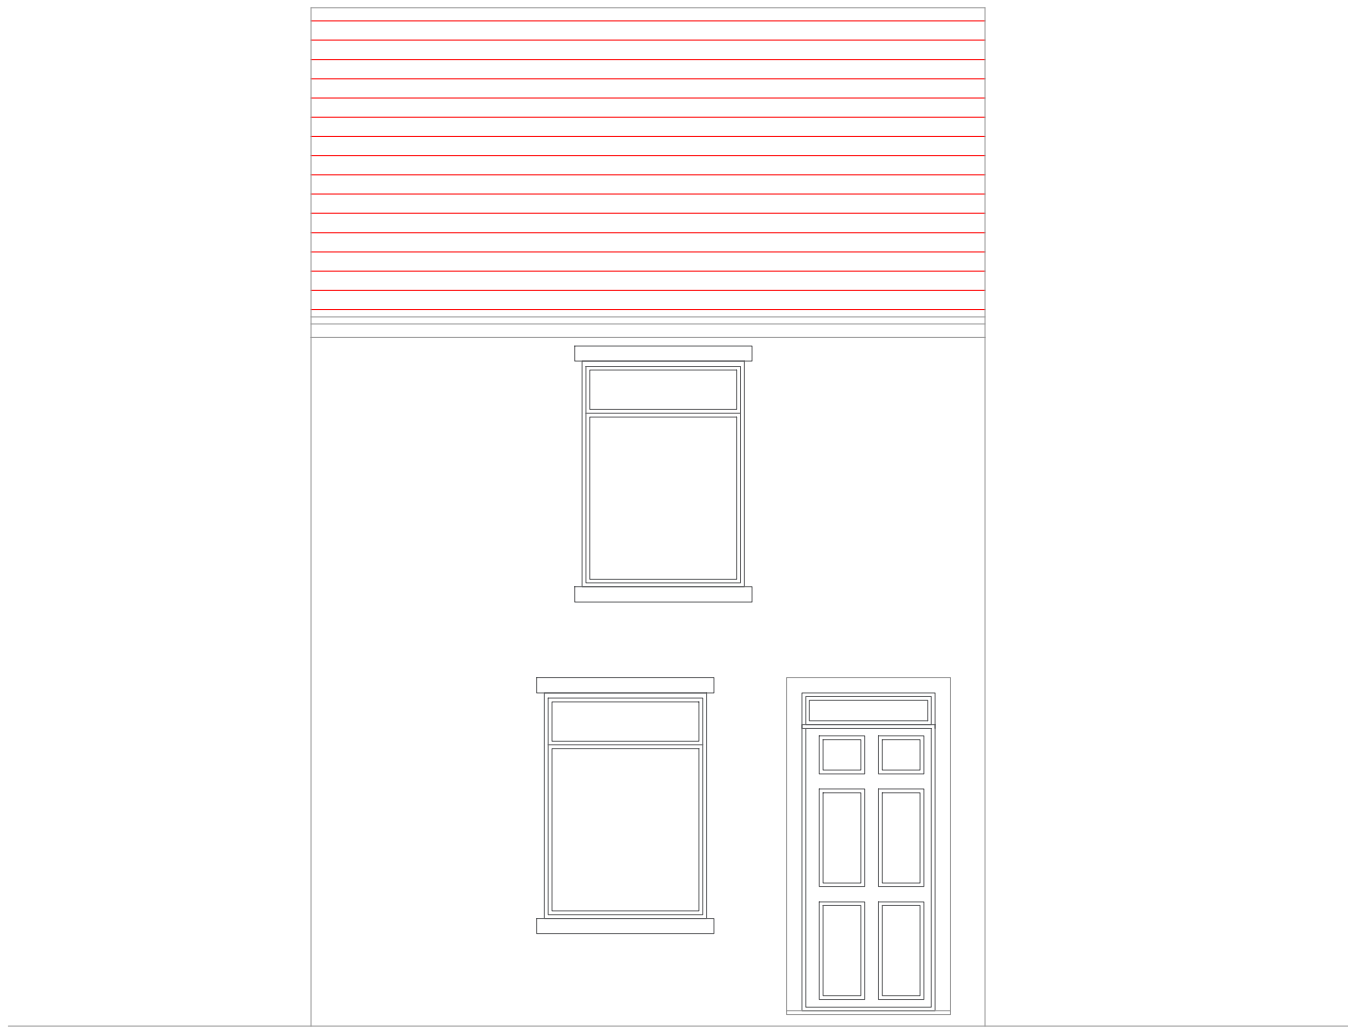


Front Elevation
Scale 1:50

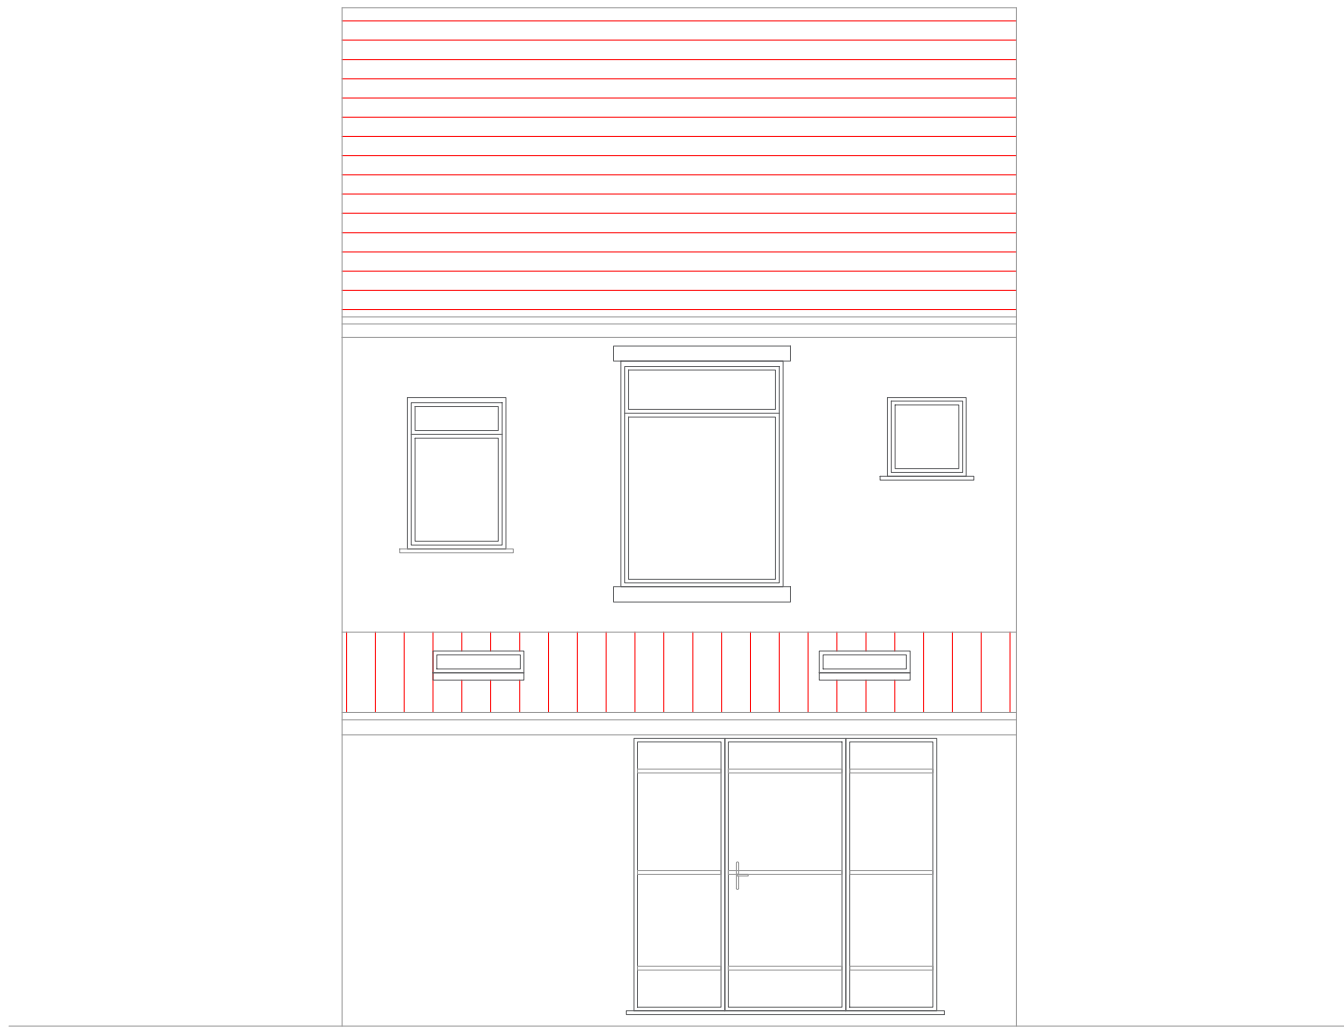


Rear Elevation
Scale 1:50




Right Side Elevation
Scale 1:50

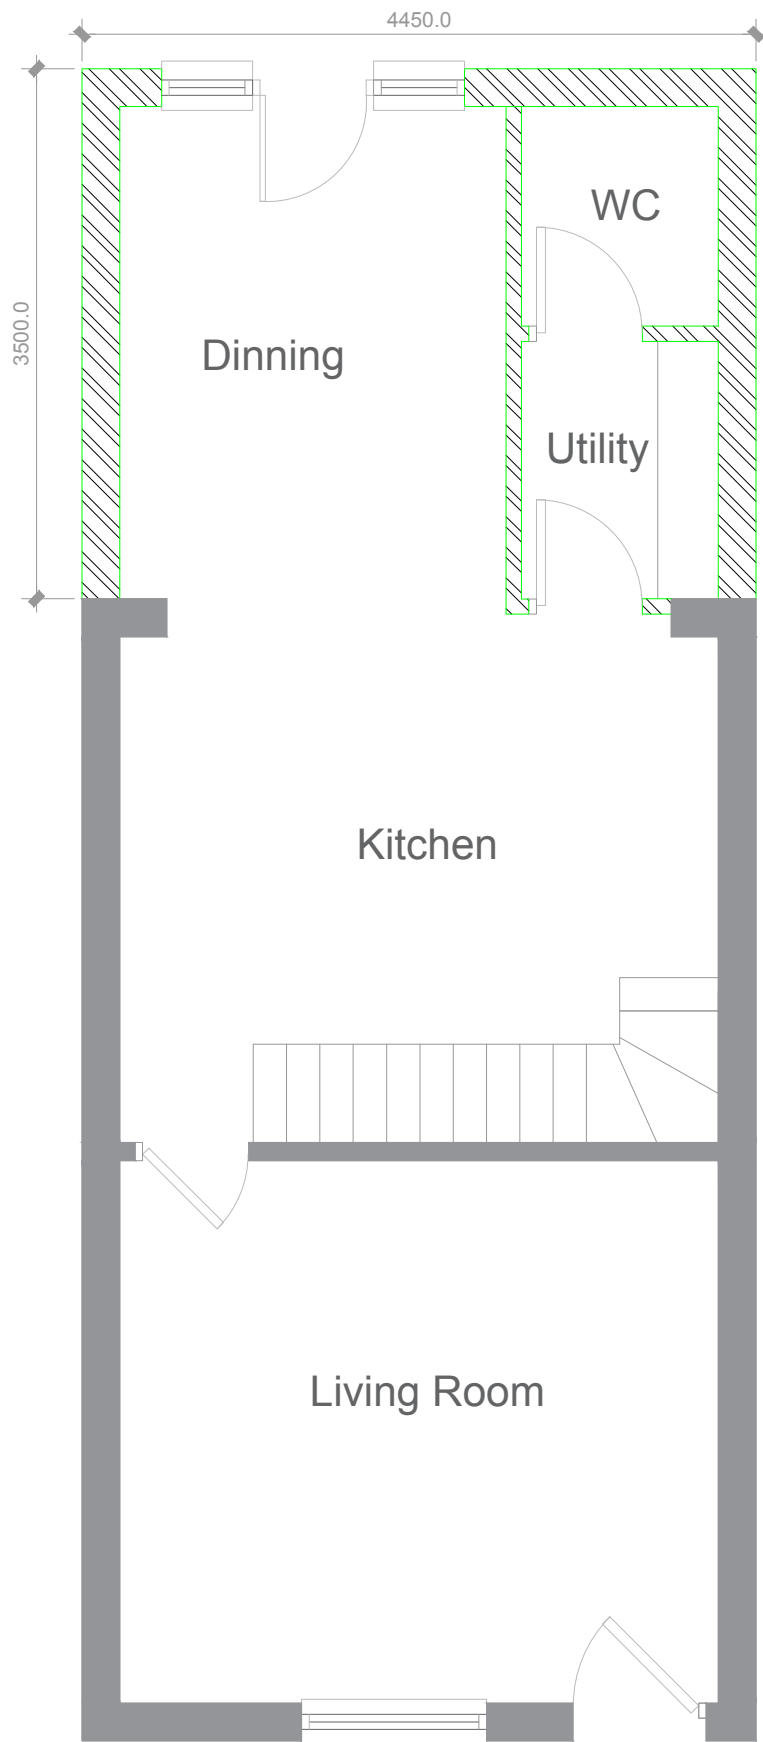

Ground Floor
Scale 1:50

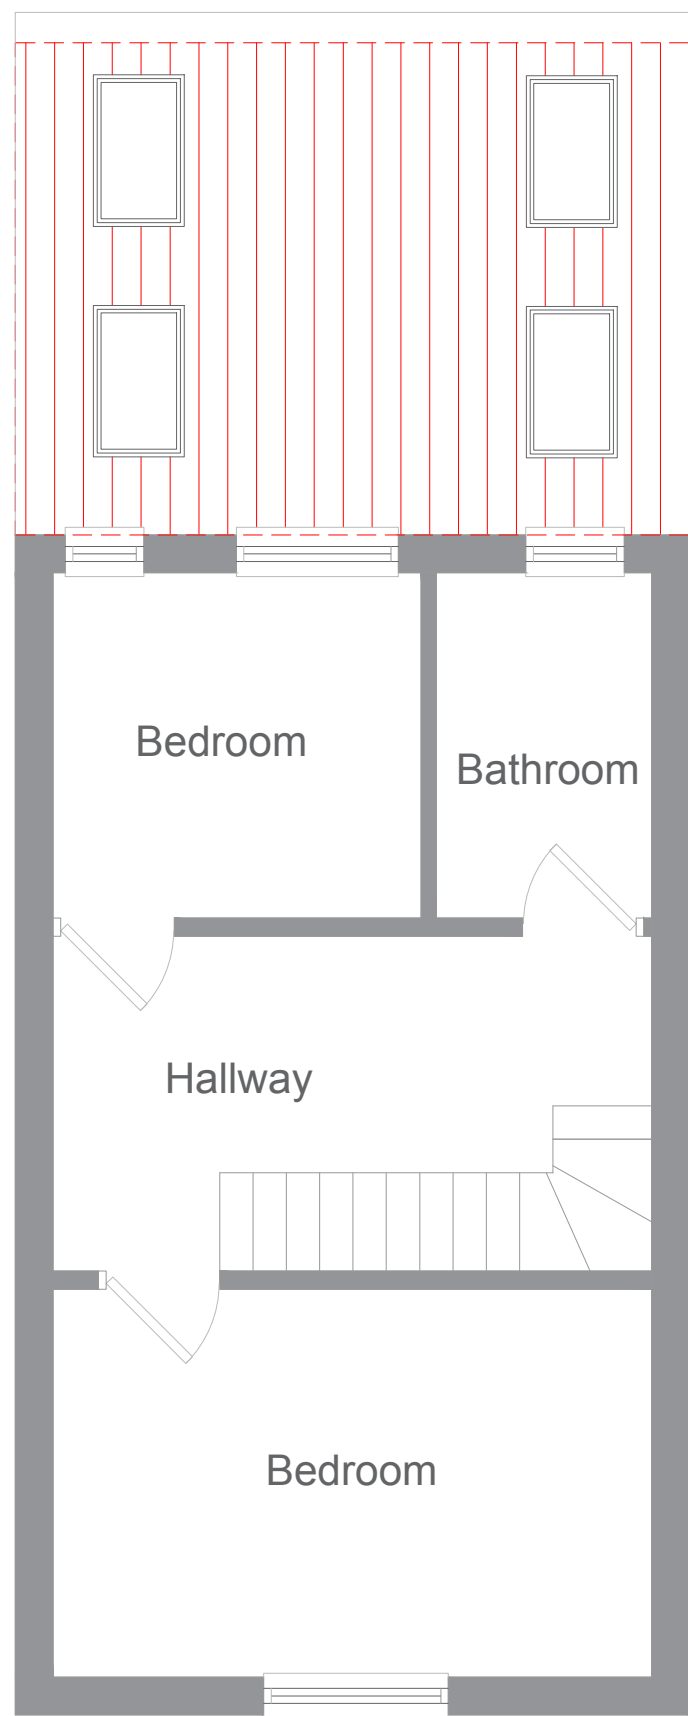

First Floor
Scale 1:50

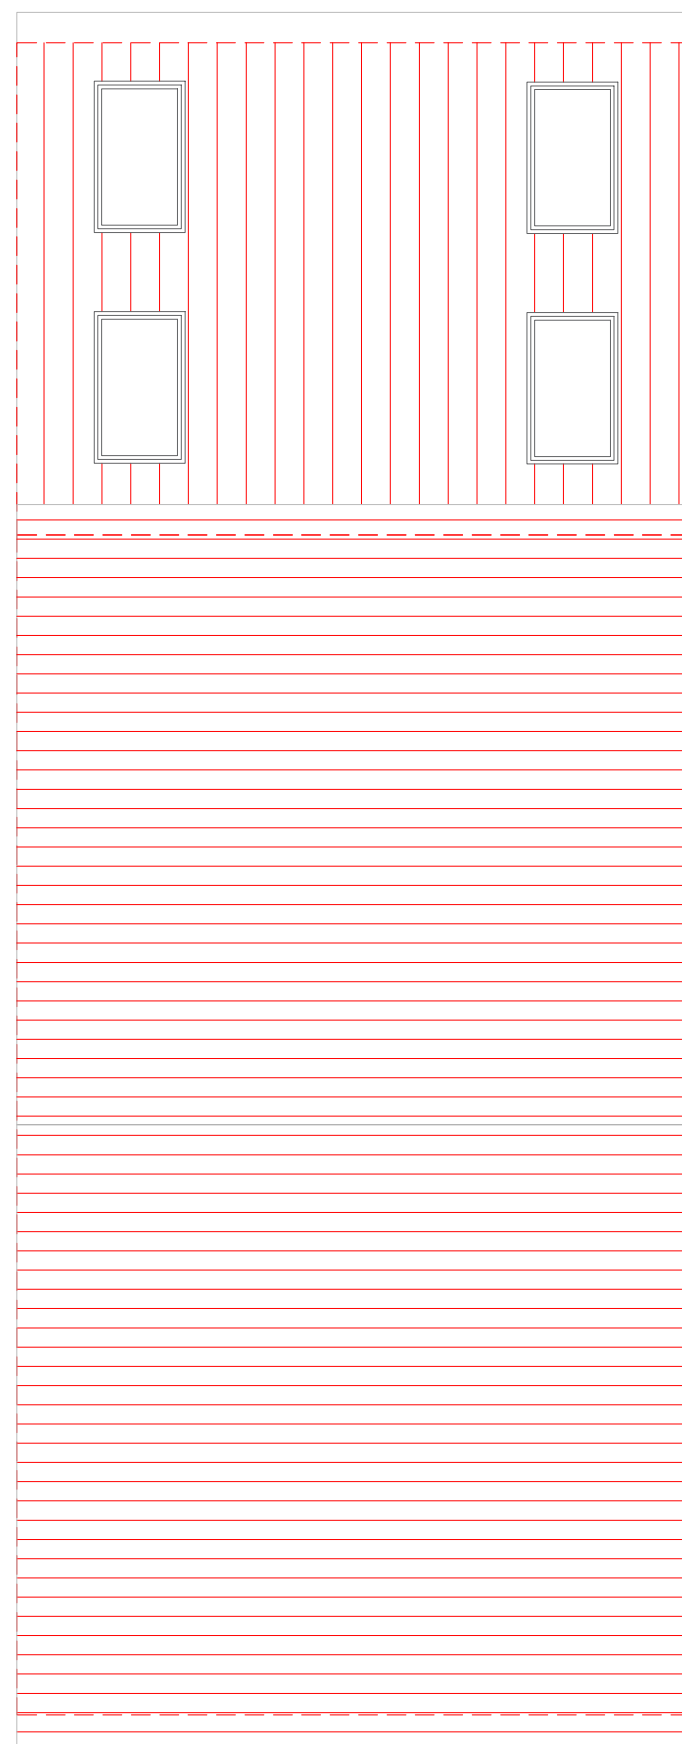

Roof Plan
Scale 1:50



Left Side Elevation
Scale 1:50

Rev:A
Rev Details:
Initial Issue

Rev Date: 15/07/2022

Drawn By: A Punchard

DRAWING FOR INFORMATION ONLY