
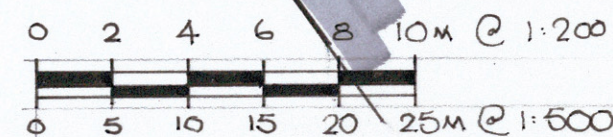
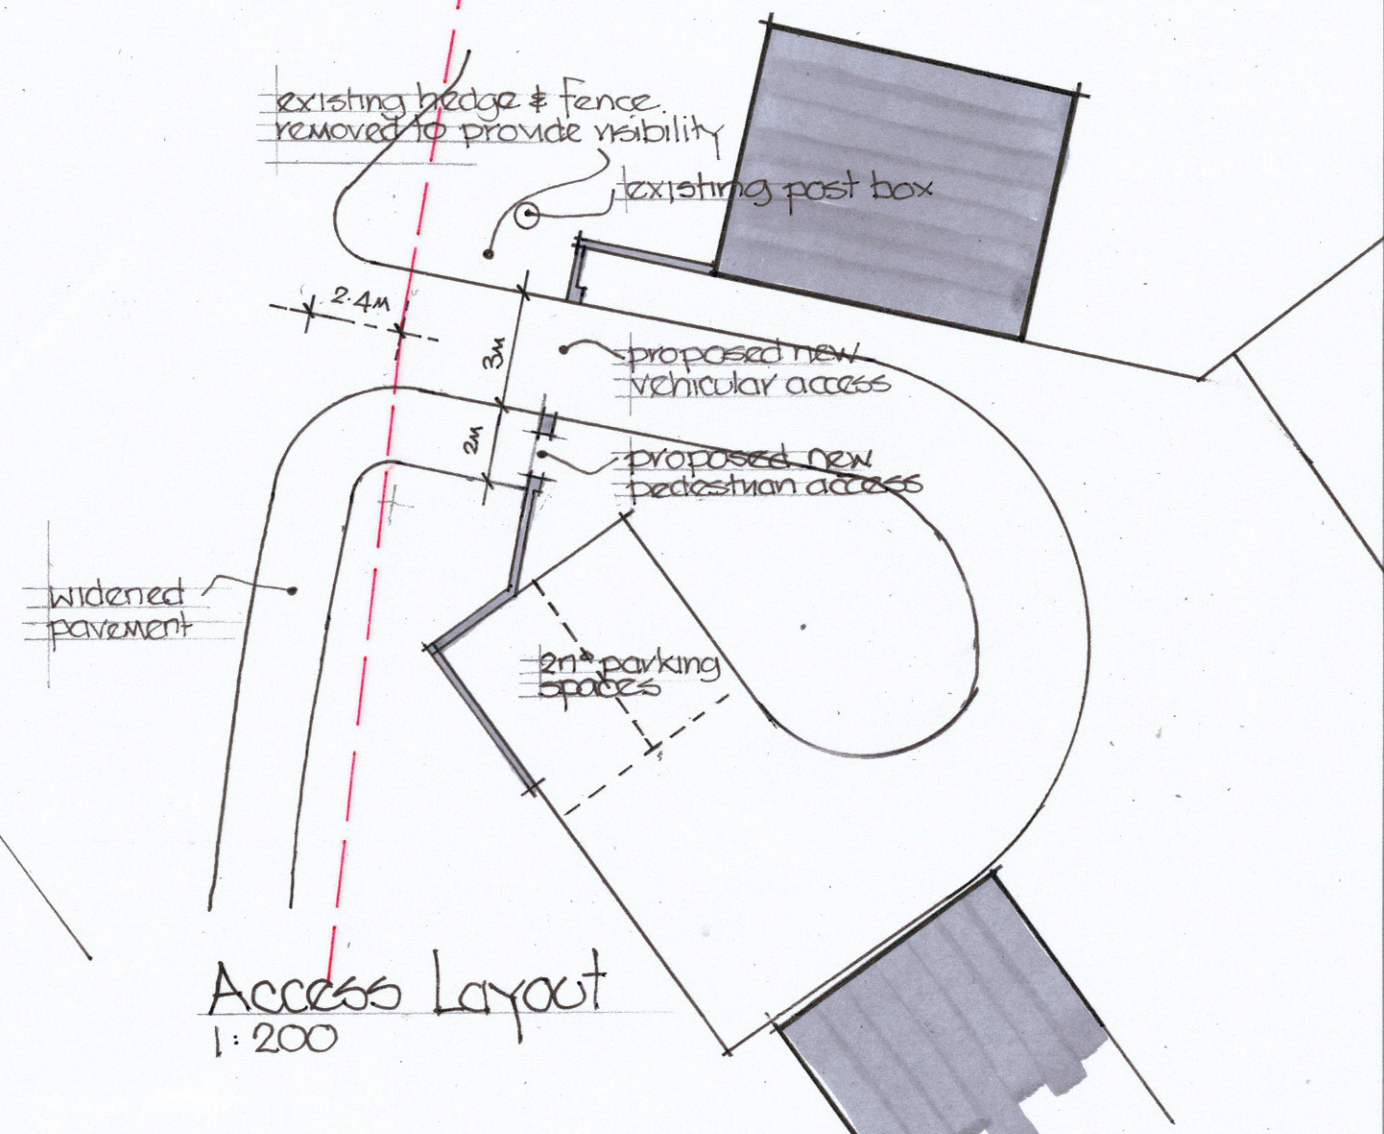


Indictative site plan 1:500

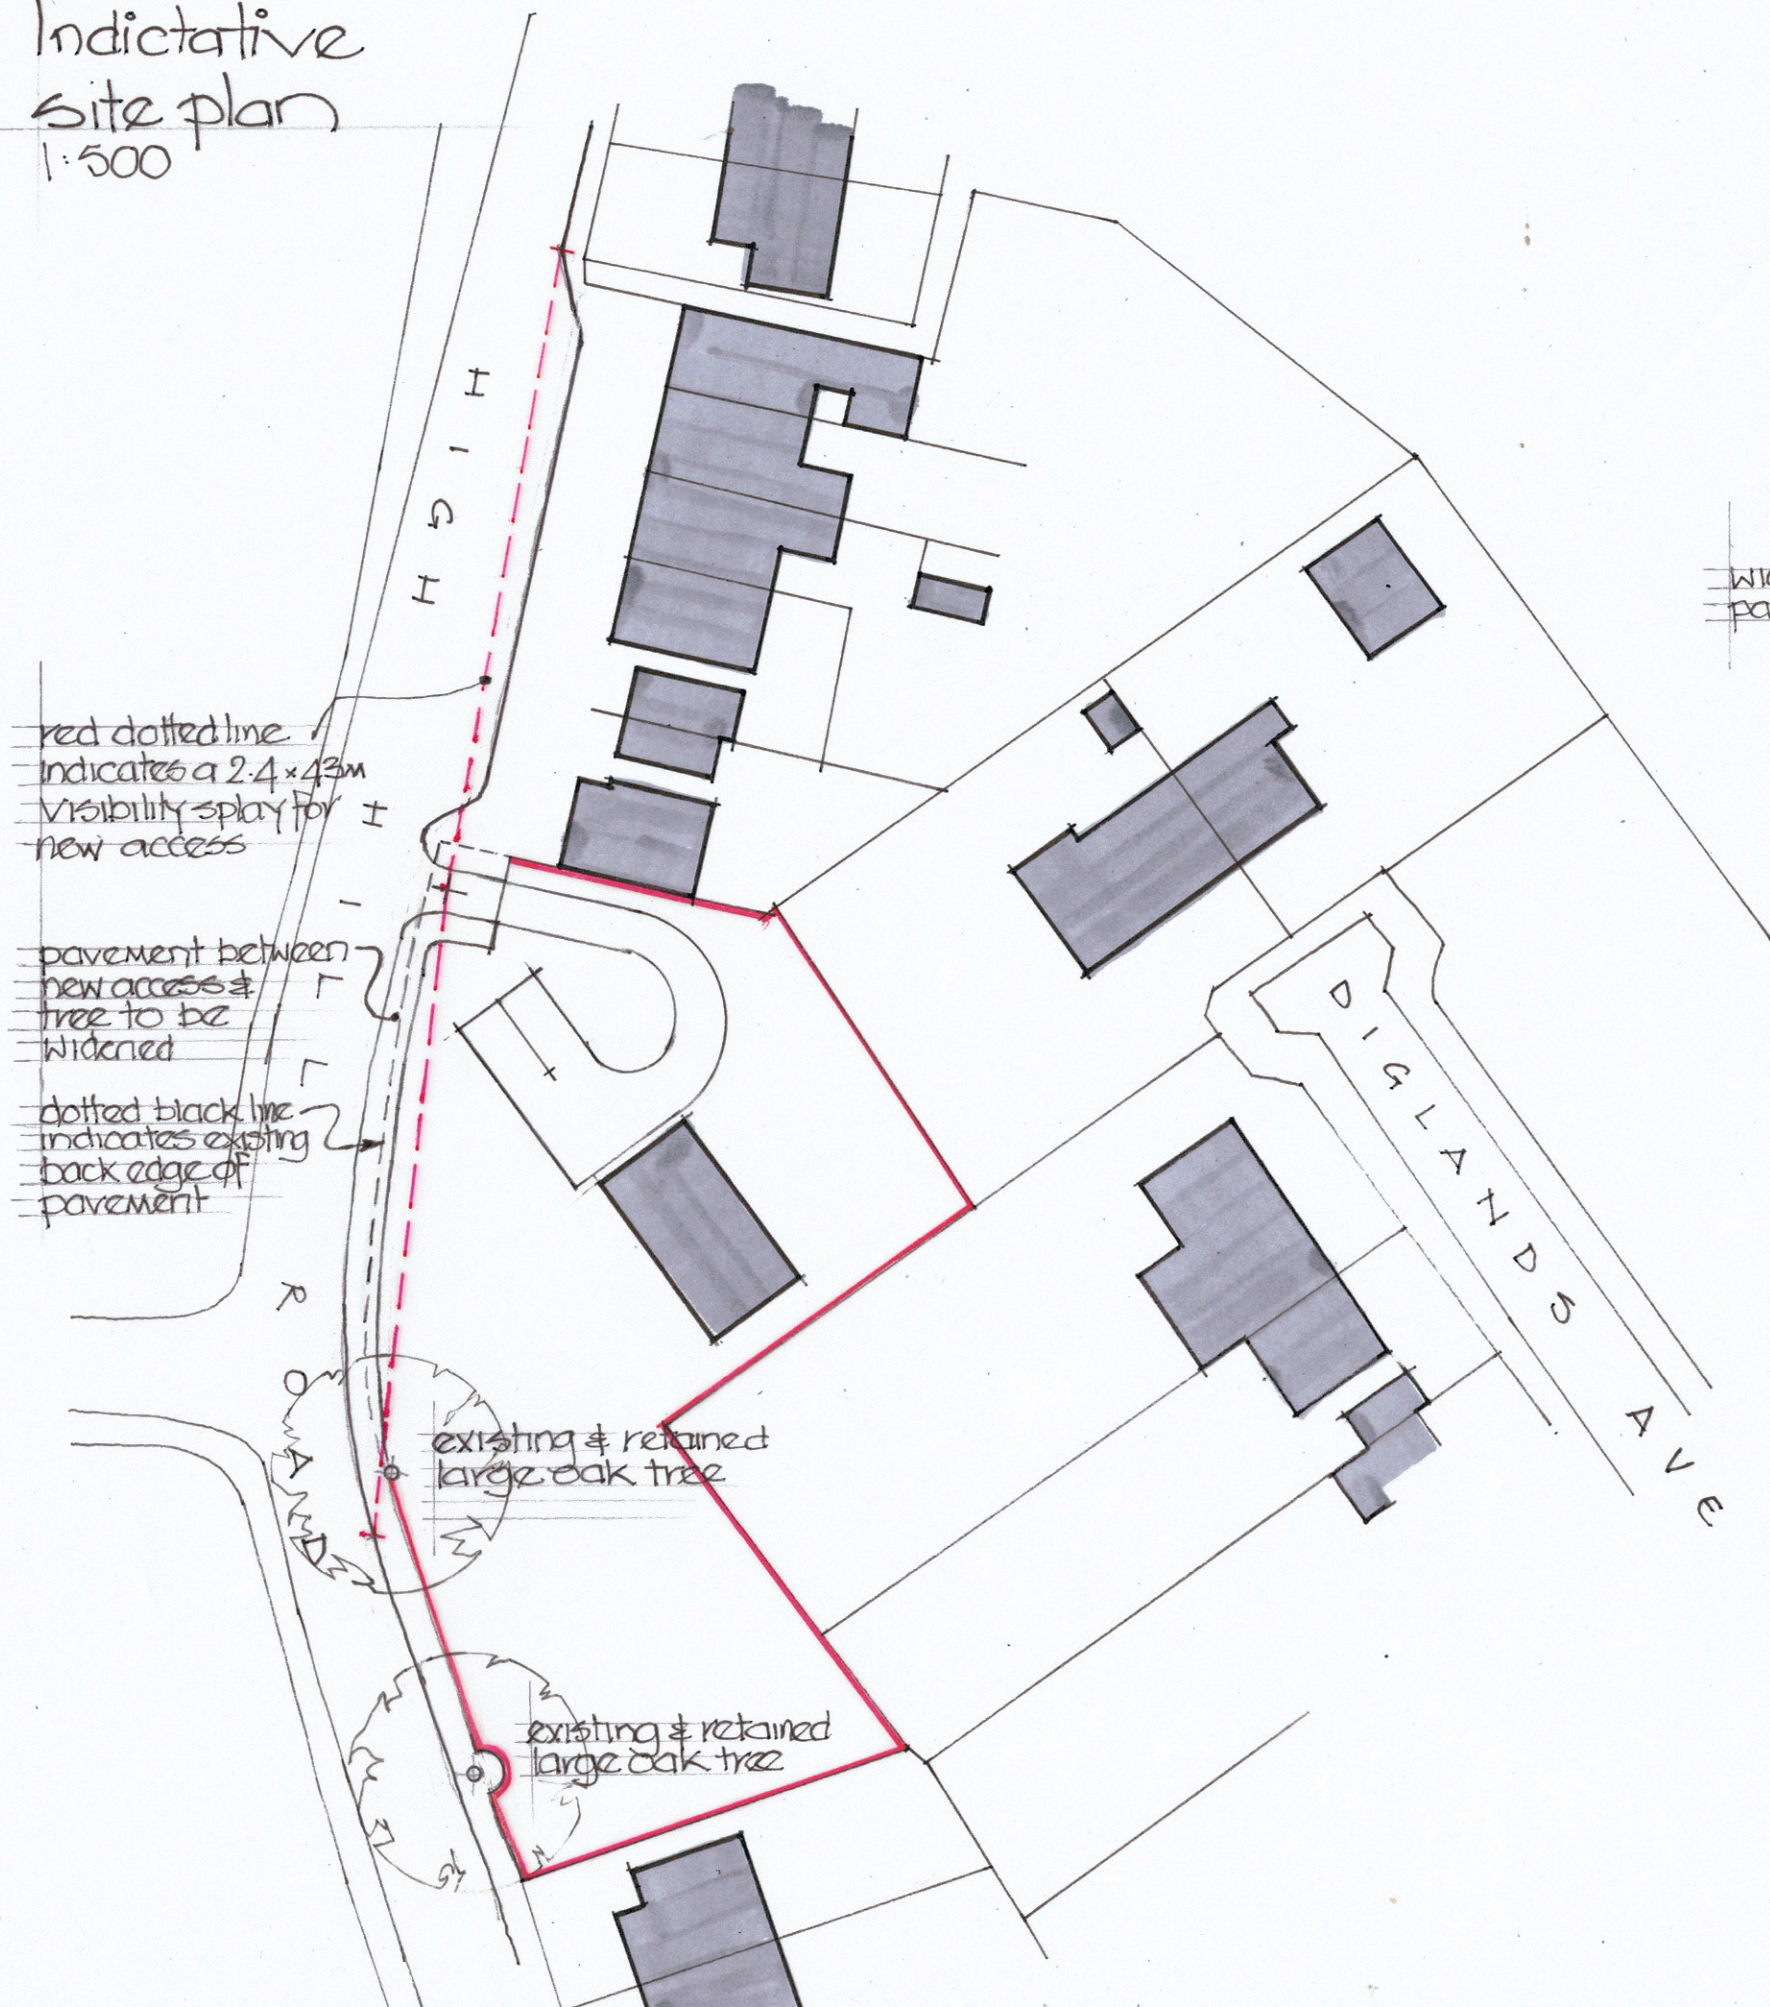

proposed single detached house on
land adjacent to
149 High Hill Road, New Mills
for
Mr Chris Green

Site Plan & Access Layout
date: October 22
scale: 1:200 & 1:500 @ A3
dwg no: SH37-02A

rev A site plan marked
Nov 22 as indictative