


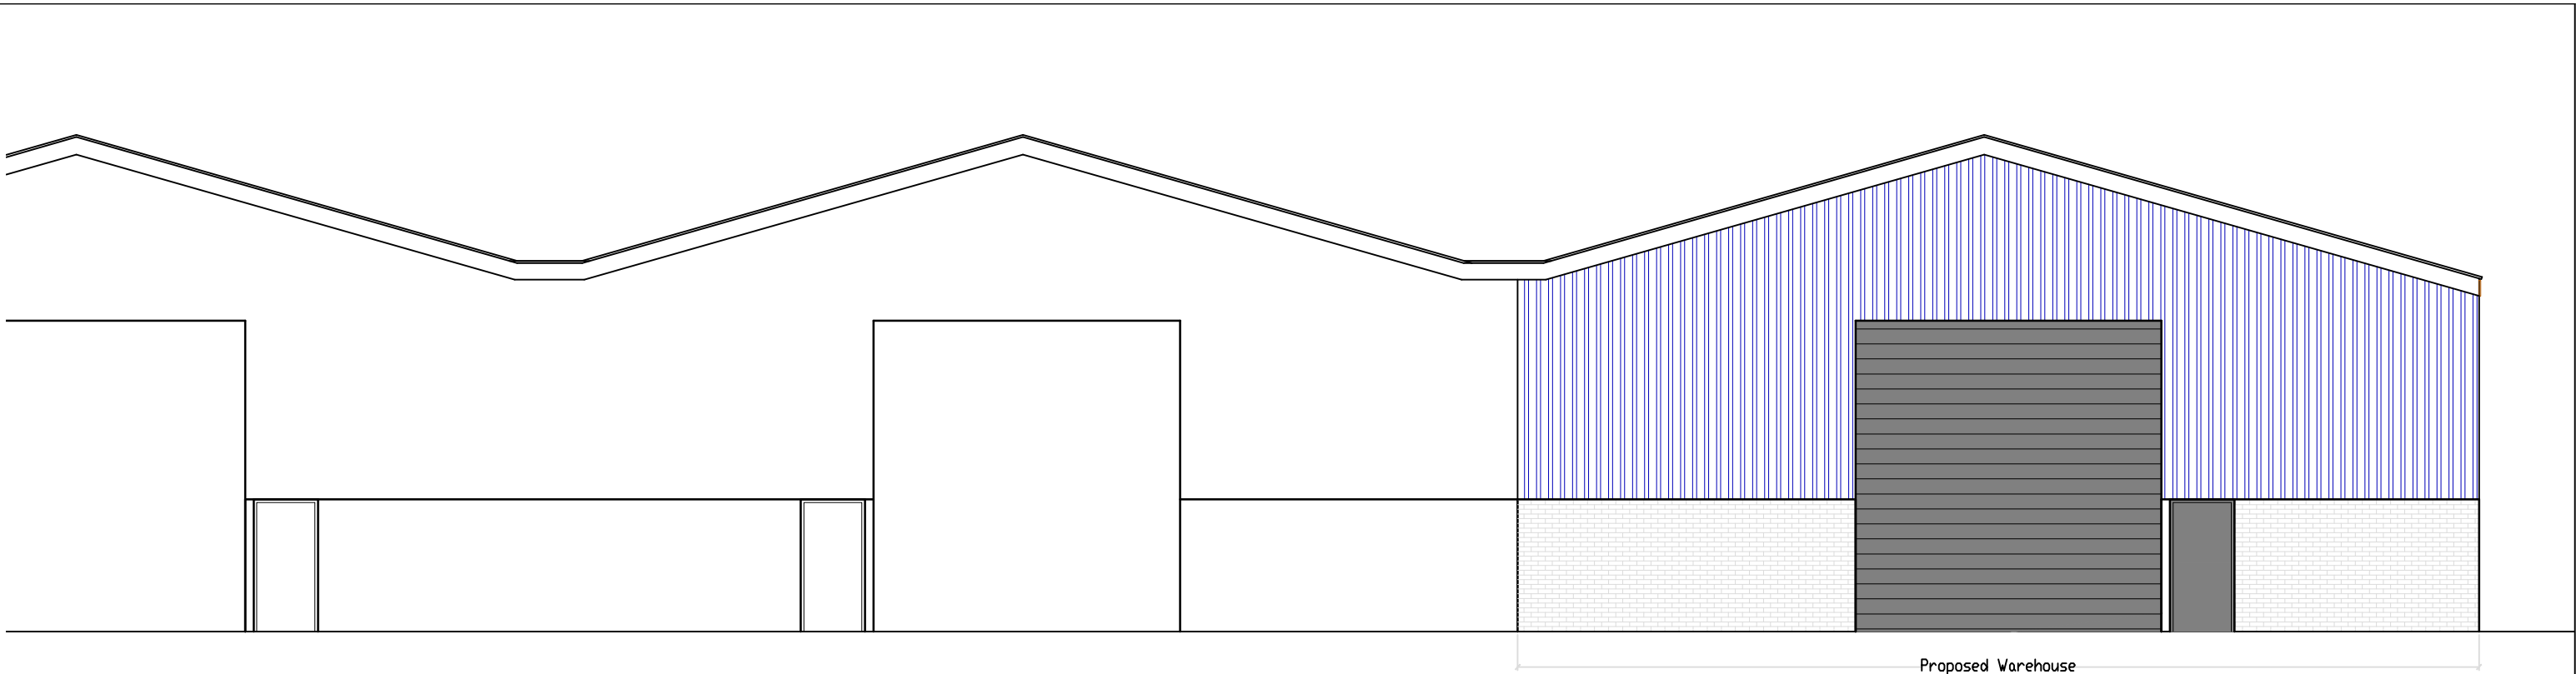


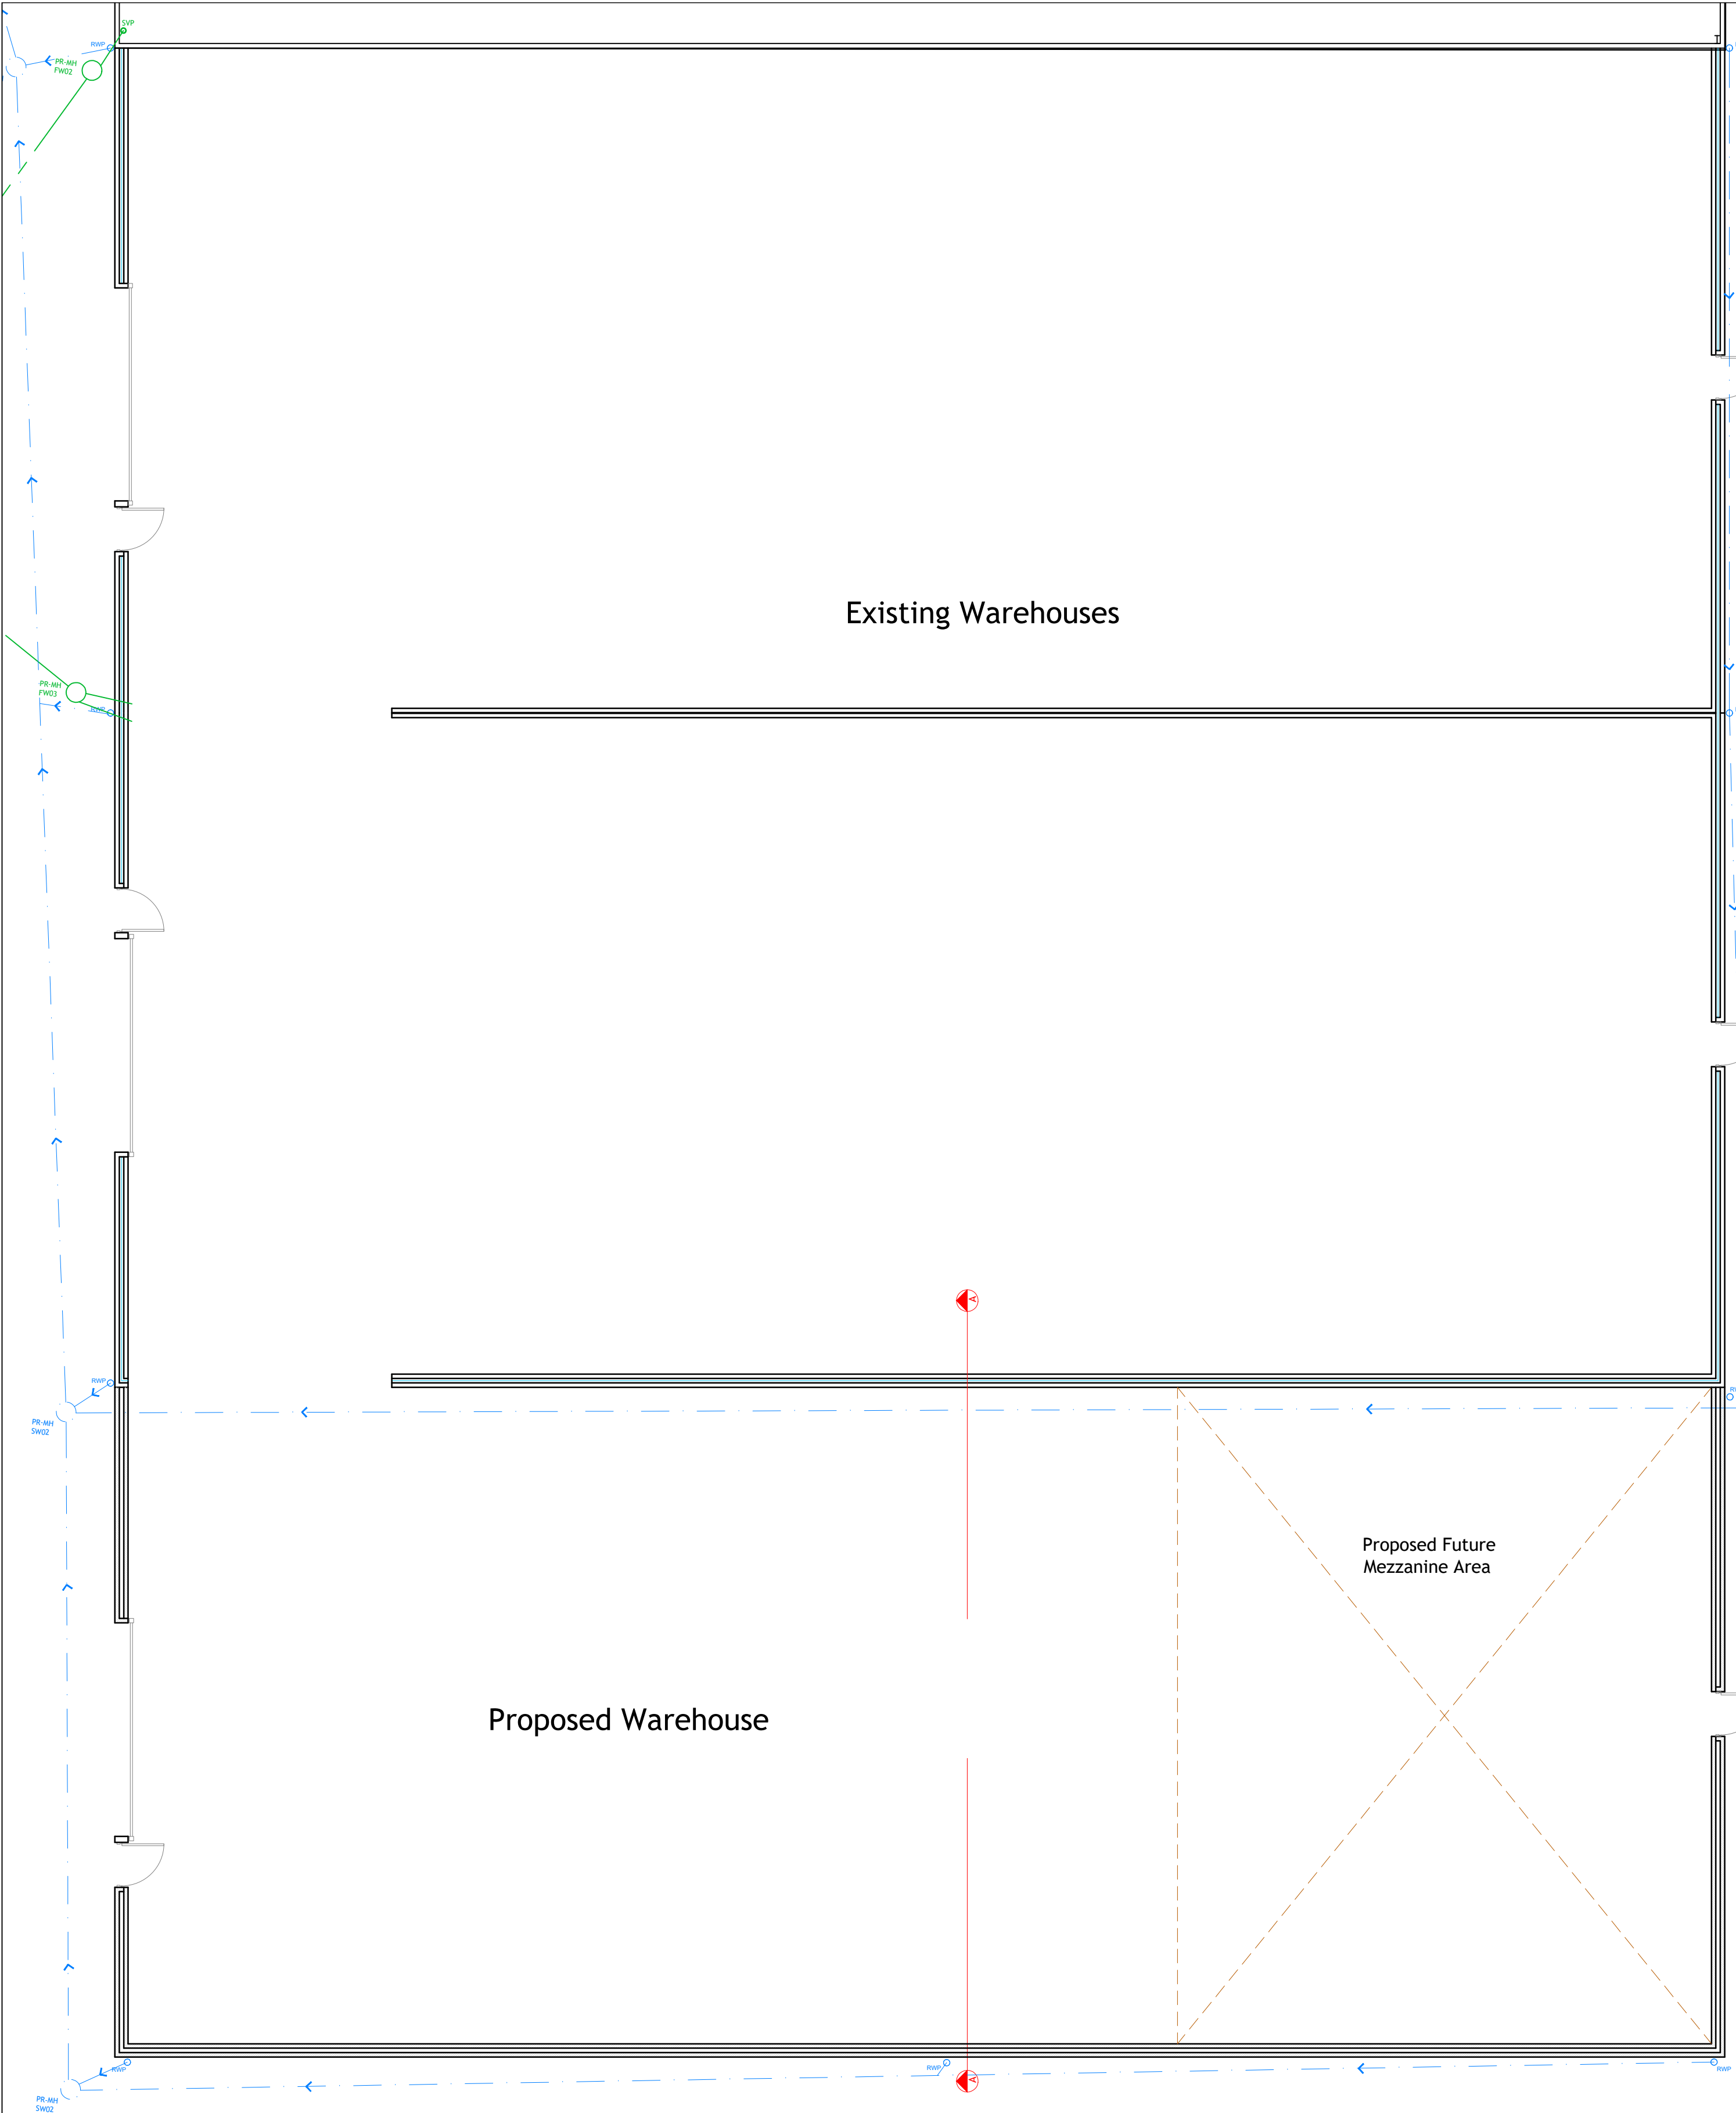


DATUM - 192.00 PROPOSED FRONT ELEVATION

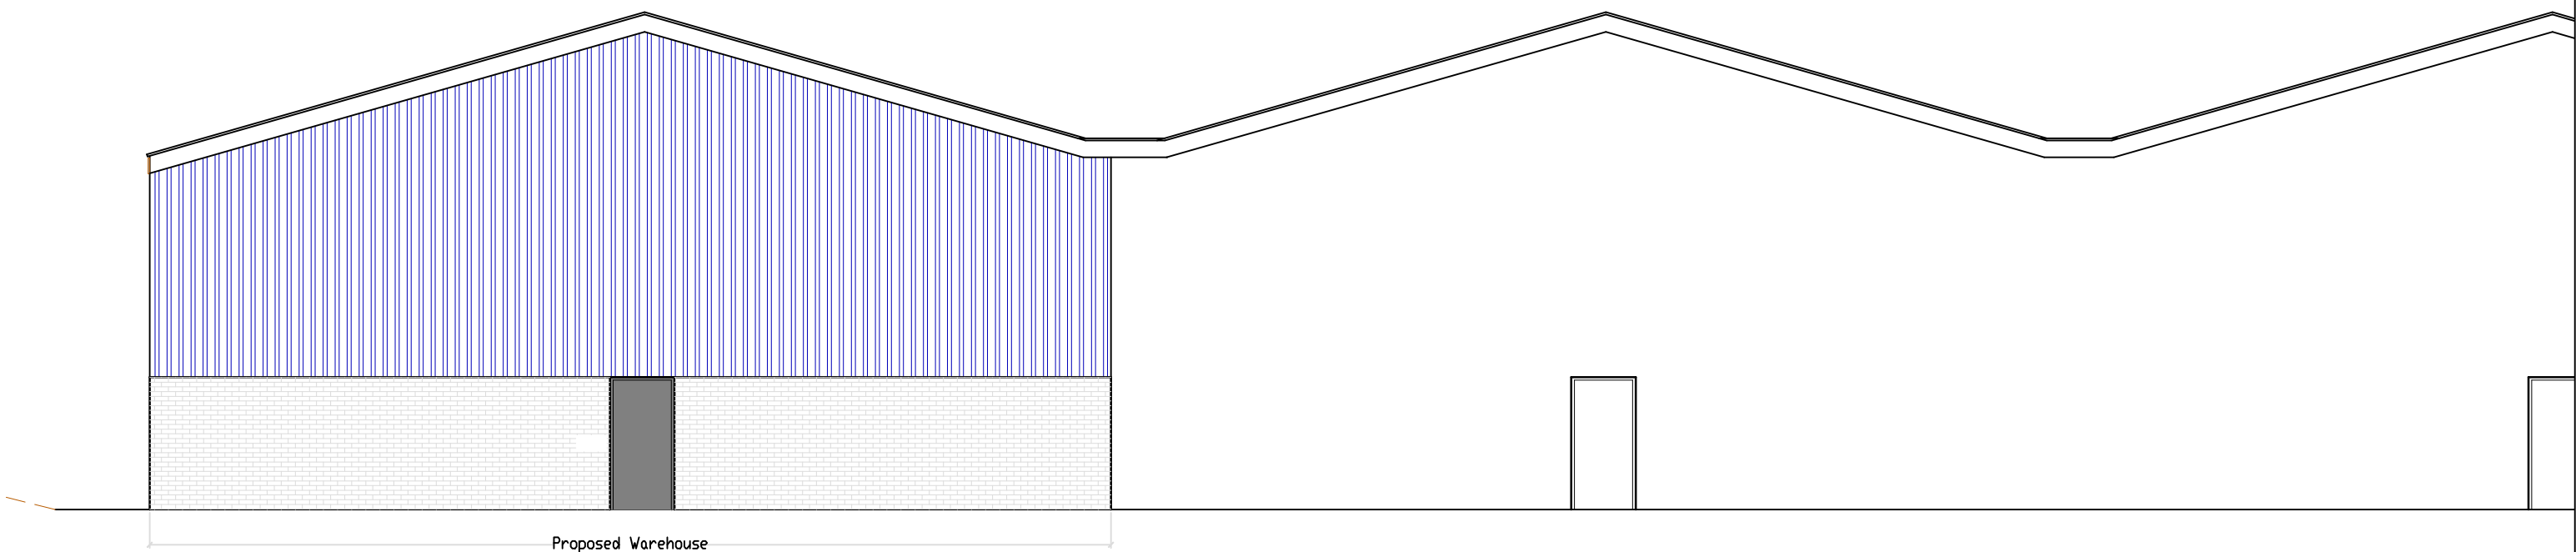


PROPOSED REAR ELEVATION

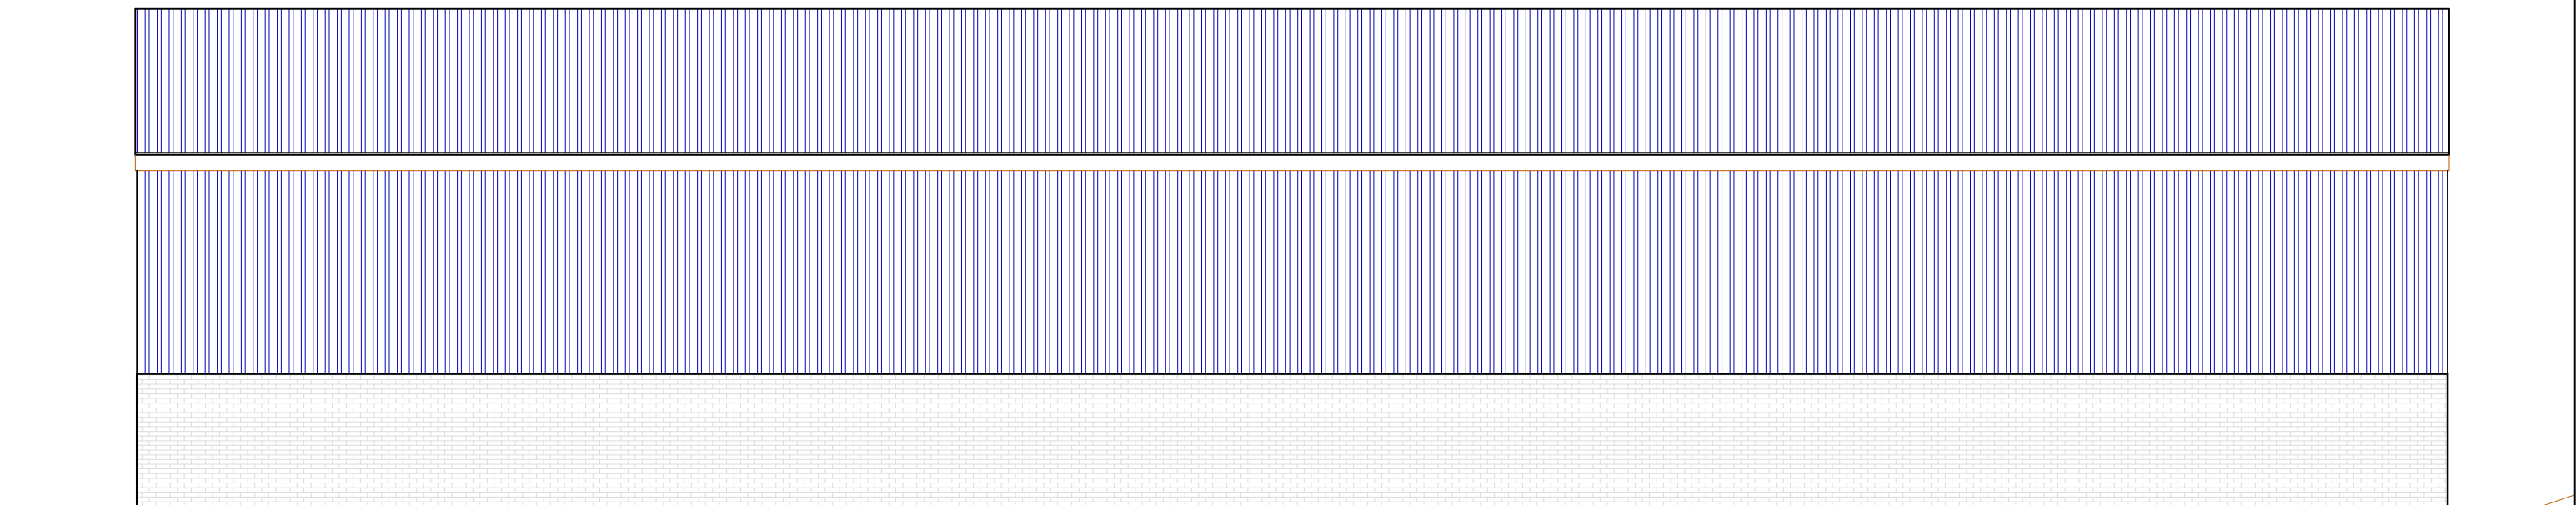

PROPOSED SIDE ELEVATION DATUM - 192.00

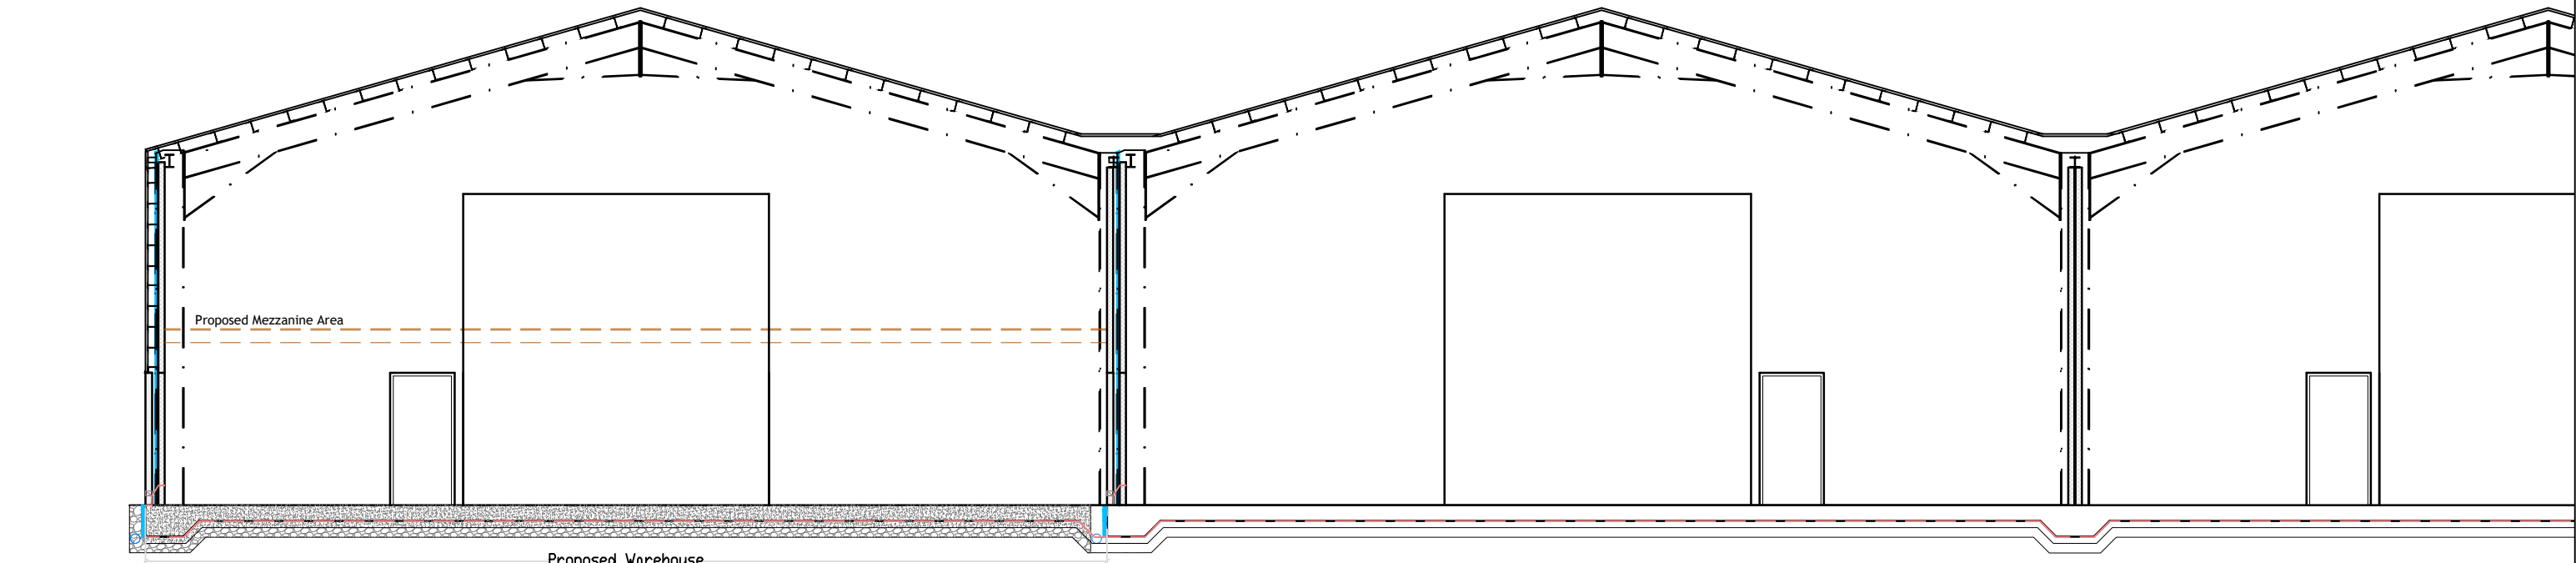

PROPOSED SECTION A-A

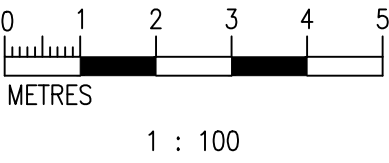

EDIFICE Building Consultants Limited
email: nick@edificebc.co.uk mobile: 07917125231
Architecture Project Management Consultancy

All levels and dimensions must be checked on site by contractor prior to commencement of works. Any variations must be reported to Edifice Building Consultants Limited.
All information hereon in is the copyright of Edifice Building Consultants Limited. Copying in full or in part is forbidden without the written permission from Edifice Building Consultants Limited.

REVISIONS

PROJECT
Proposed Warehouses At:
CJK Packaging
Bridgeholme Green Mill
Charley Lane, Chinley, High Peak

DRAWING TITLE
Phase 2
Proposed Plans
Planning

CLIENT
Munteer Limited

DATE	July 20	DRAWING No	REV
DRAWN BY	NH	679-PL.2.01	B
SCALE	1:100@A1		