



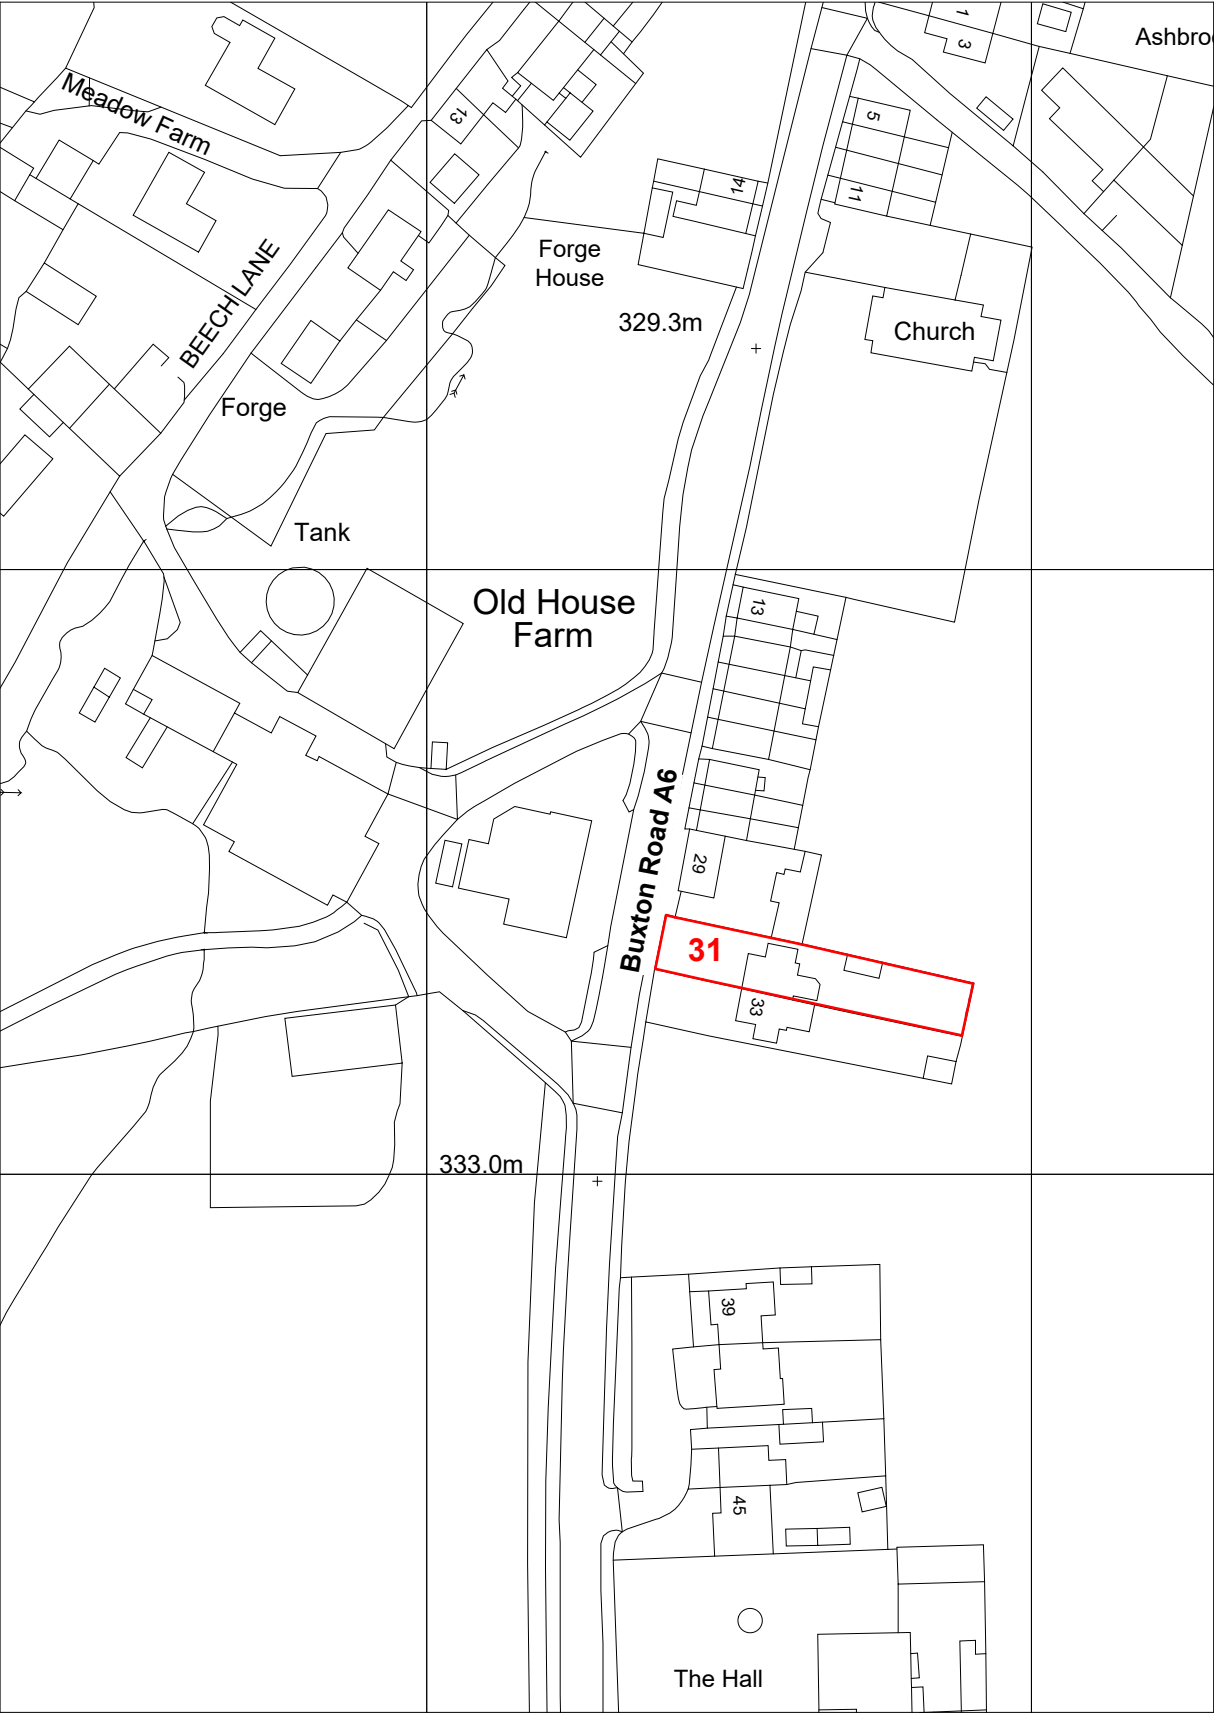

Location plan
1 : 1250

31 Buxton Rd, Dove Holes

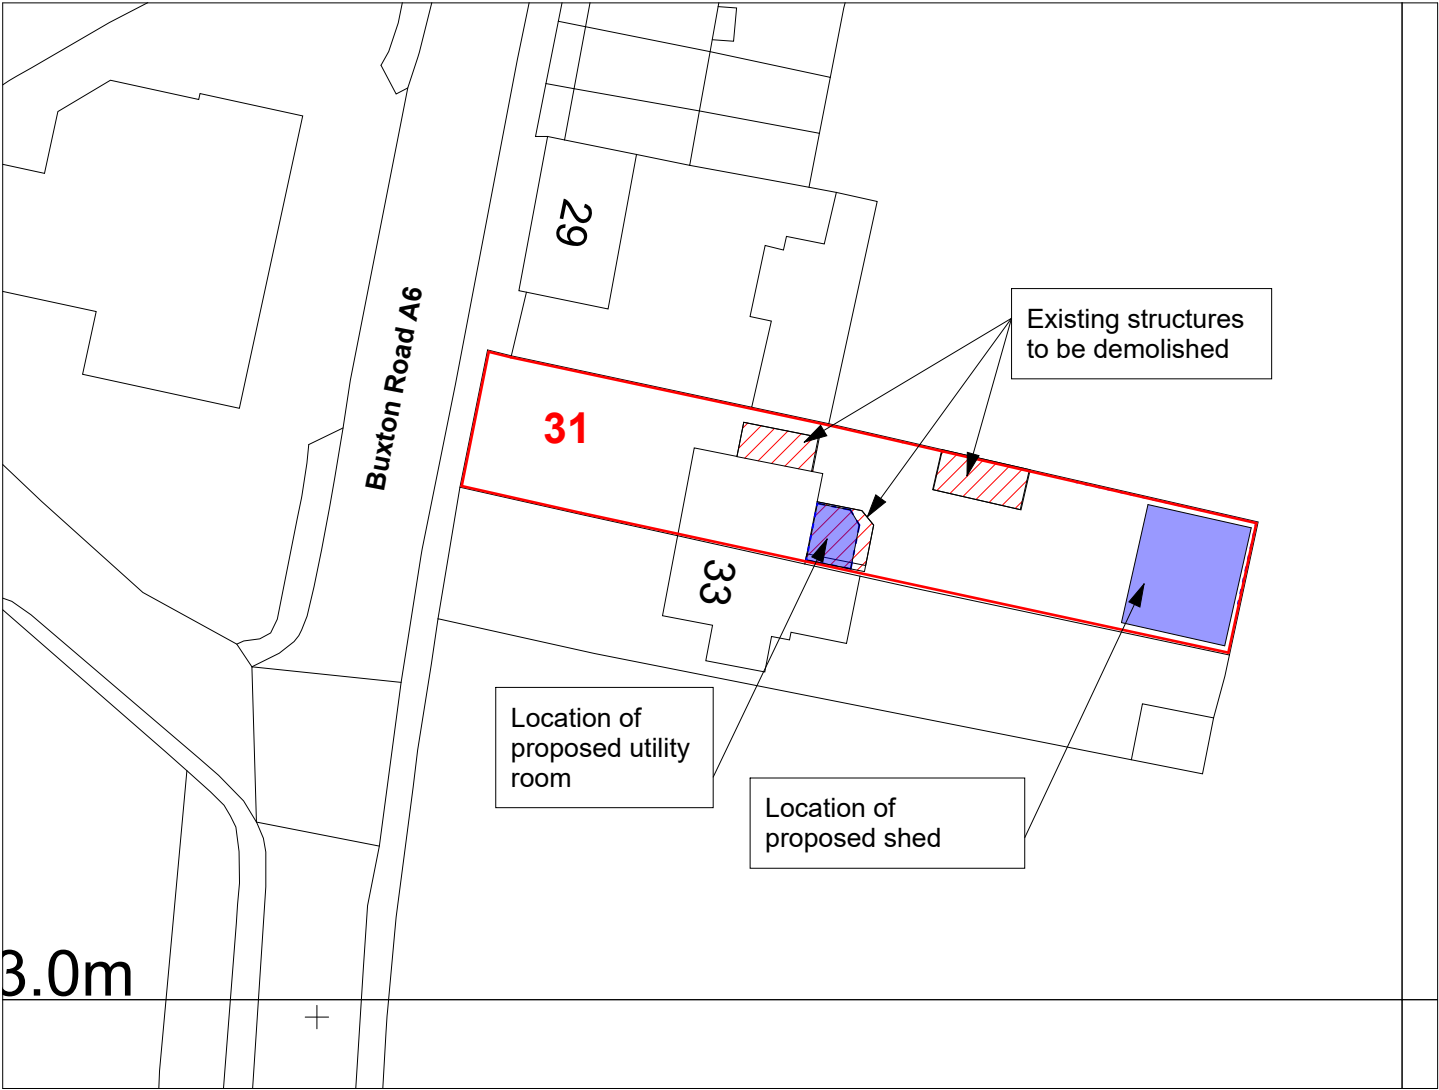

Site plan
1 : 500

Drawing Title: Location and site plans	
Scale @ A3: As indicated	Job Number: JVD31
Date: 18/11/2022 09:26:27	Sheet Number: C104
Drafted by: GC	Client: Mr I Tomlinson

Jonathan V. Davies
CHARTERED SURVEYORS
1 Market Street, Buxton, Derbyshire SK17 6JY
Tel & Fax Buxton (01298) 72860
www.jonathanvdavies.co.uk Email jonathanvdavies@jonathanvdavies.co.uk