



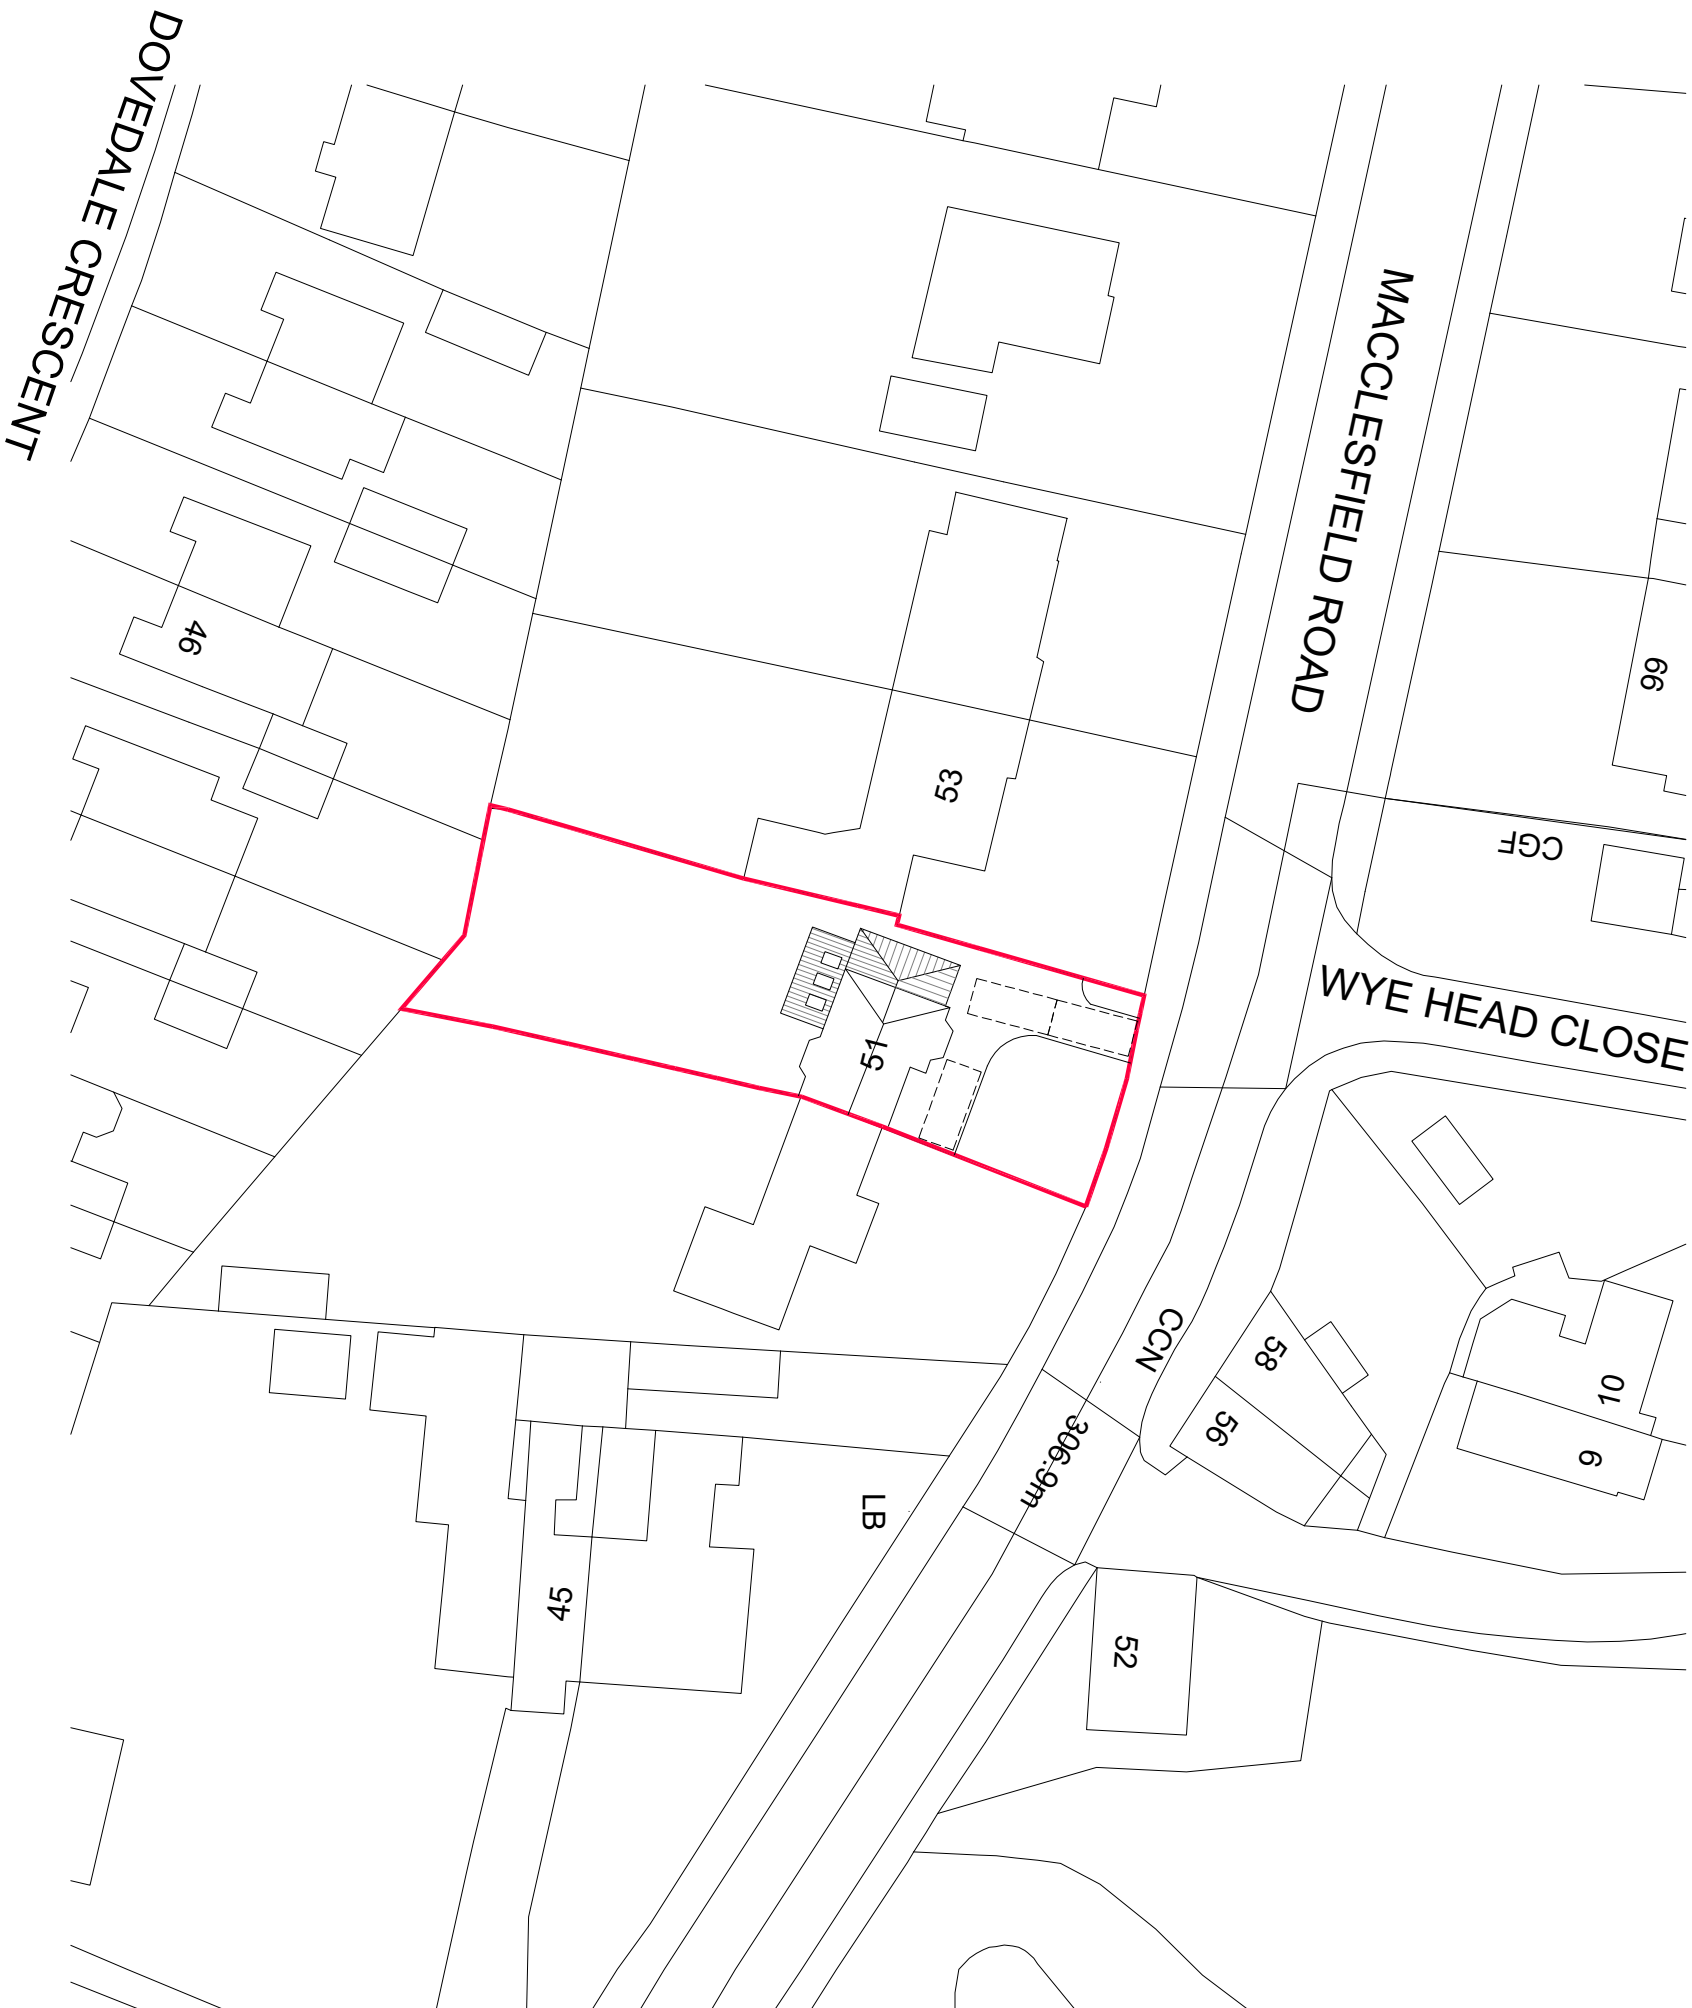

Ordnance Survey, (c) Crown Copyright 2022. All rights reserved. Licence number 100022432

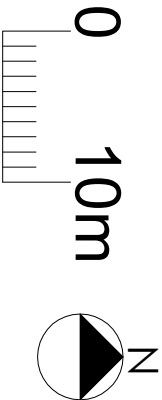

REVISIONS

NO.	DATE	BY	SCALE	AREA	SQA
1	Sept 22		1:500@A3		SQA
PROJECT: Proposed two storey side and single storey rear extension of 51 Macclesfield Road, Buxton					
CLIENT: Mr. and Mrs. S. Duffy					
TITLE: Site Plan					



Residential Architecture Design and Planning
01753 521432
www.wyliearchitecture.co.uk

DRAWING NUMBER	REV
02.01	A