

Drawing Numbering Key:

1. project brief 2. concept 3. design 4. detail 5. construction 6. landscape 7. interior 8. exterior

This drawing is copyright and owned by Dan Worden Architecture and may not be reproduced or used unless accepted in writing.

Scale bar is for planning purposes only. Contractors must check all dimensions from site.

All other design discipline elements other than specified architectural elements, have been imported from the relevant consultant's drawings and reference should be made to the individual consultant's drawings for their specific elements of work.

Discrepancies and / or ambiguities within this drawing, between it and information given elsewhere, must be reported immediately to Dan Worden Architecture for clarification before proceeding. All works are to be carried out in accordance with the latest CDM Safety Standard, Building Regulations, British Standards and Industry Codes of Practice unless specifically directed otherwise.

Responsibility for the reproduction of this drawing in paper form, or if focused in electronic format, lies with the recipient to check that all information has been replicated in full and is correct when compared to the original paper or electronic image. Graphical representations of equipment on this drawing have been co-ordinated, but are approximations only. Please refer to the Specifications and / or Details for actual sizes and / or specific contractor construction information.

This original document is issued for the purpose indicated below and contains information of confidential nature. Further copies and circulation will be strictly in accordance with the confidentiality agreement under the contract. This original must be destroyed or returned to the contractor.


Elevation Materials Legend

- 1 Buff Stone
- 2 Off White Render
- 3 Dark Grey Tile
- 4 Dark Grey Framed Windows and Doors
- 5 White Framed Windows and Doors


White fascias, soffits and rainwater pipes




E1 Proposed Front Elevation
1 : 50

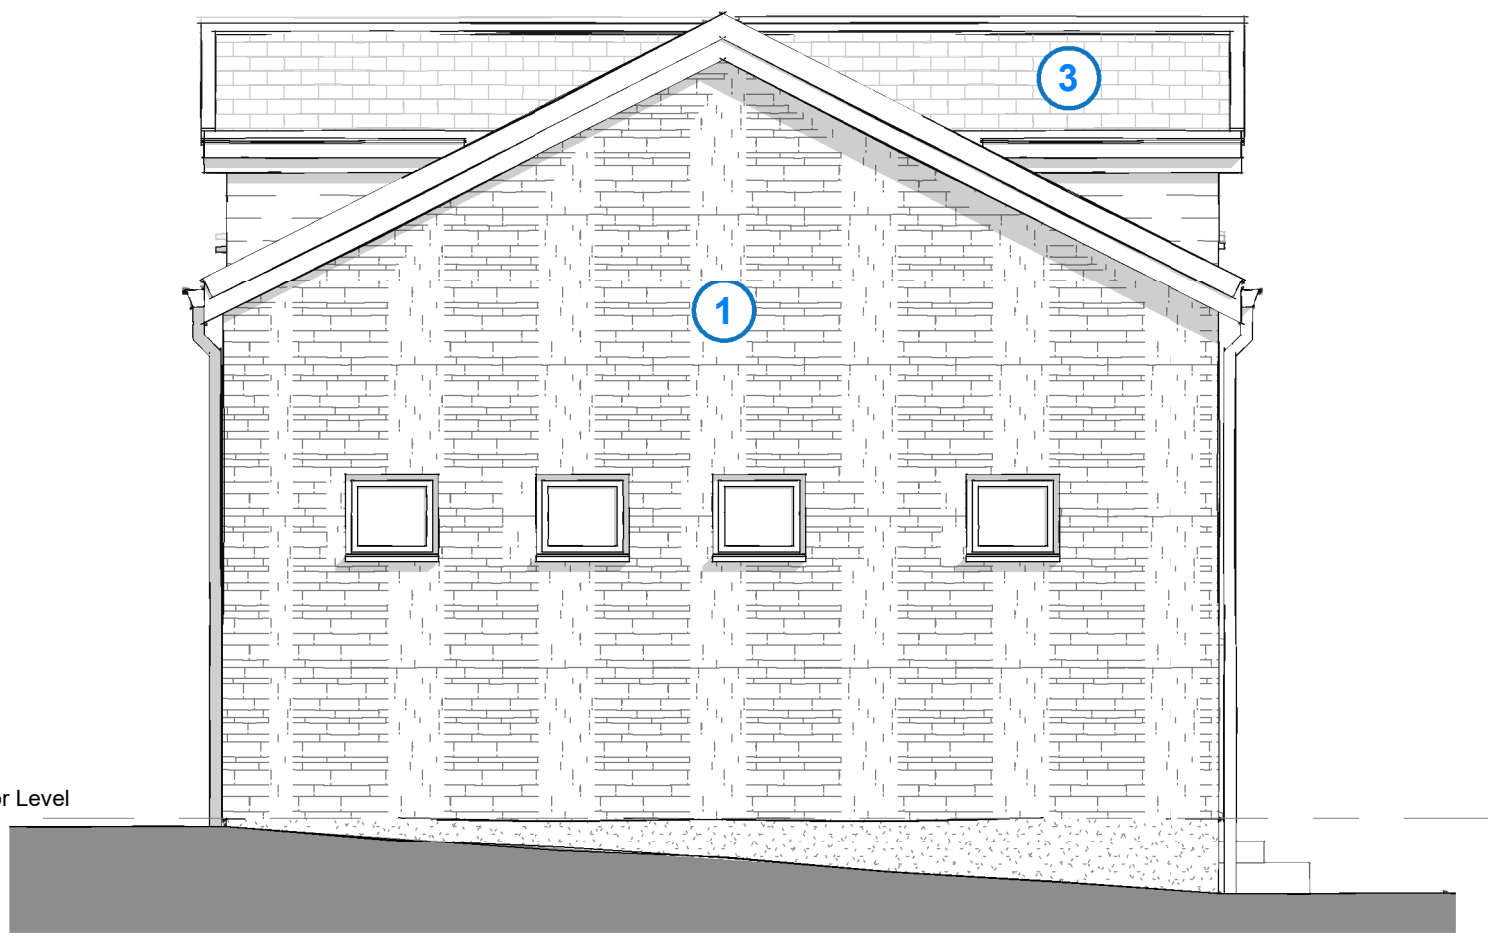

E2 Proposed Side Elevation 1
1 : 50

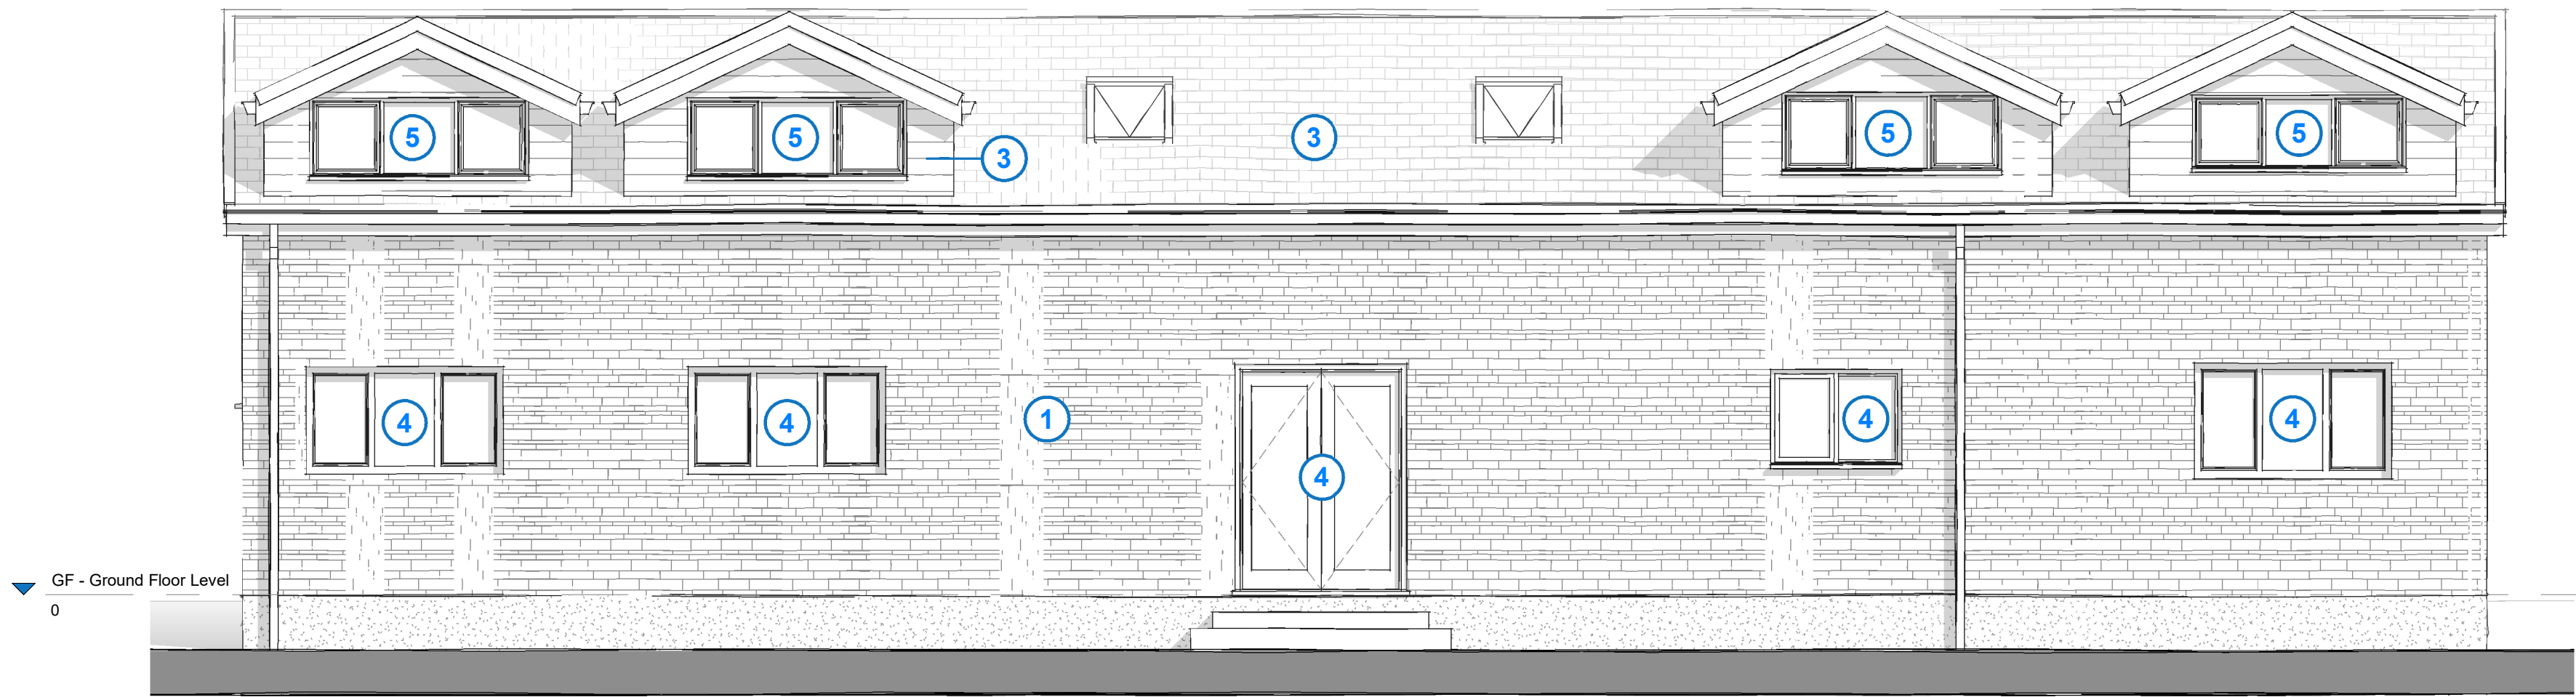

E3 Proposed Rear Elevation
1 : 50

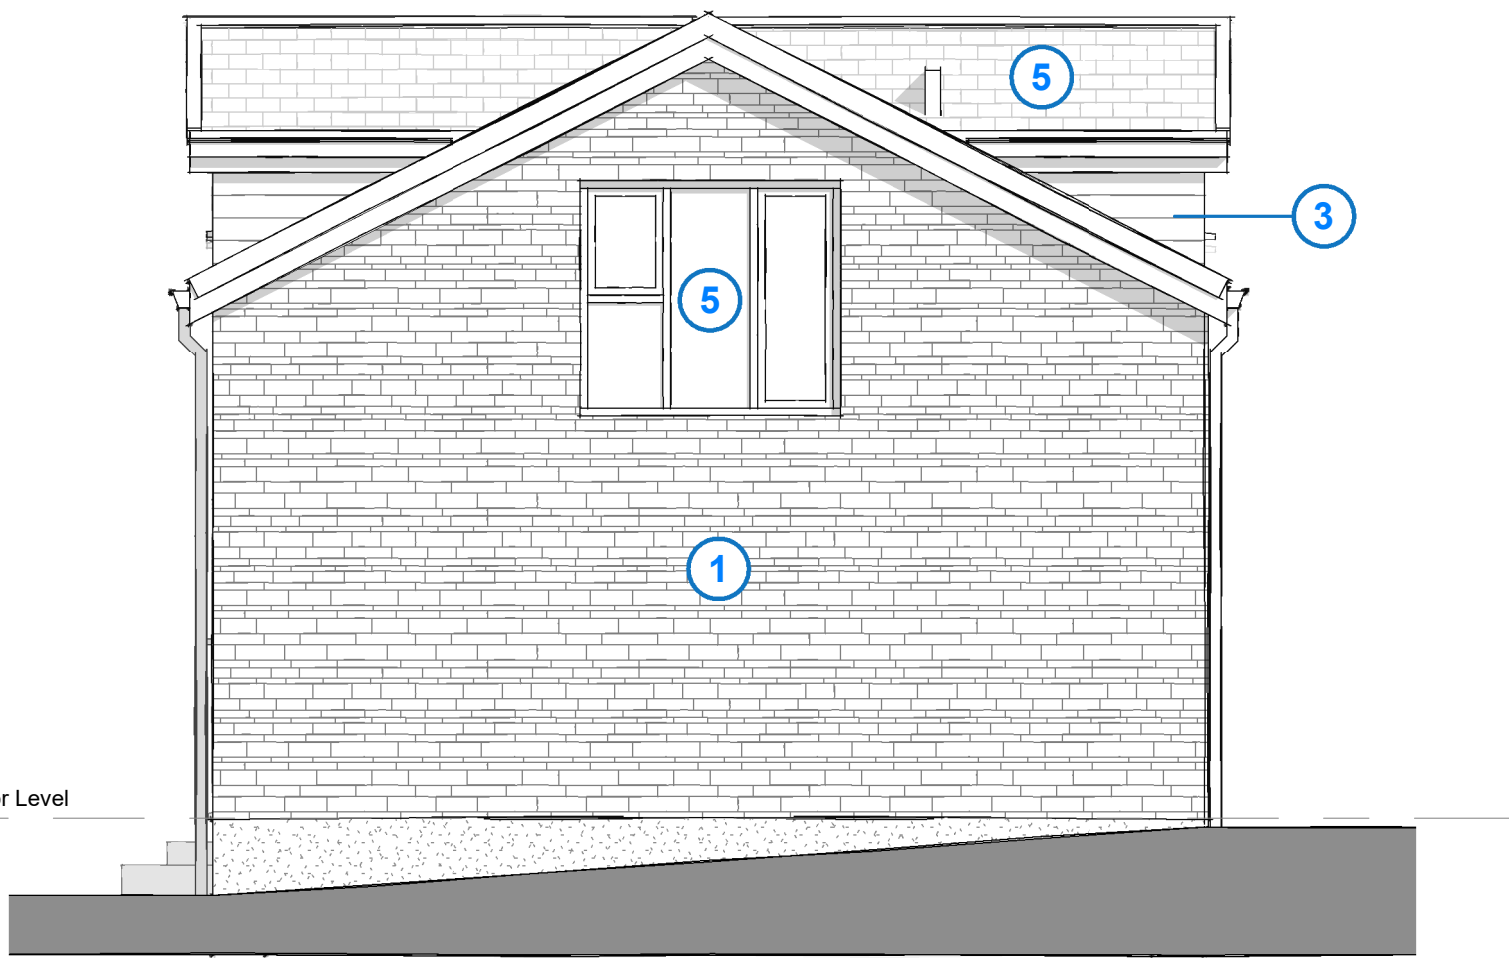

E4 Proposed Side Elevation 2
1 : 50

A	Updated following Planning comments	10/11/22	DW
rev	description	date	drawn
Revision Schedule			

client
Mr Lee Vicker

project:
20 Bute Street, Glossop, SK13 7PZ

title:
Proposed Elevations

project no:	scale:	drawn by:	date:
DWA-BSG-2022	1 : 50 @A1	DW	10/11/22
drawing no:	BSG -DWA-XX-XX -DR -A -PL-06	Status:	Rev:
		S0	A