

Drawing Numbering Key:

1. project brief 2. concept 3. design 4. detail 5. construction 6. landscape 7. site plan 8. elevation

This drawing is copyright and owned by Dan Worden Architecture and may not be reproduced or used unless accepted in writing.

Scale bar is for planning purposes only. Contractors must check all dimensions from site.


All other design discipline elements other than specified architectural elements, have been imported from the relevant consultant's drawings and reference should be made to the individual consultant's drawings for their specific elements of work.

Discrepancies and / or ambiguities within this drawing, between it and information given elsewhere, must be reported immediately to Dan Worden Architecture for clarification before proceeding.


All works are to be carried out in accordance with the latest CDM Safety Standard, Building Regulations, British Standards and Industry Codes of Practice unless specifically directed otherwise.

Responsibility for the reproduction of this drawing in paper form, or if focused in electronic format, lies with the recipient to check that all information has been replicated in full and is correct when compared to the original paper or electronic image. Graphical representations of equipment on this drawing have been co-ordinated, but are approximations only. Please refer to the Specifications and / or Details for actual sizes and / or specific contractor construction information.


This original document is issued for the purpose indicated below and contains information of confidential nature. Further copies and circulation will be strictly in accordance with the confidentiality agreement under the contract. This original must be destroyed or returned to the contractor.

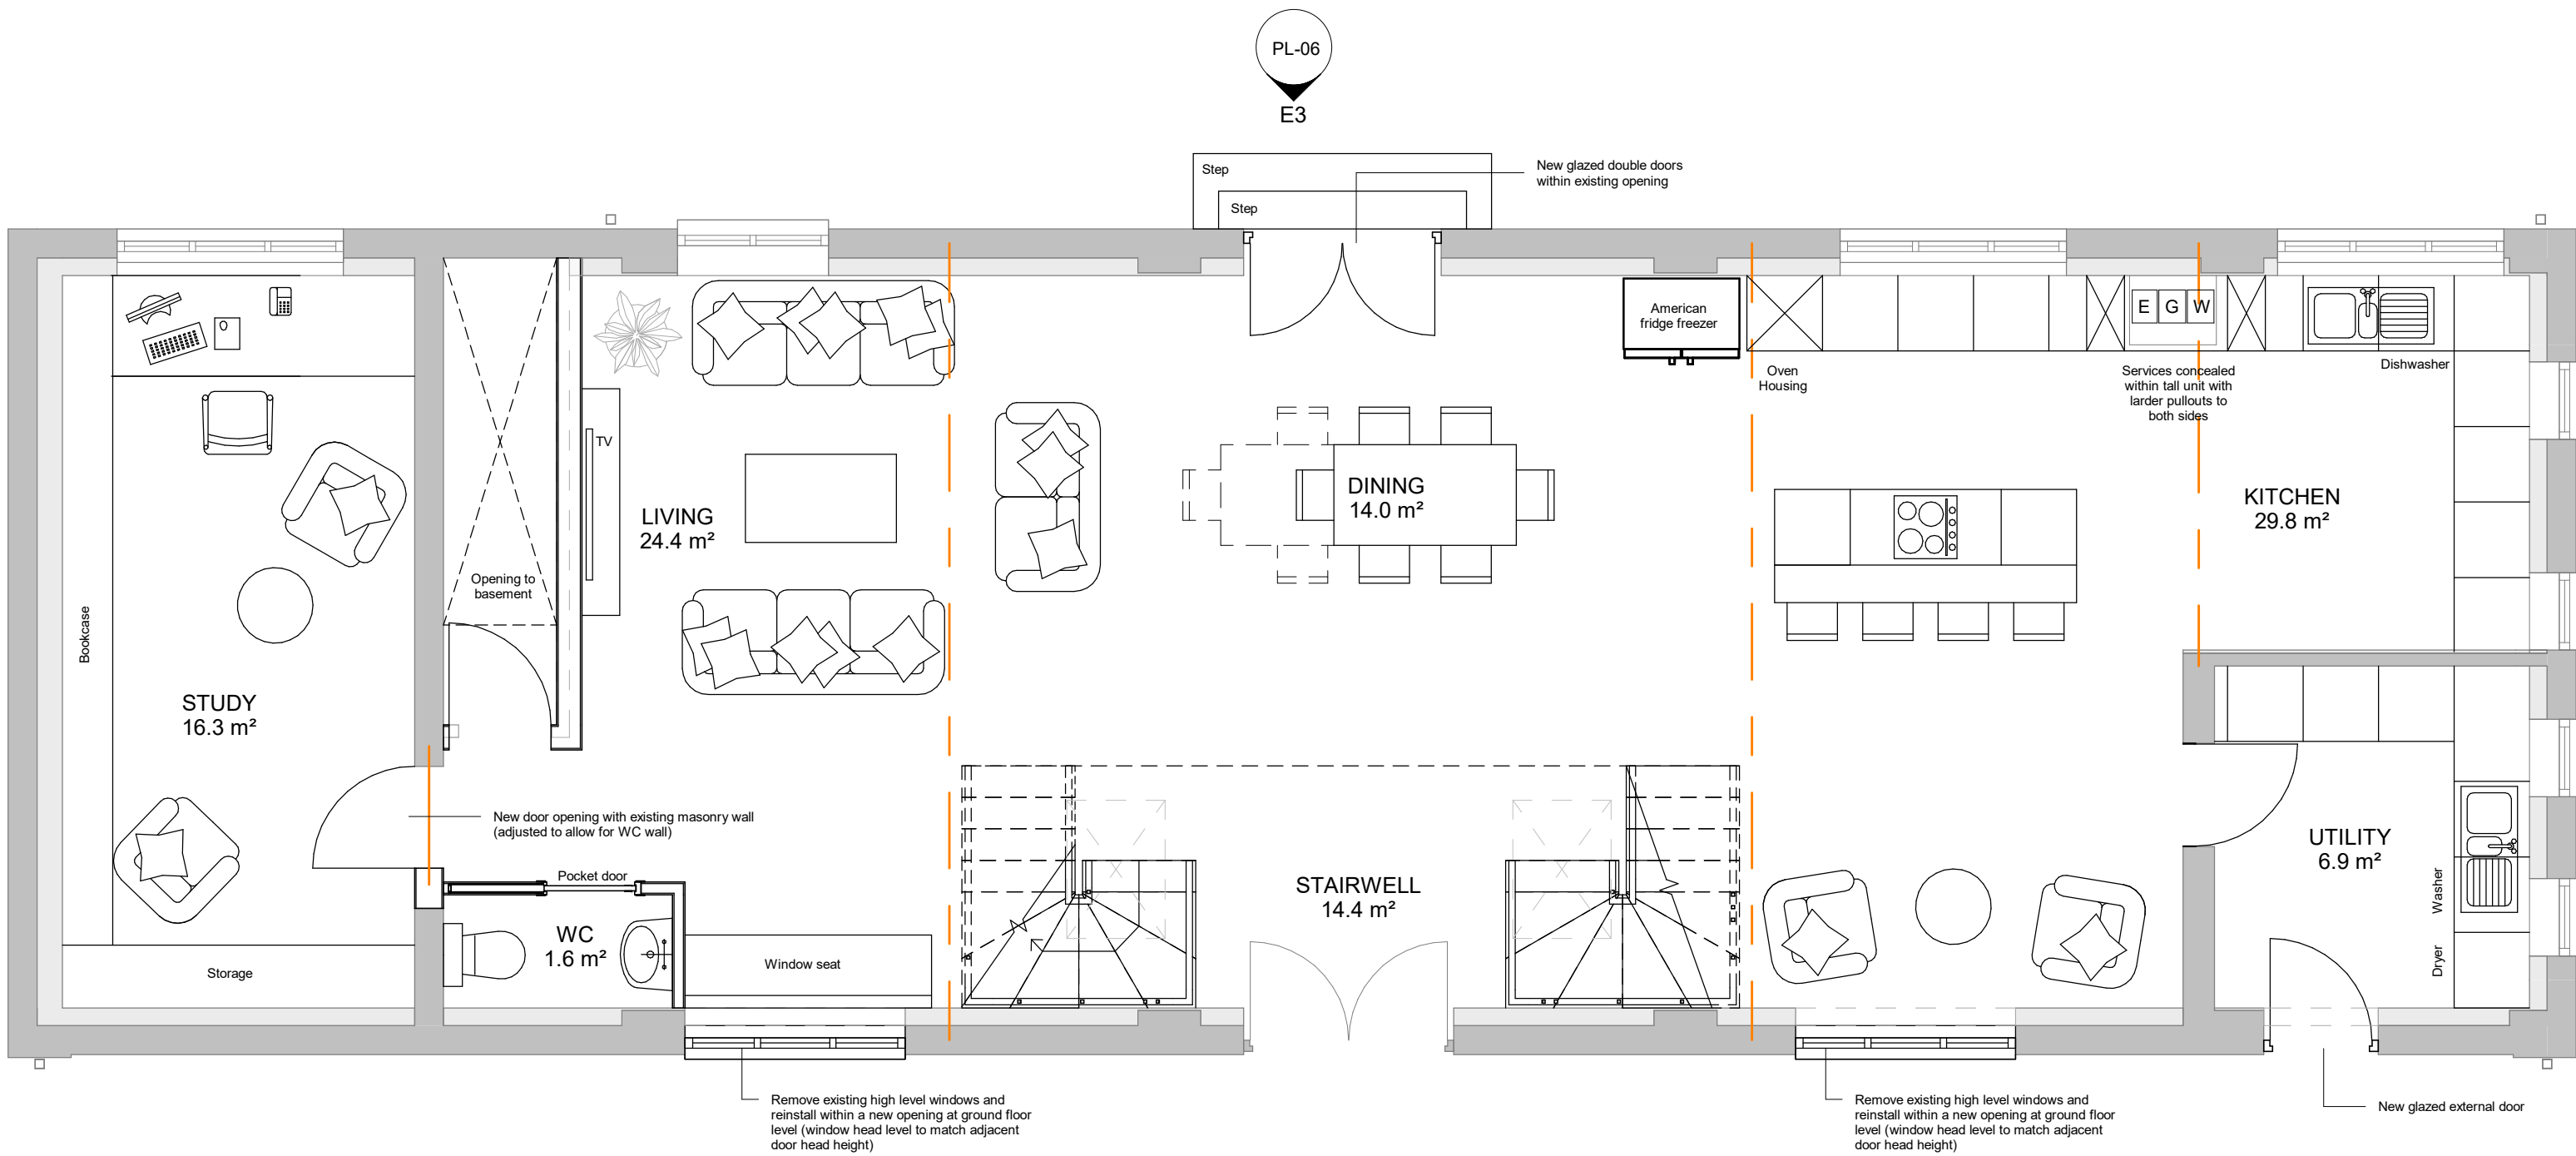


1 Proposed Ground Floor Level
1 : 50

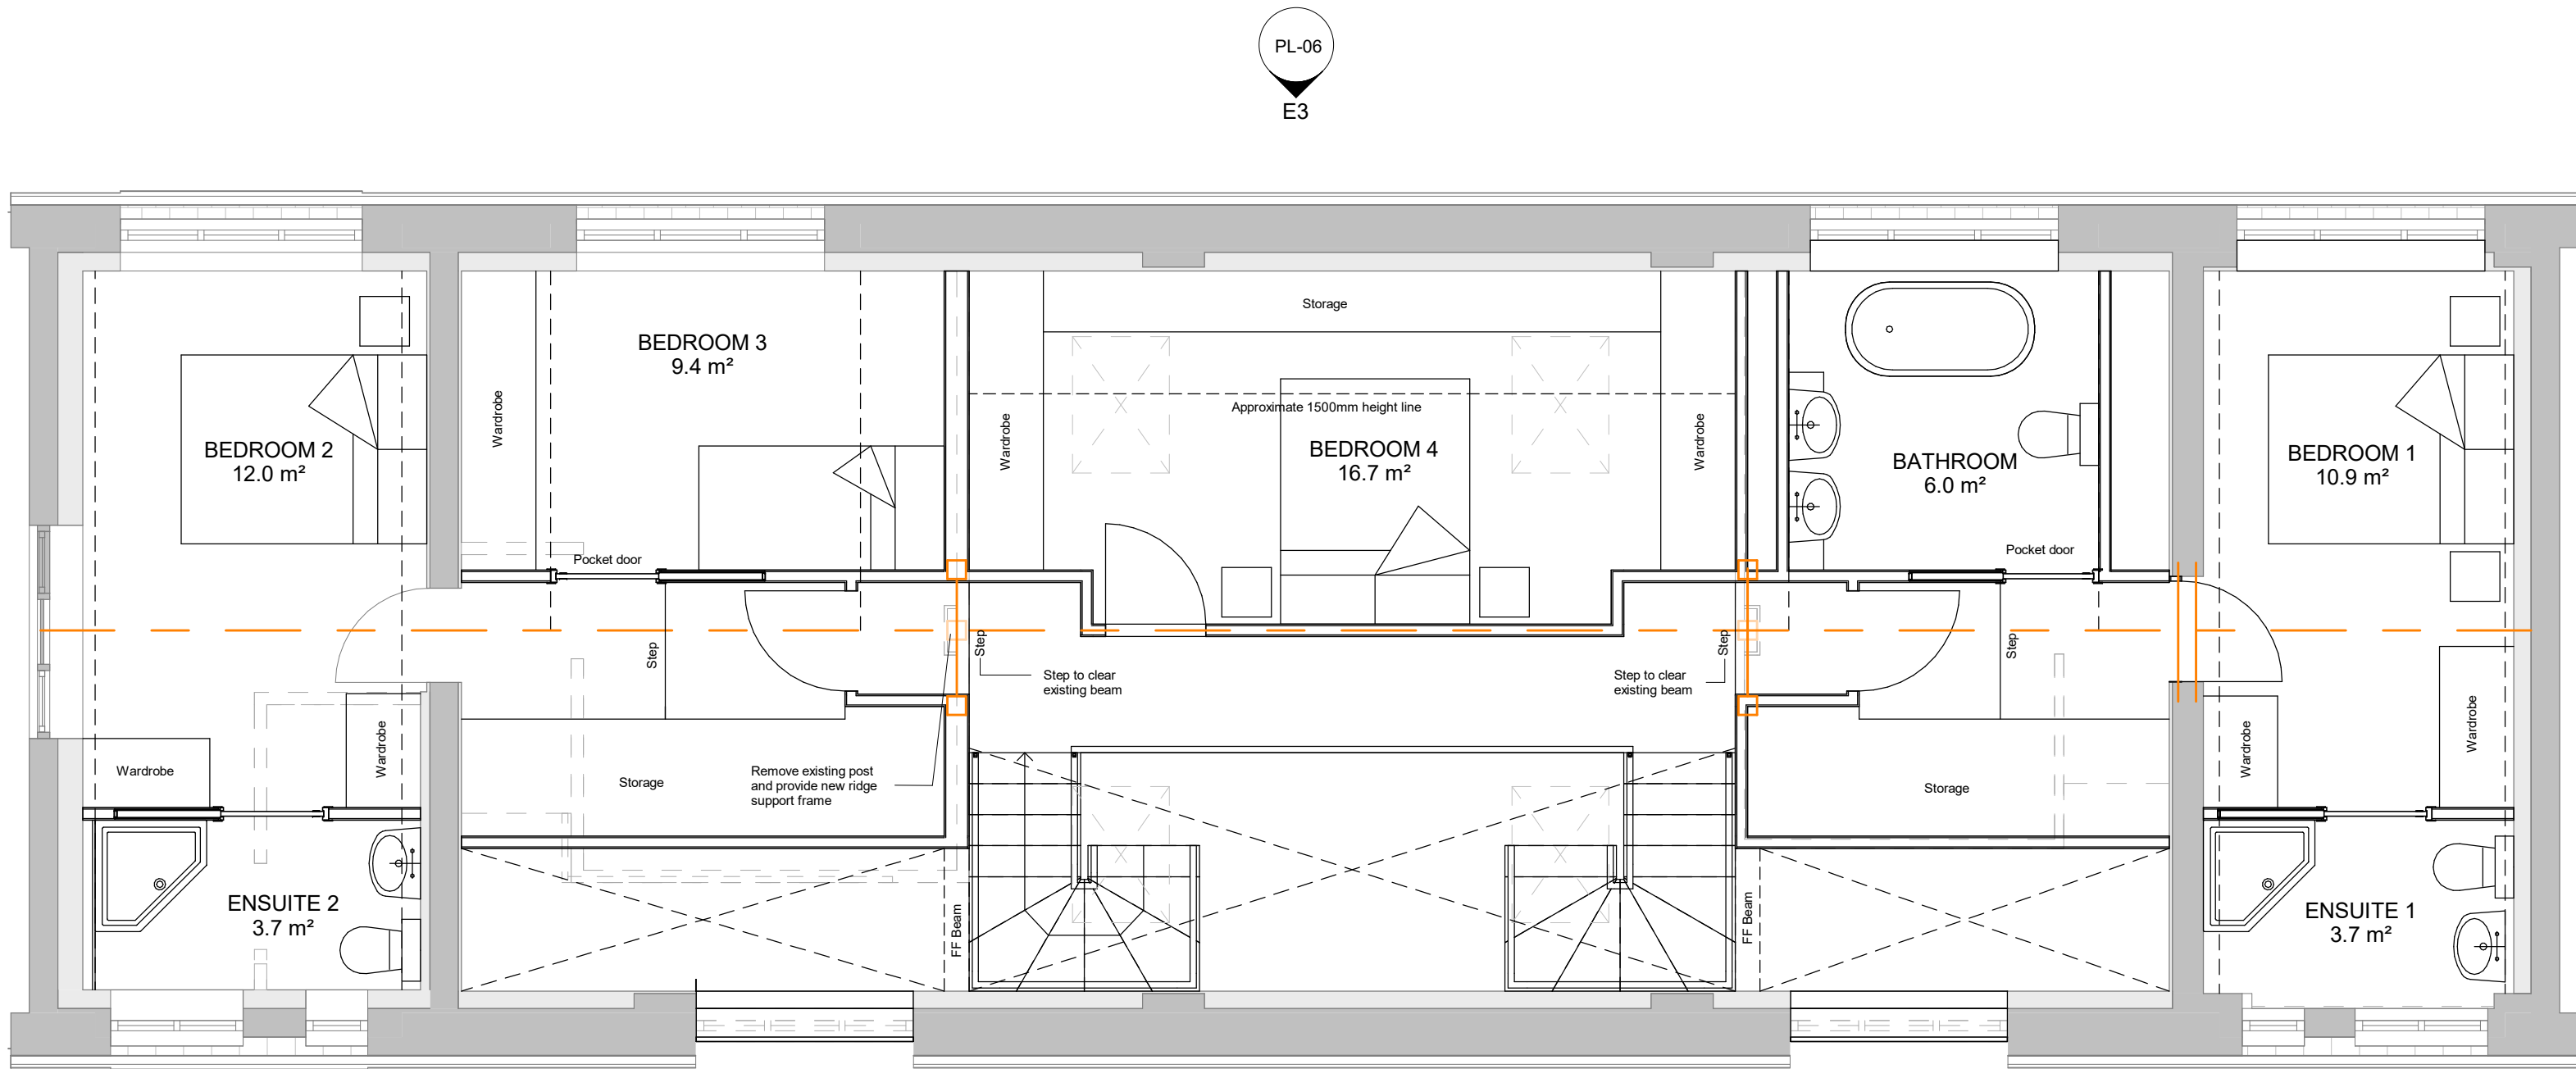

2 Proposed First Floor Level
1 : 50

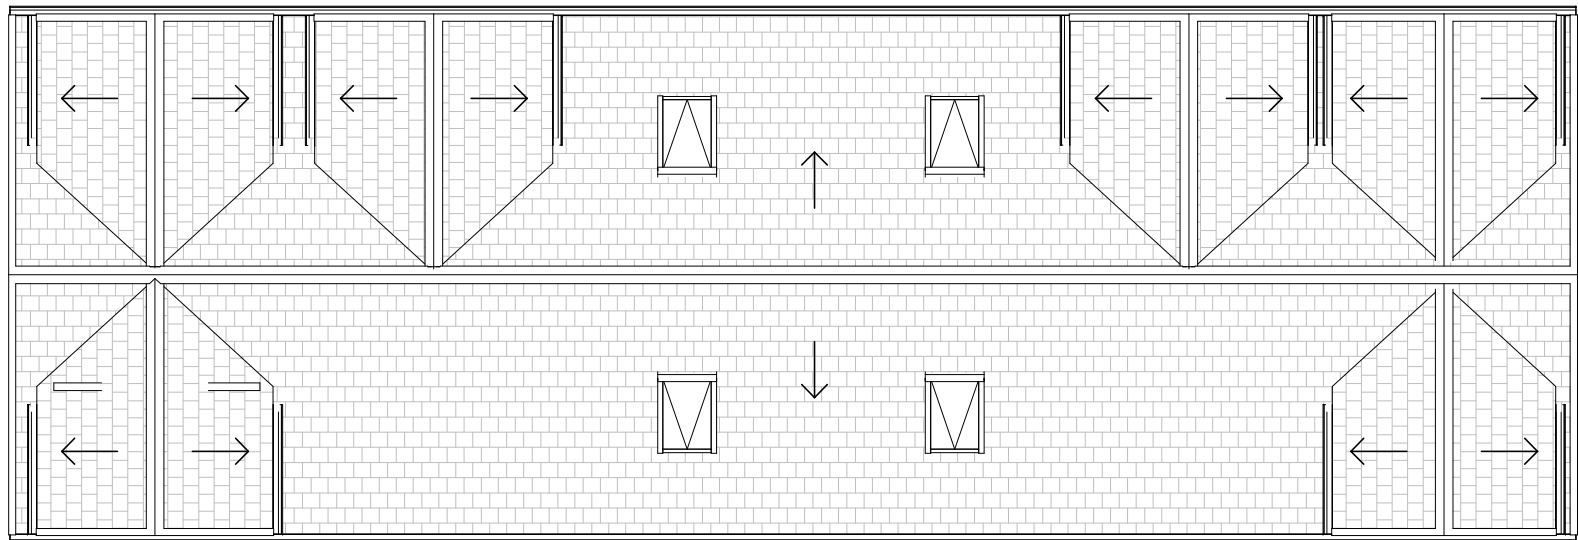

3 02 - Proposed Roof Plan
1 : 100

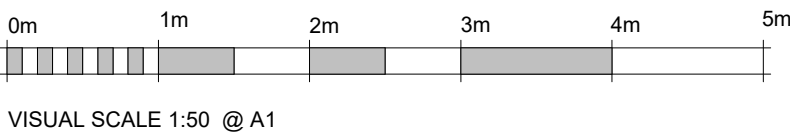

VISUAL SCALE 1:50 @ A1

C	Updated following Planning comments	10/11/22	DW
B	Elevation tags added	12/10/22	DW
A	Updated following client discussions	04/10/22	DW
Rev	description	date	drawn

Revision Schedule

client

Mr Lee Vicker

project:
20 Bute Street, Glossop, SK13 7PZ

title:
Proposed Plans

project no:	scale:	drawn by:	date:
DWA-BSG-2022	As Indicated @A1	DW	10/11/22
drawing no:	Status:	Rev:	
BSG -DWA-XX-ZZ -DR -A -PL-05	S0	C	

Dan Worden Architecture
Tel: 07581 584180
Email: enquiries@danwordenarchitecture.co.uk
Web: danwordenarchitecture.co.uk