




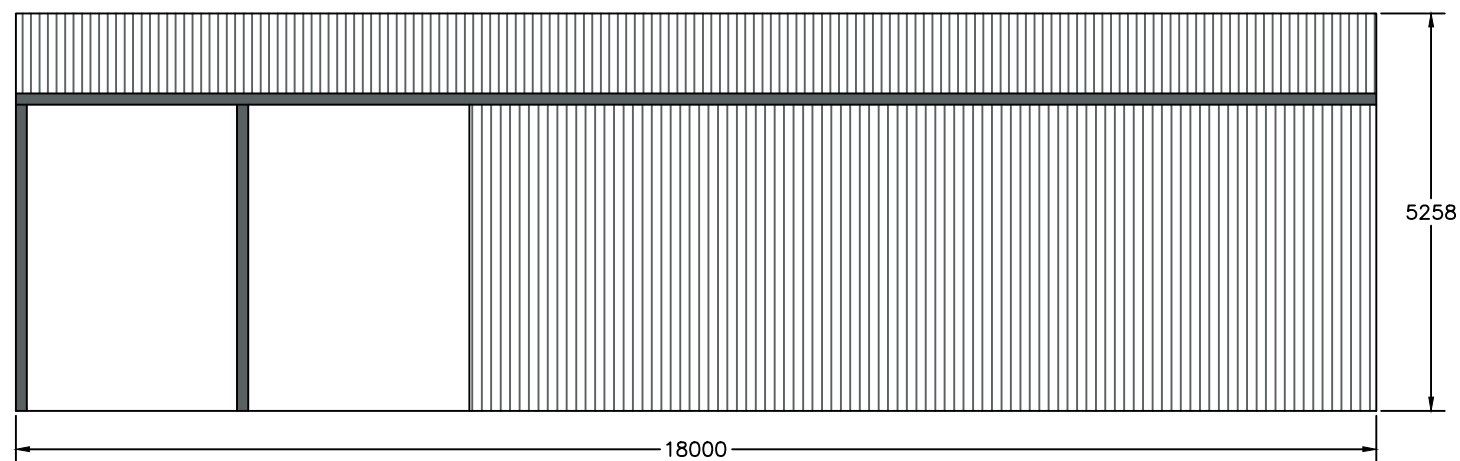


North West Side Elevation

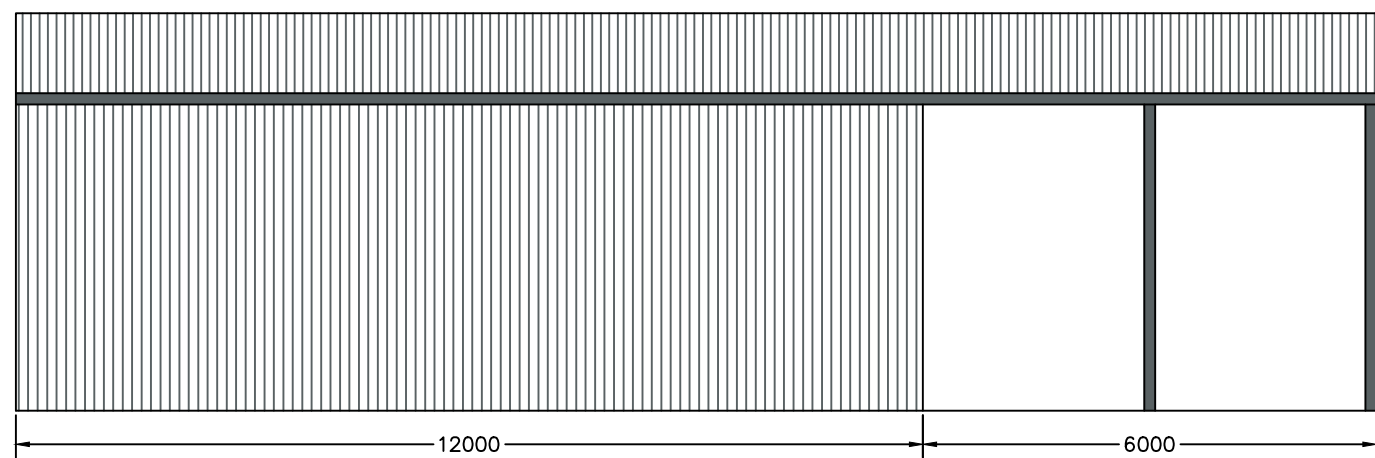


South East Side Elevation

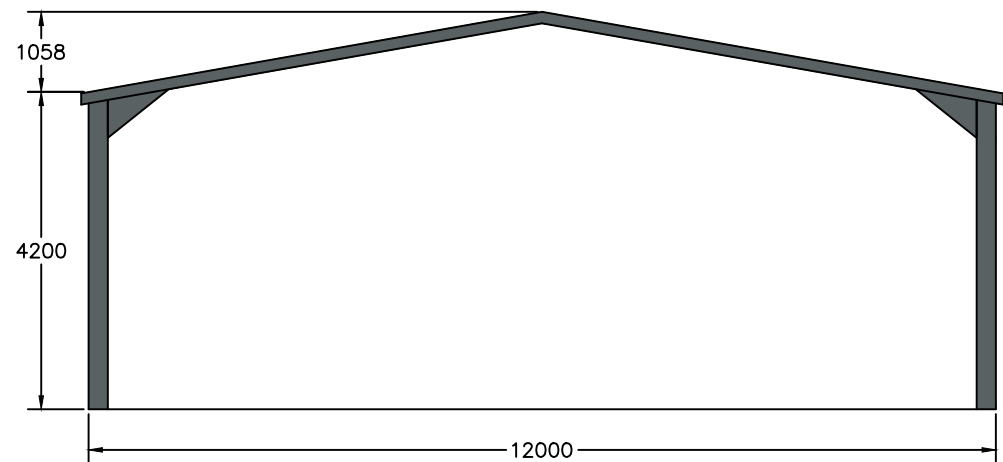


North East External Gable Elevation

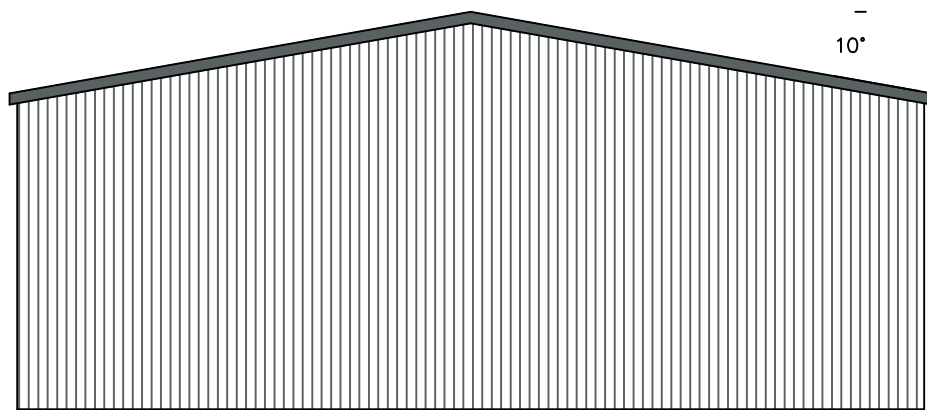

South West Gable Elevation

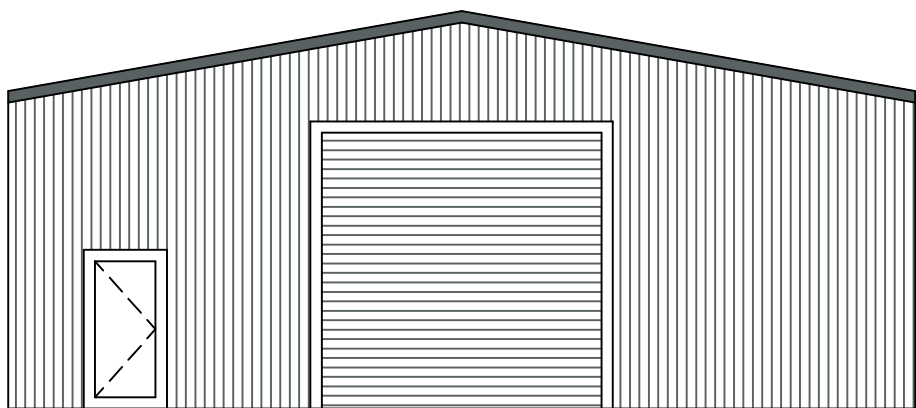

North East Internal Gable Elevation

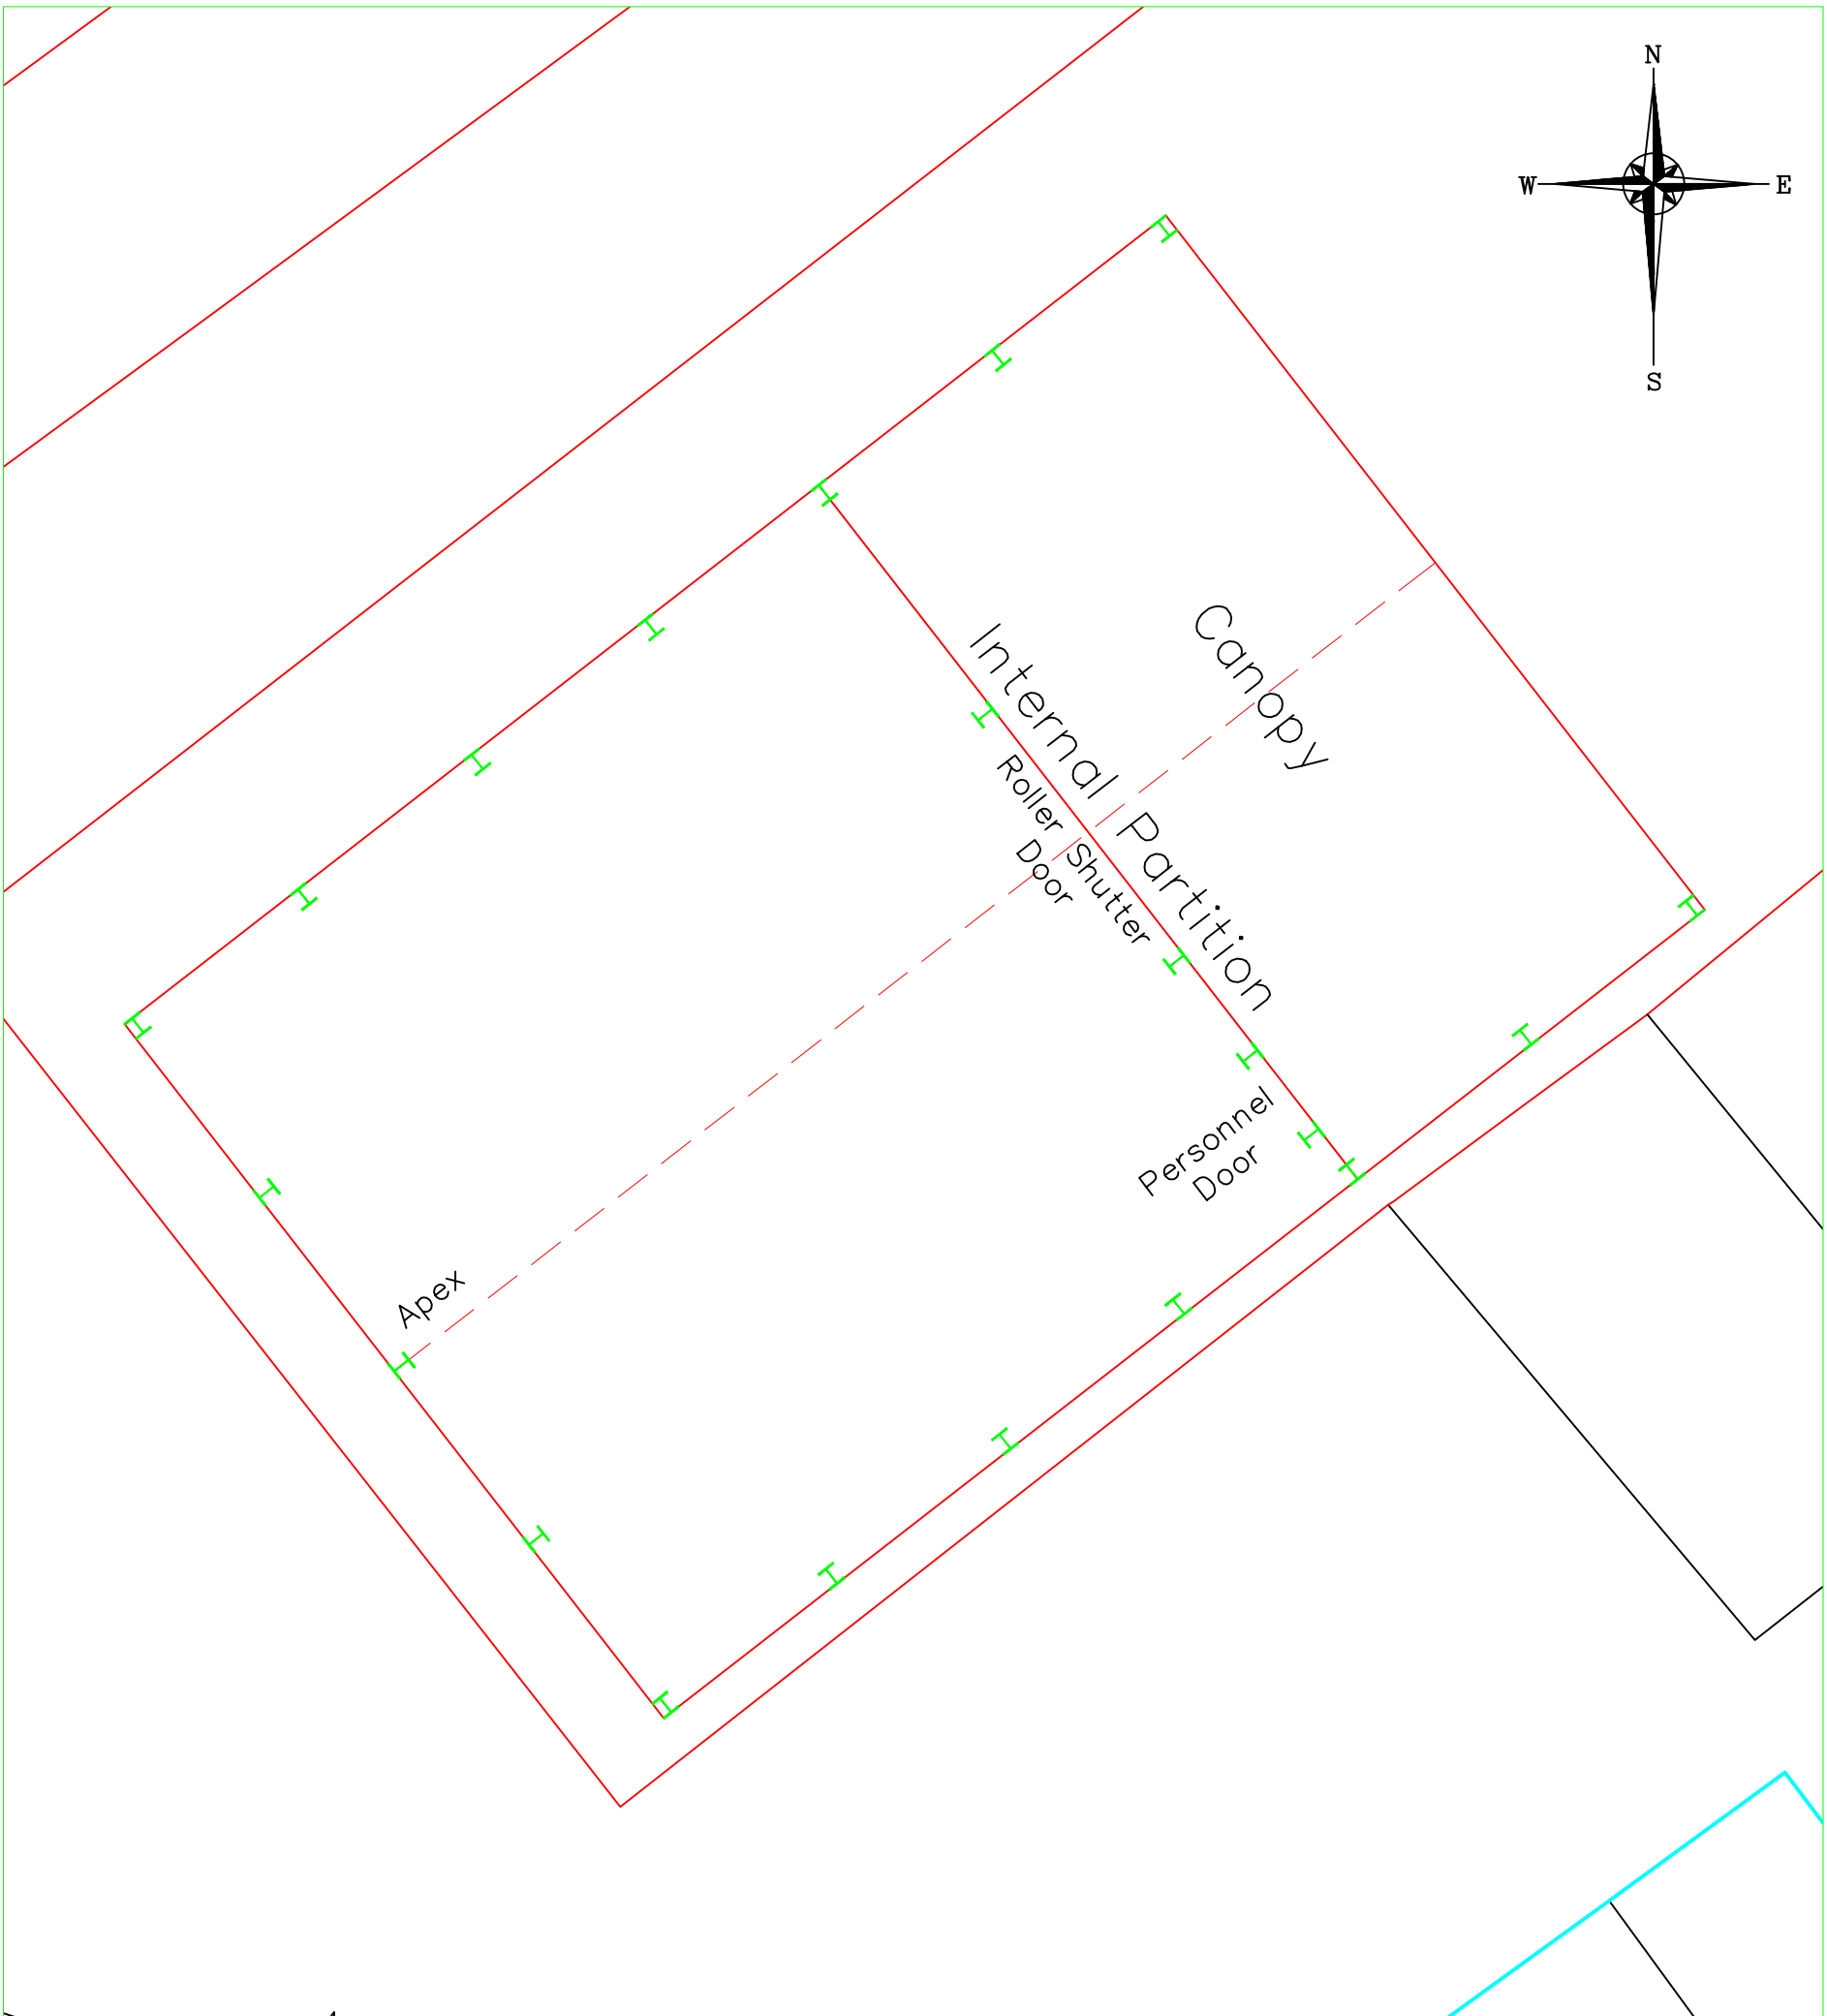

Roof sheeting is composite steel sheeting, coloured Merlin Grey (18B25)

Vertical cladding is composite steel sheeting, coloured Merlin Grey (18B25)

The internal north east gable elevation incorporates a powder coated roller shutter door and personnel/exit door

All dimensions shown in mm

© Copyright J C Harrison Planning & Admin Services jo@jcharrison.co.uk 07792 144155	
Client:	Paul Vaines Engineering Services Hillcrest, Sterndale Moor, Buxton, SK17 9QA
Project:	Retrospective Consent for a Commercial Storage Building
Title:	Elevations & Floor Plan
Drawn:	J Harrison
Date:	15.11.2022
Scales:	1:100 @ A2
Drg. No.:	1053-005
Rev.:	