


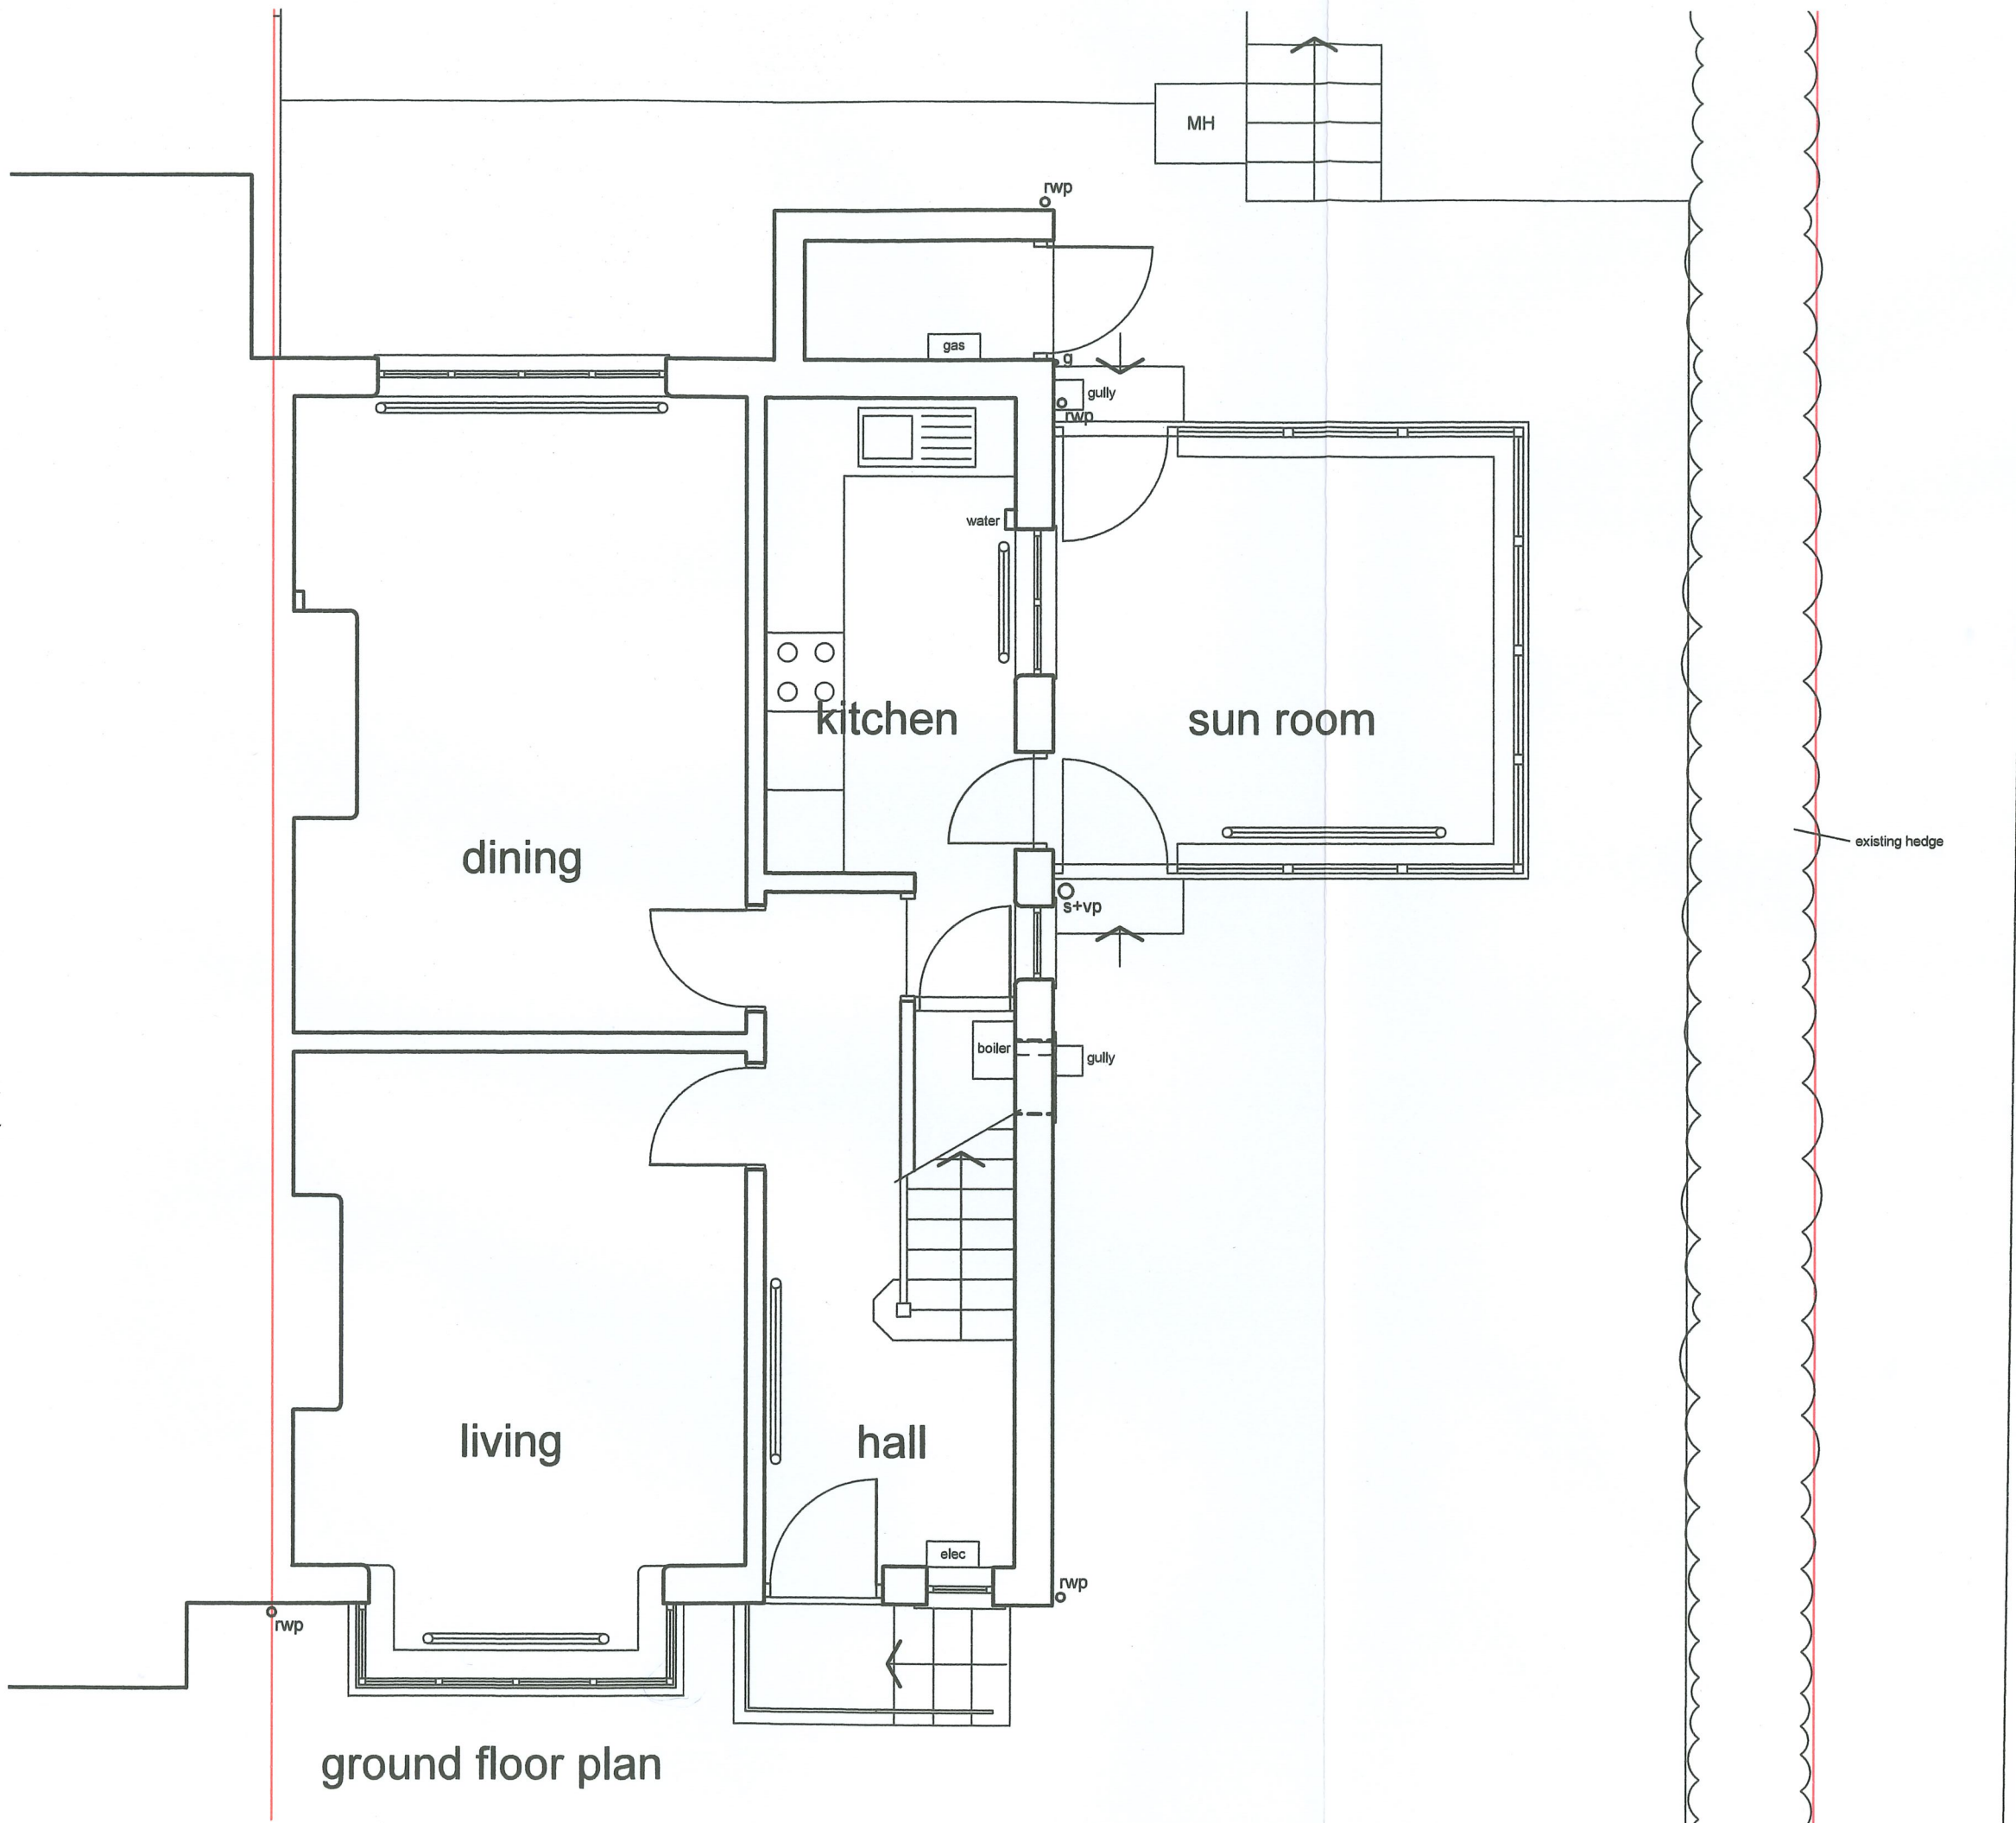

ground floor plan

0 1 m 2 m

Existing Ground Floor Plan
30 Hall Street SK22 3BR

Drawing No. 202

1: 50 20/10/2022