

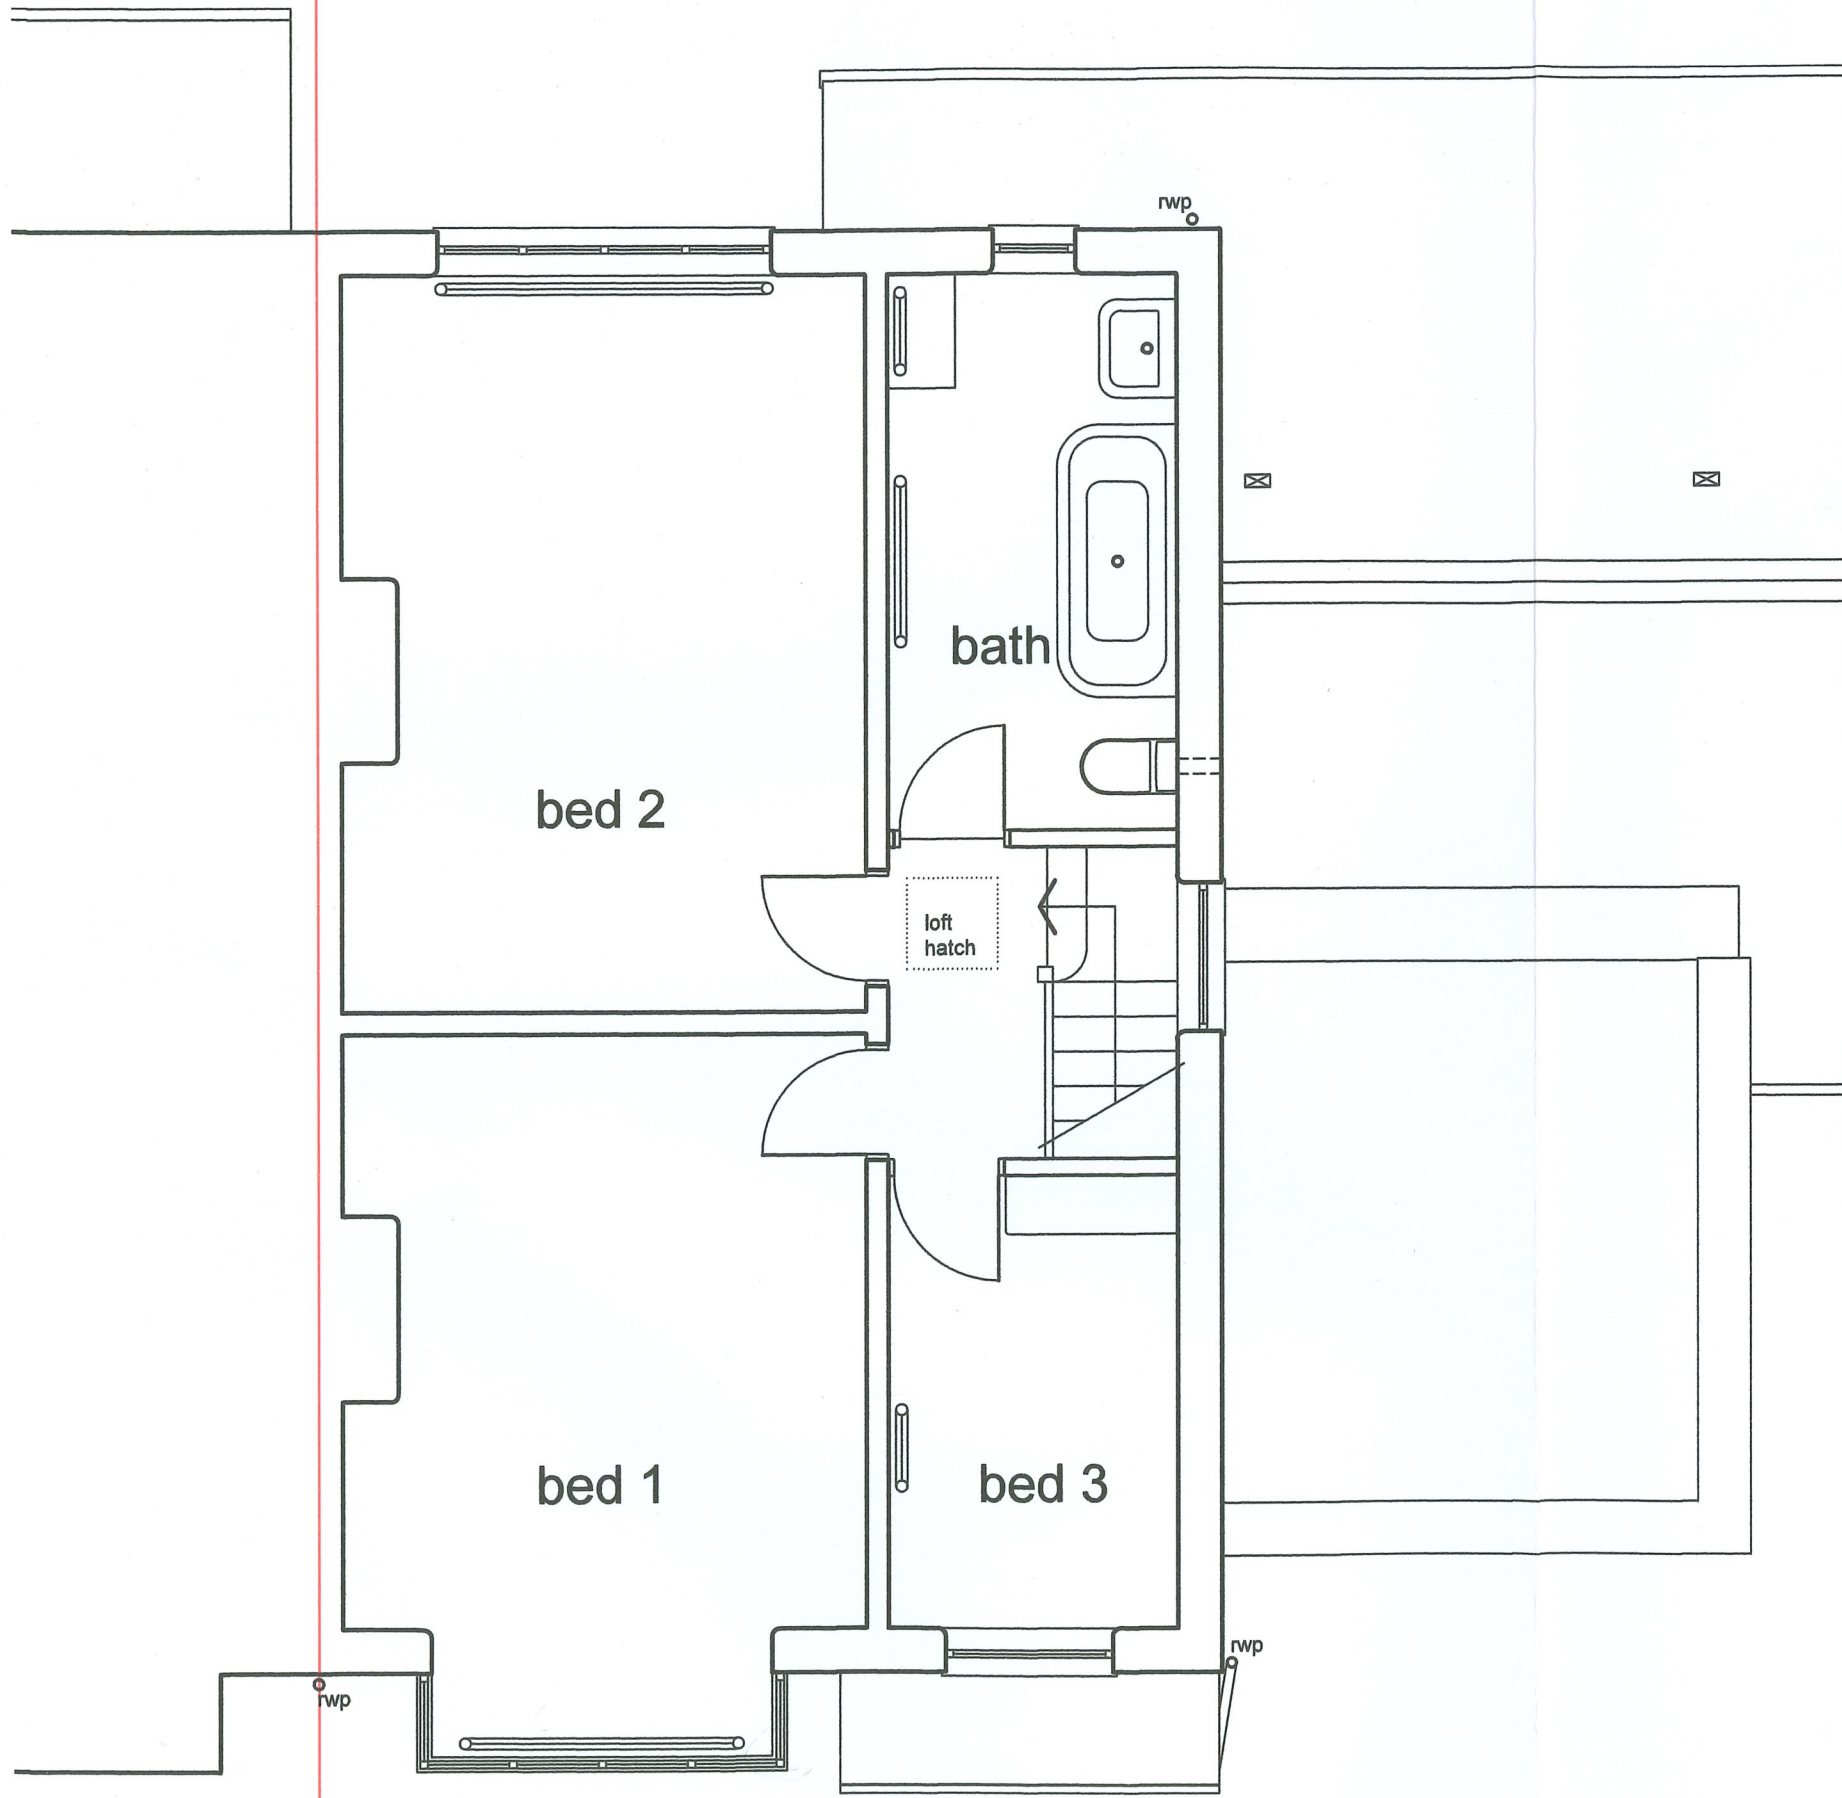


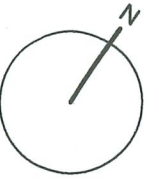

first floor plan

 

Proposed First Floor Plan
30 Hall Street SK22 3BR

Drawing No. 206

1: 50 20/10/2022