


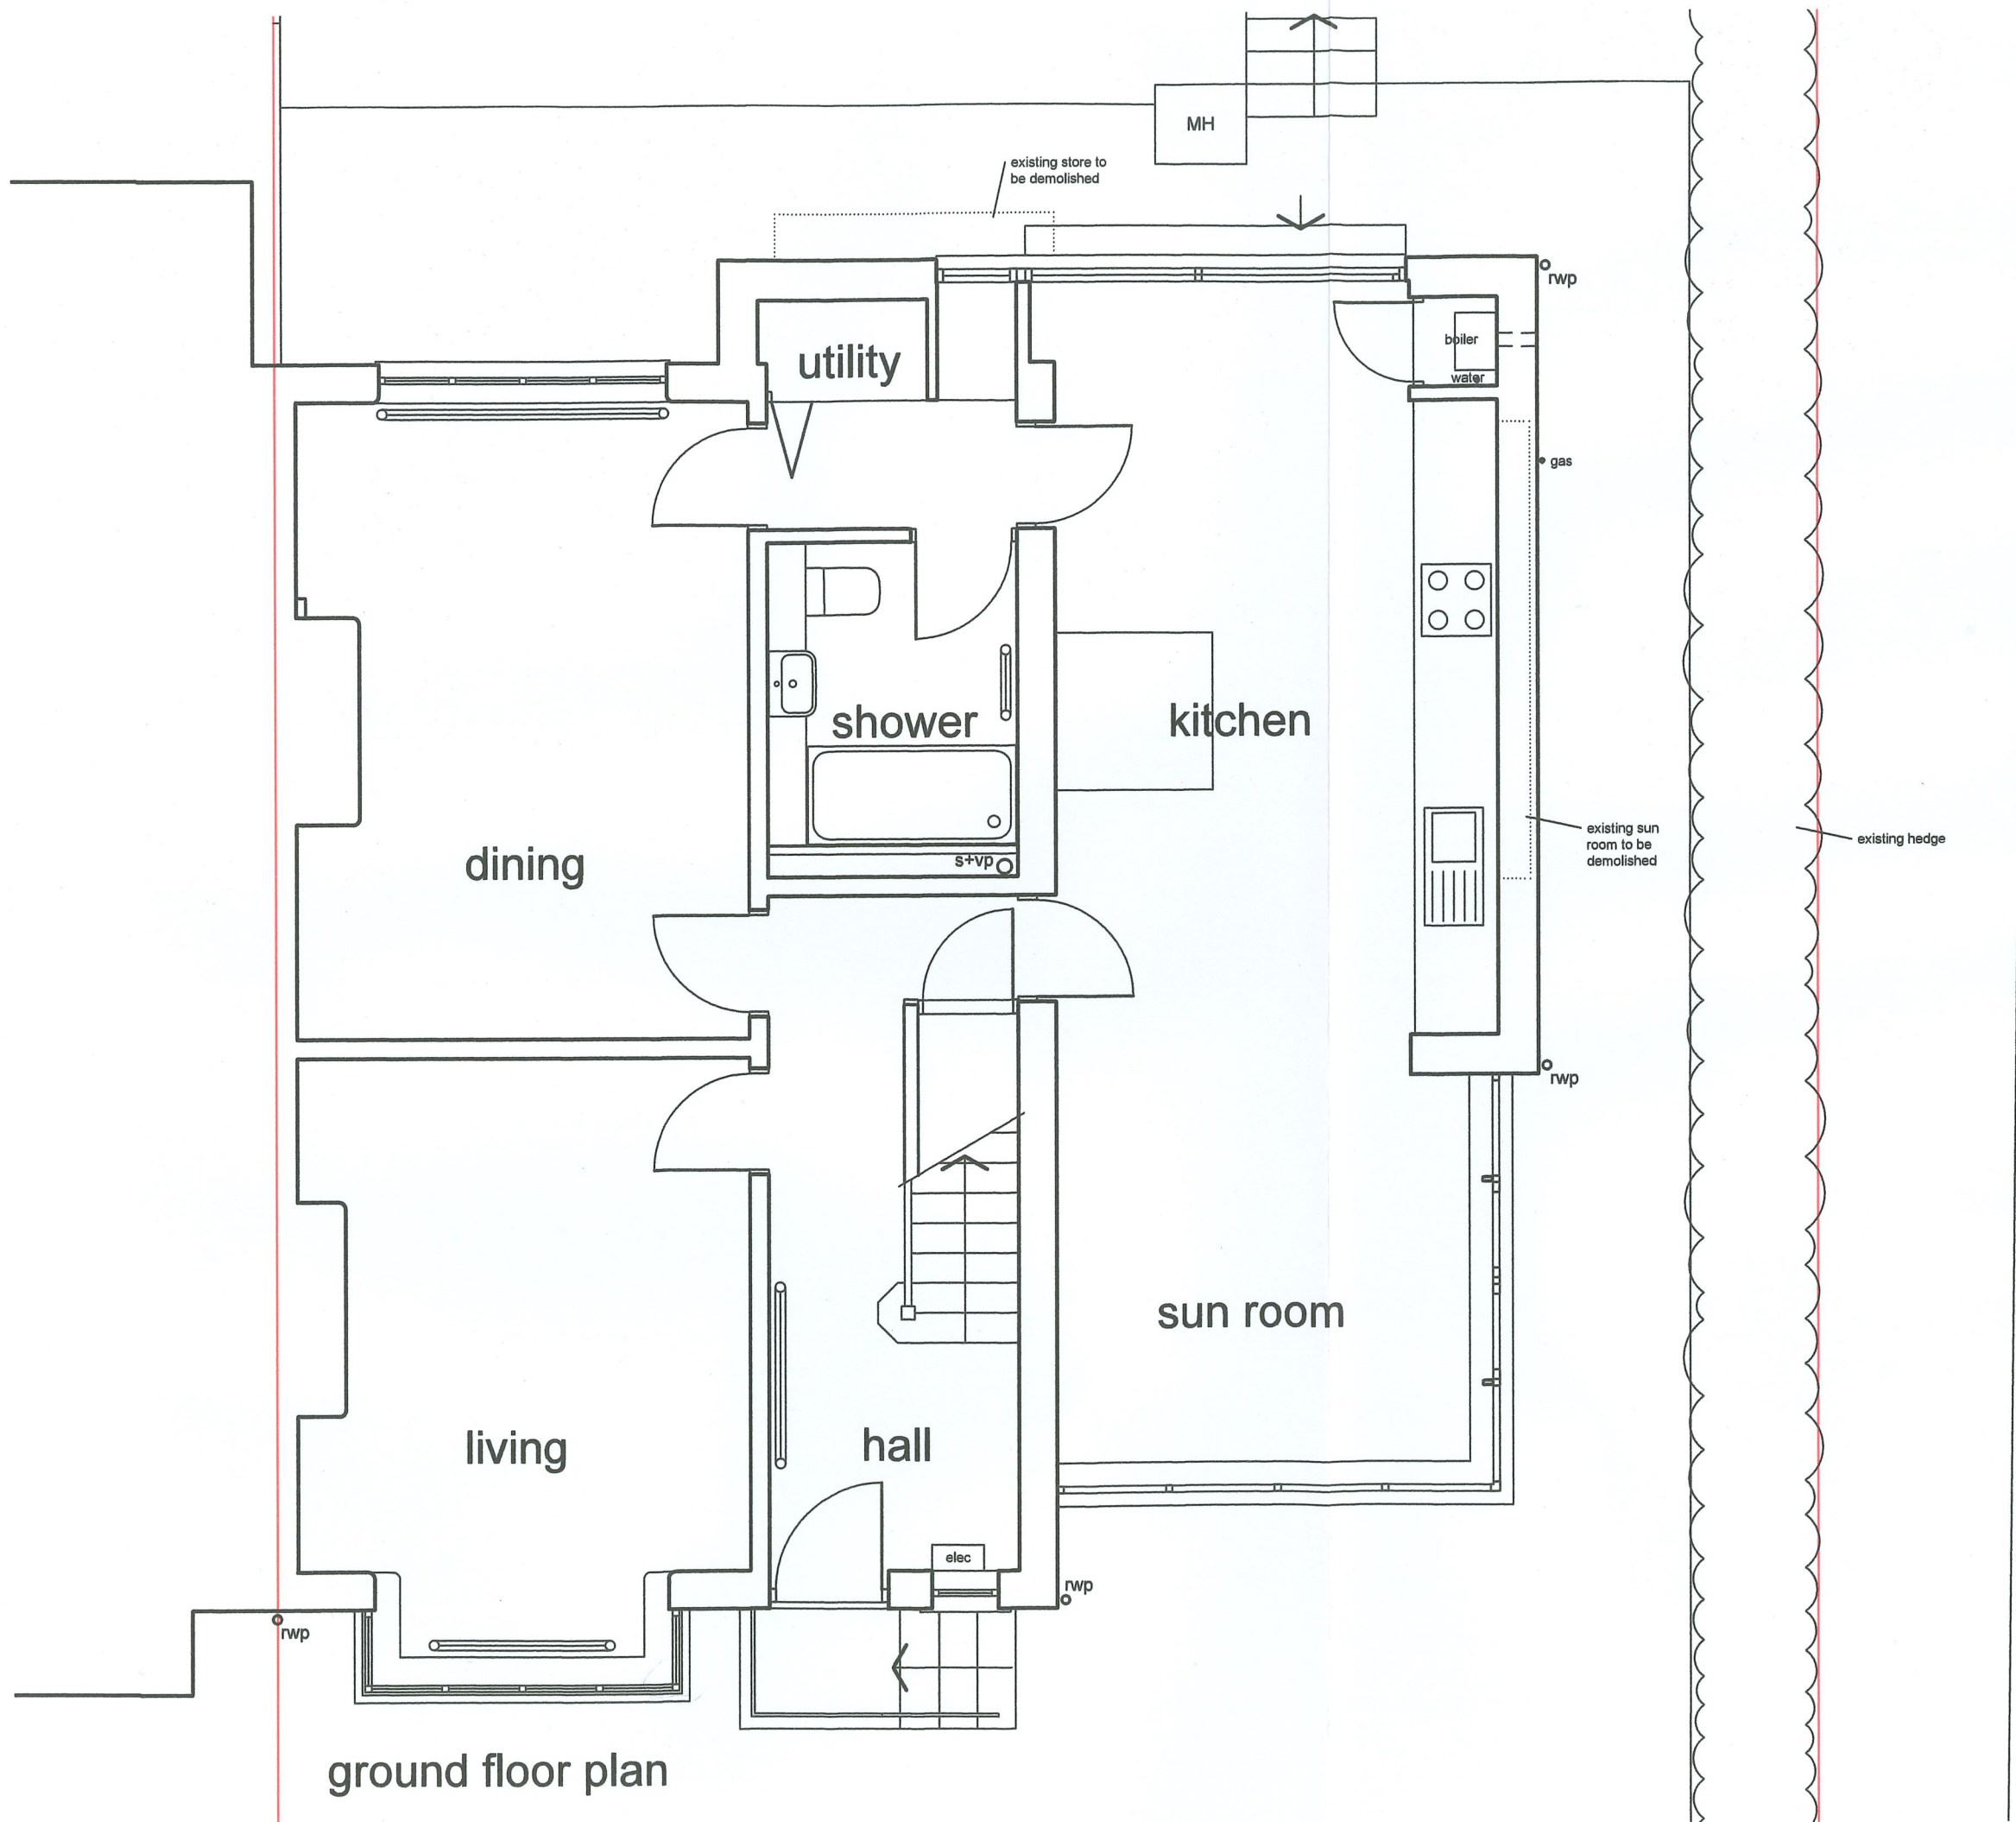

ground floor plan

0 1 m 2 m

Proposed Ground Floor Plan
30 Hall Street SK22 3BR
Drawing No. 205
1: 50 20/10/2022