


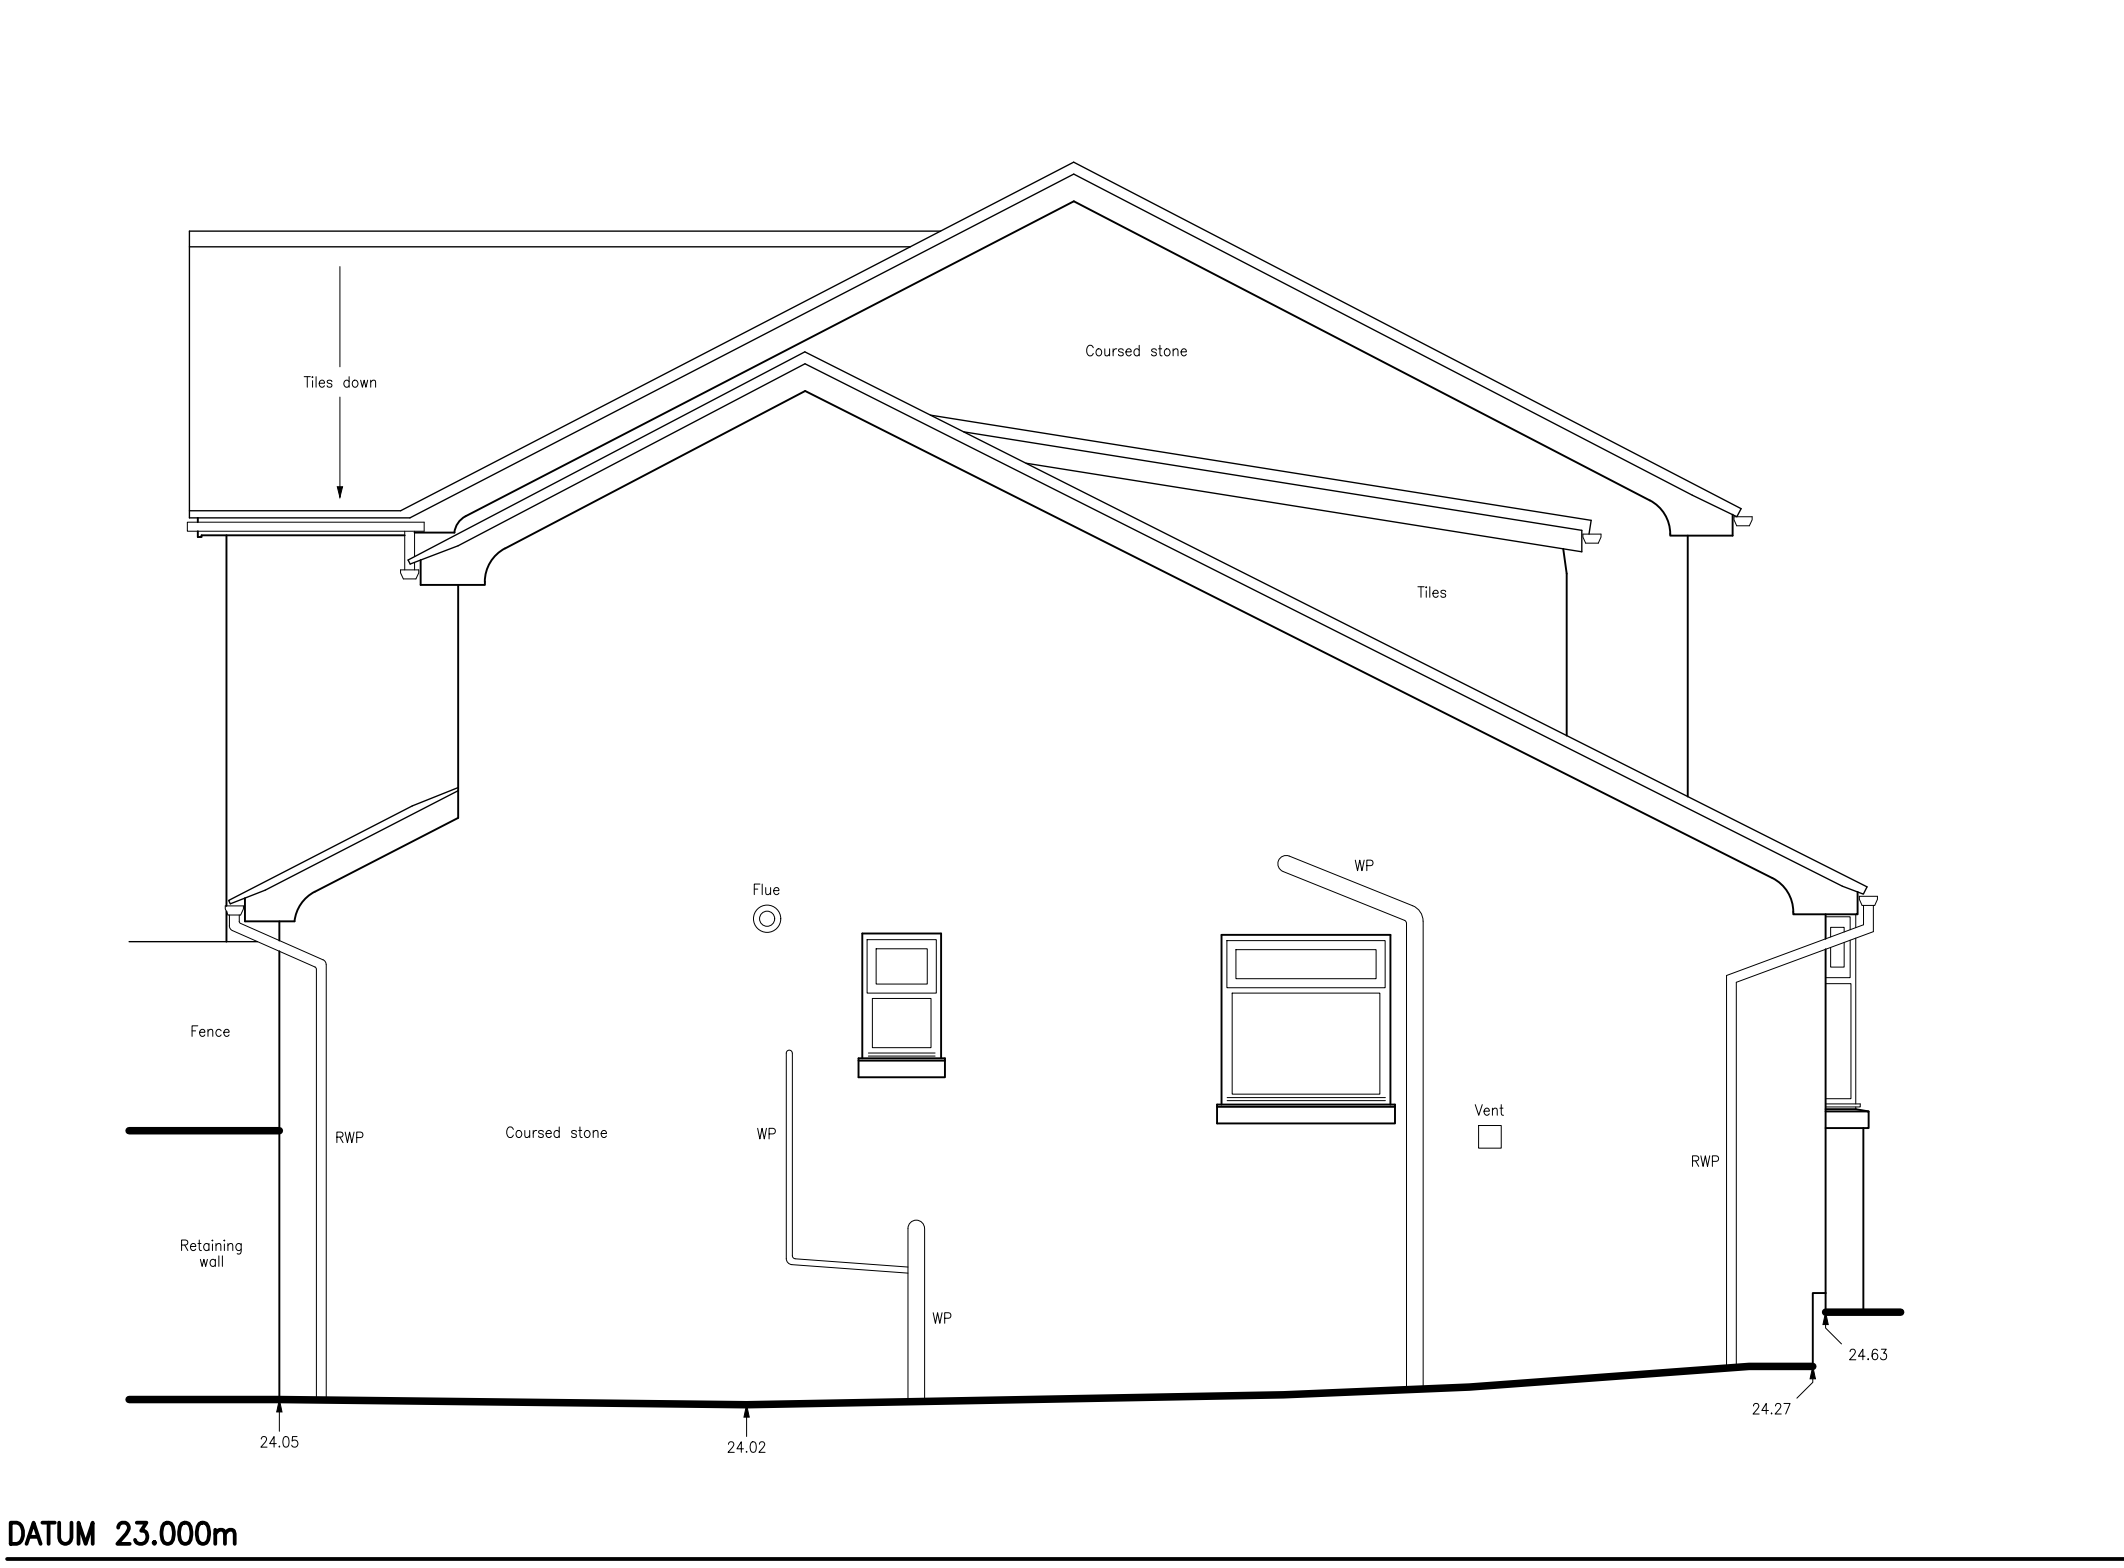


NORTH ELEVATION



EAST ELEVATION




SOUTH ELEVATION

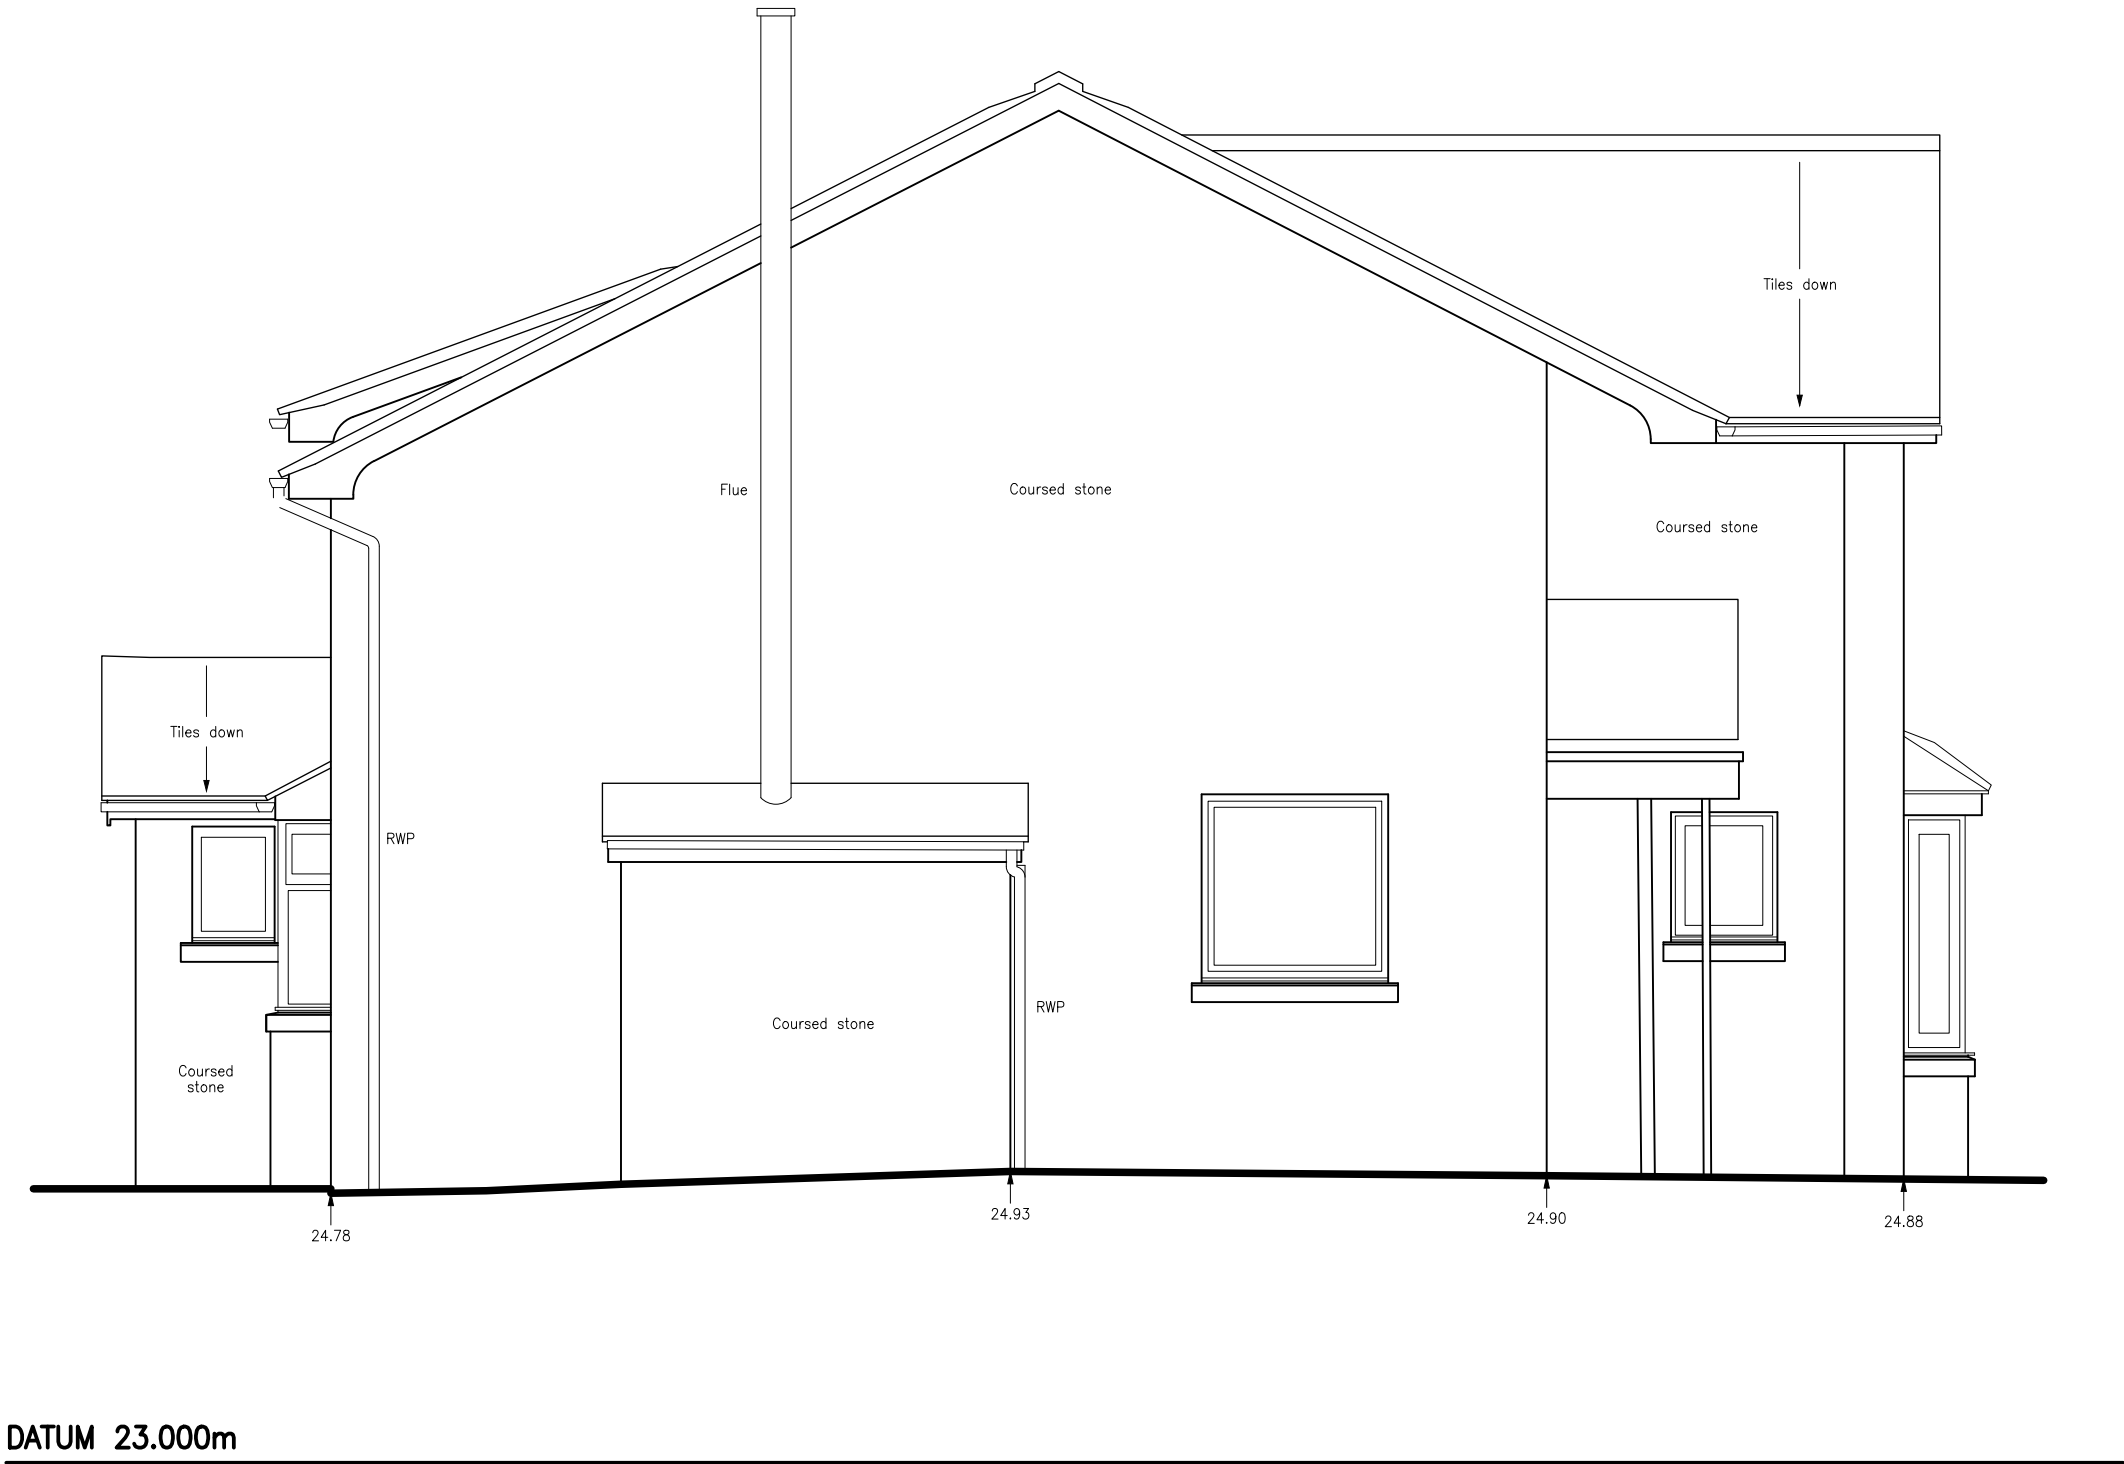

WEST ELEVATION

- KEY :
- | | |
|------|-----------------------|
| MH | Man-hole |
| IC | Inspection Chamber |
| G | Gully |
| LP | Lamp-post |
| RNP | Road Nameplate |
| SV | Stop Valve |
| WM | Water Meter |
| BTIC | British Telecom IC |
| CATV | Cable TV IC |
| TP | Telegraph Pole |
| FH | Fire Hydrant |
| C/L | Chain-link fence |
| C/B | Close-boarded fence |
| O/B | Open-boarded fence |
| M/R | Metal railings |
| BrW | Brick wall |
| BrS | Brick setts |
| CPS | Concrete paving slabs |
| ToW | Top of wall level |
| Shr | Shrubby |
- TREES
- | | |
|-----|---------------------|
| G | Trunk circumference |
| mb | multi-boled |
| S | Spread (Diameter) |
| H | Height (Estimate) |
| Pol | Pollarded |
- ▲ S104 Survey station
- Level Datum : Arbitrary Local Datum

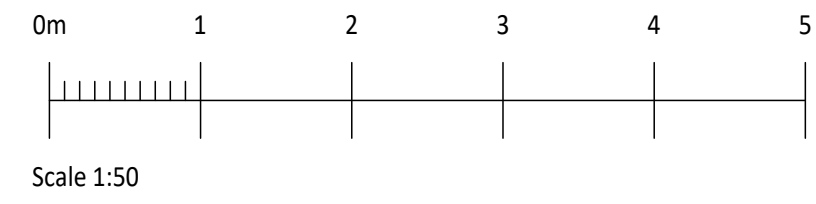

GA PLANS & ELEVATIONS
SCALE 1:50 @ A1

PLEASE NOTE: THESE DRAWINGS ARE FOR INFORMATION AND MUST NOT
BE USED FOR CONSTRUCTION
All dimensions to be checked onsite prior to commencement of works.



client
Camilla Marsh

drawing scale
1:50

location
**32A Whale Lane
Whaley bridge**

date
July 22

drawing name
Existing Elevations

drawing number
DLB2294-02

revision
Original