


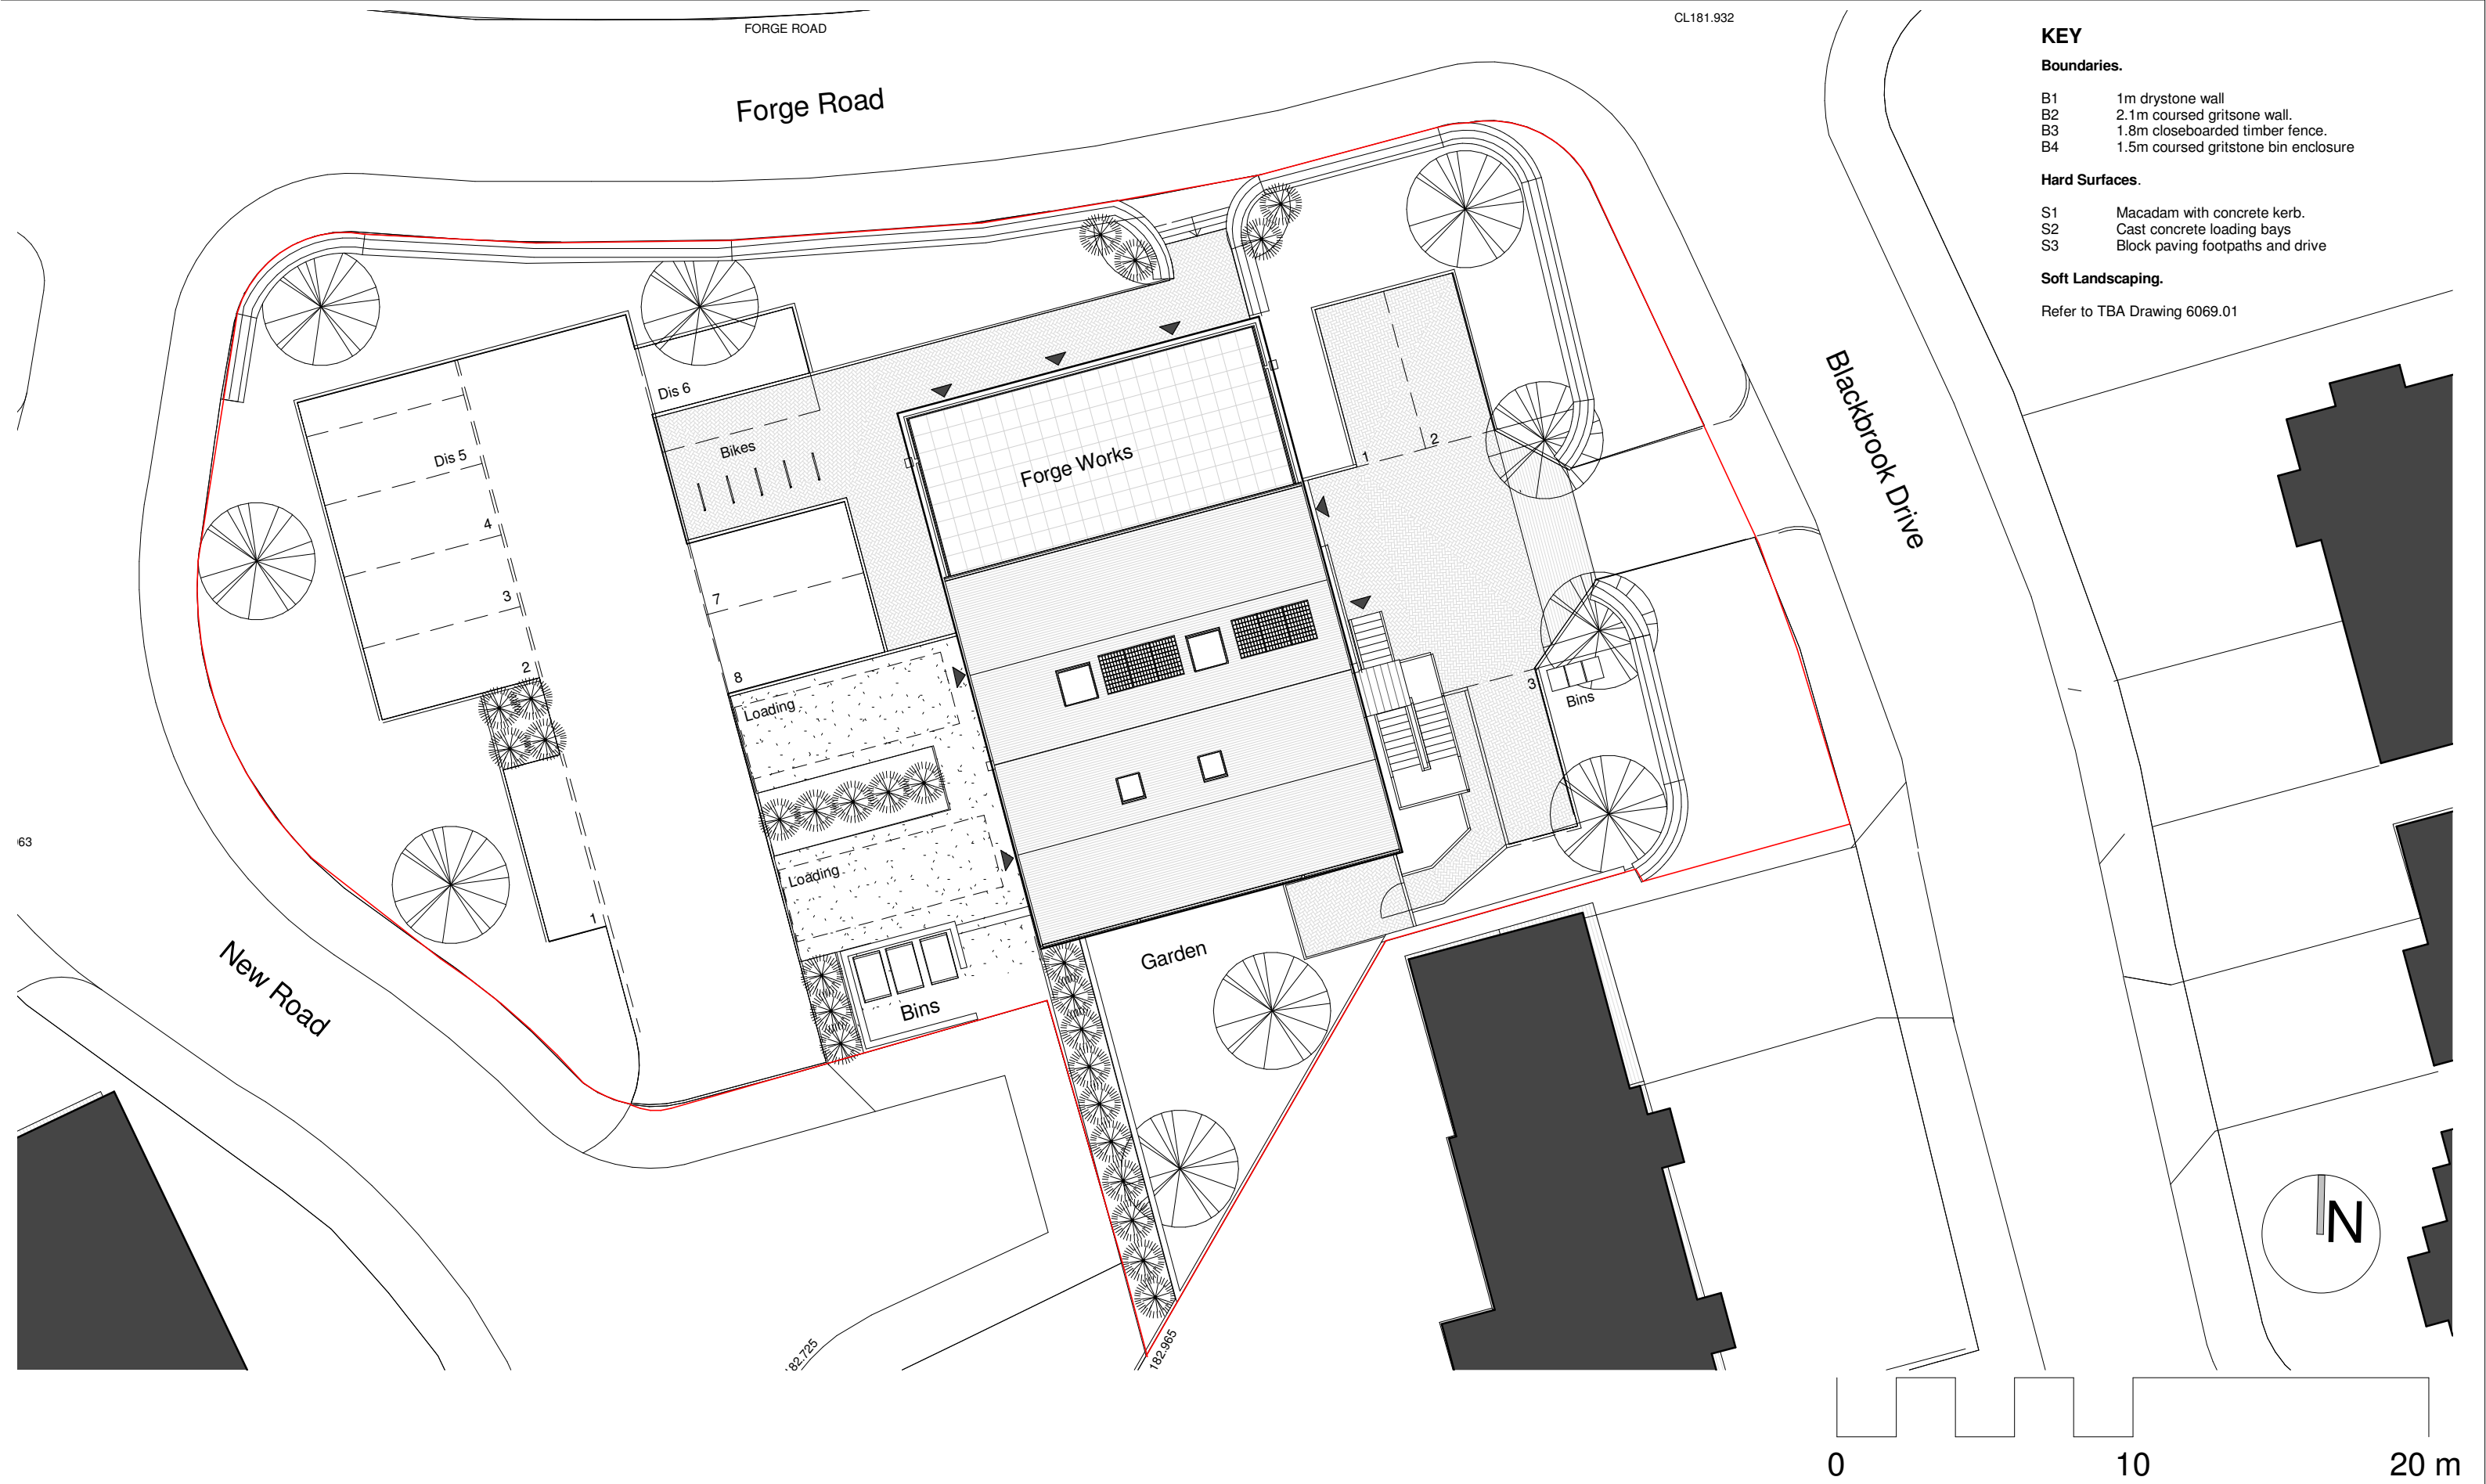

Date	Rev	Revision / author/ checker
22.05.19	A	Access off road updated following Wain Homes comments. JNBP
15.07.19	B	Updated following design development. JNBP
16.07.19	C	Updated following design development. JNBP
17.08.19	D	Updated following client comments. JNBP
01.10.19	E	Drawing scale changed as planning requirements. JNBP

NOTES
The contractor is responsible for checking dimensions, tolerances and references. Verify any discrepancies with the architect before proceeding with the work.
Where an item is covered by drawings of different scales the larger scale drawing is to be worked to.
Construct to figured dimensions in all cases.

Purpose of Issue	Planning
Project	Forge Works
Drawing	Proposed Site Plan

Drwg. no	234/100	Rev	E
Drawn	JNBP	Checked	
Scale	1 : 200@A3	Date	05/14/19