
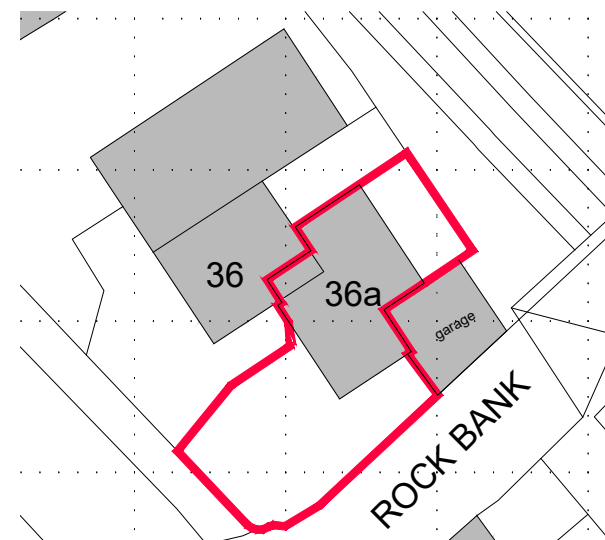
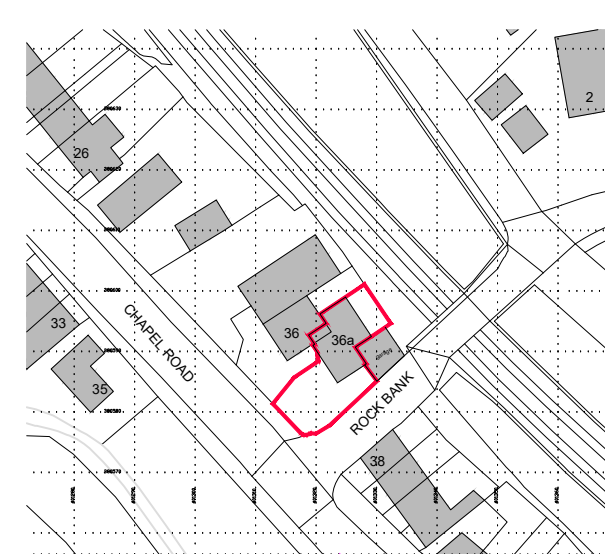


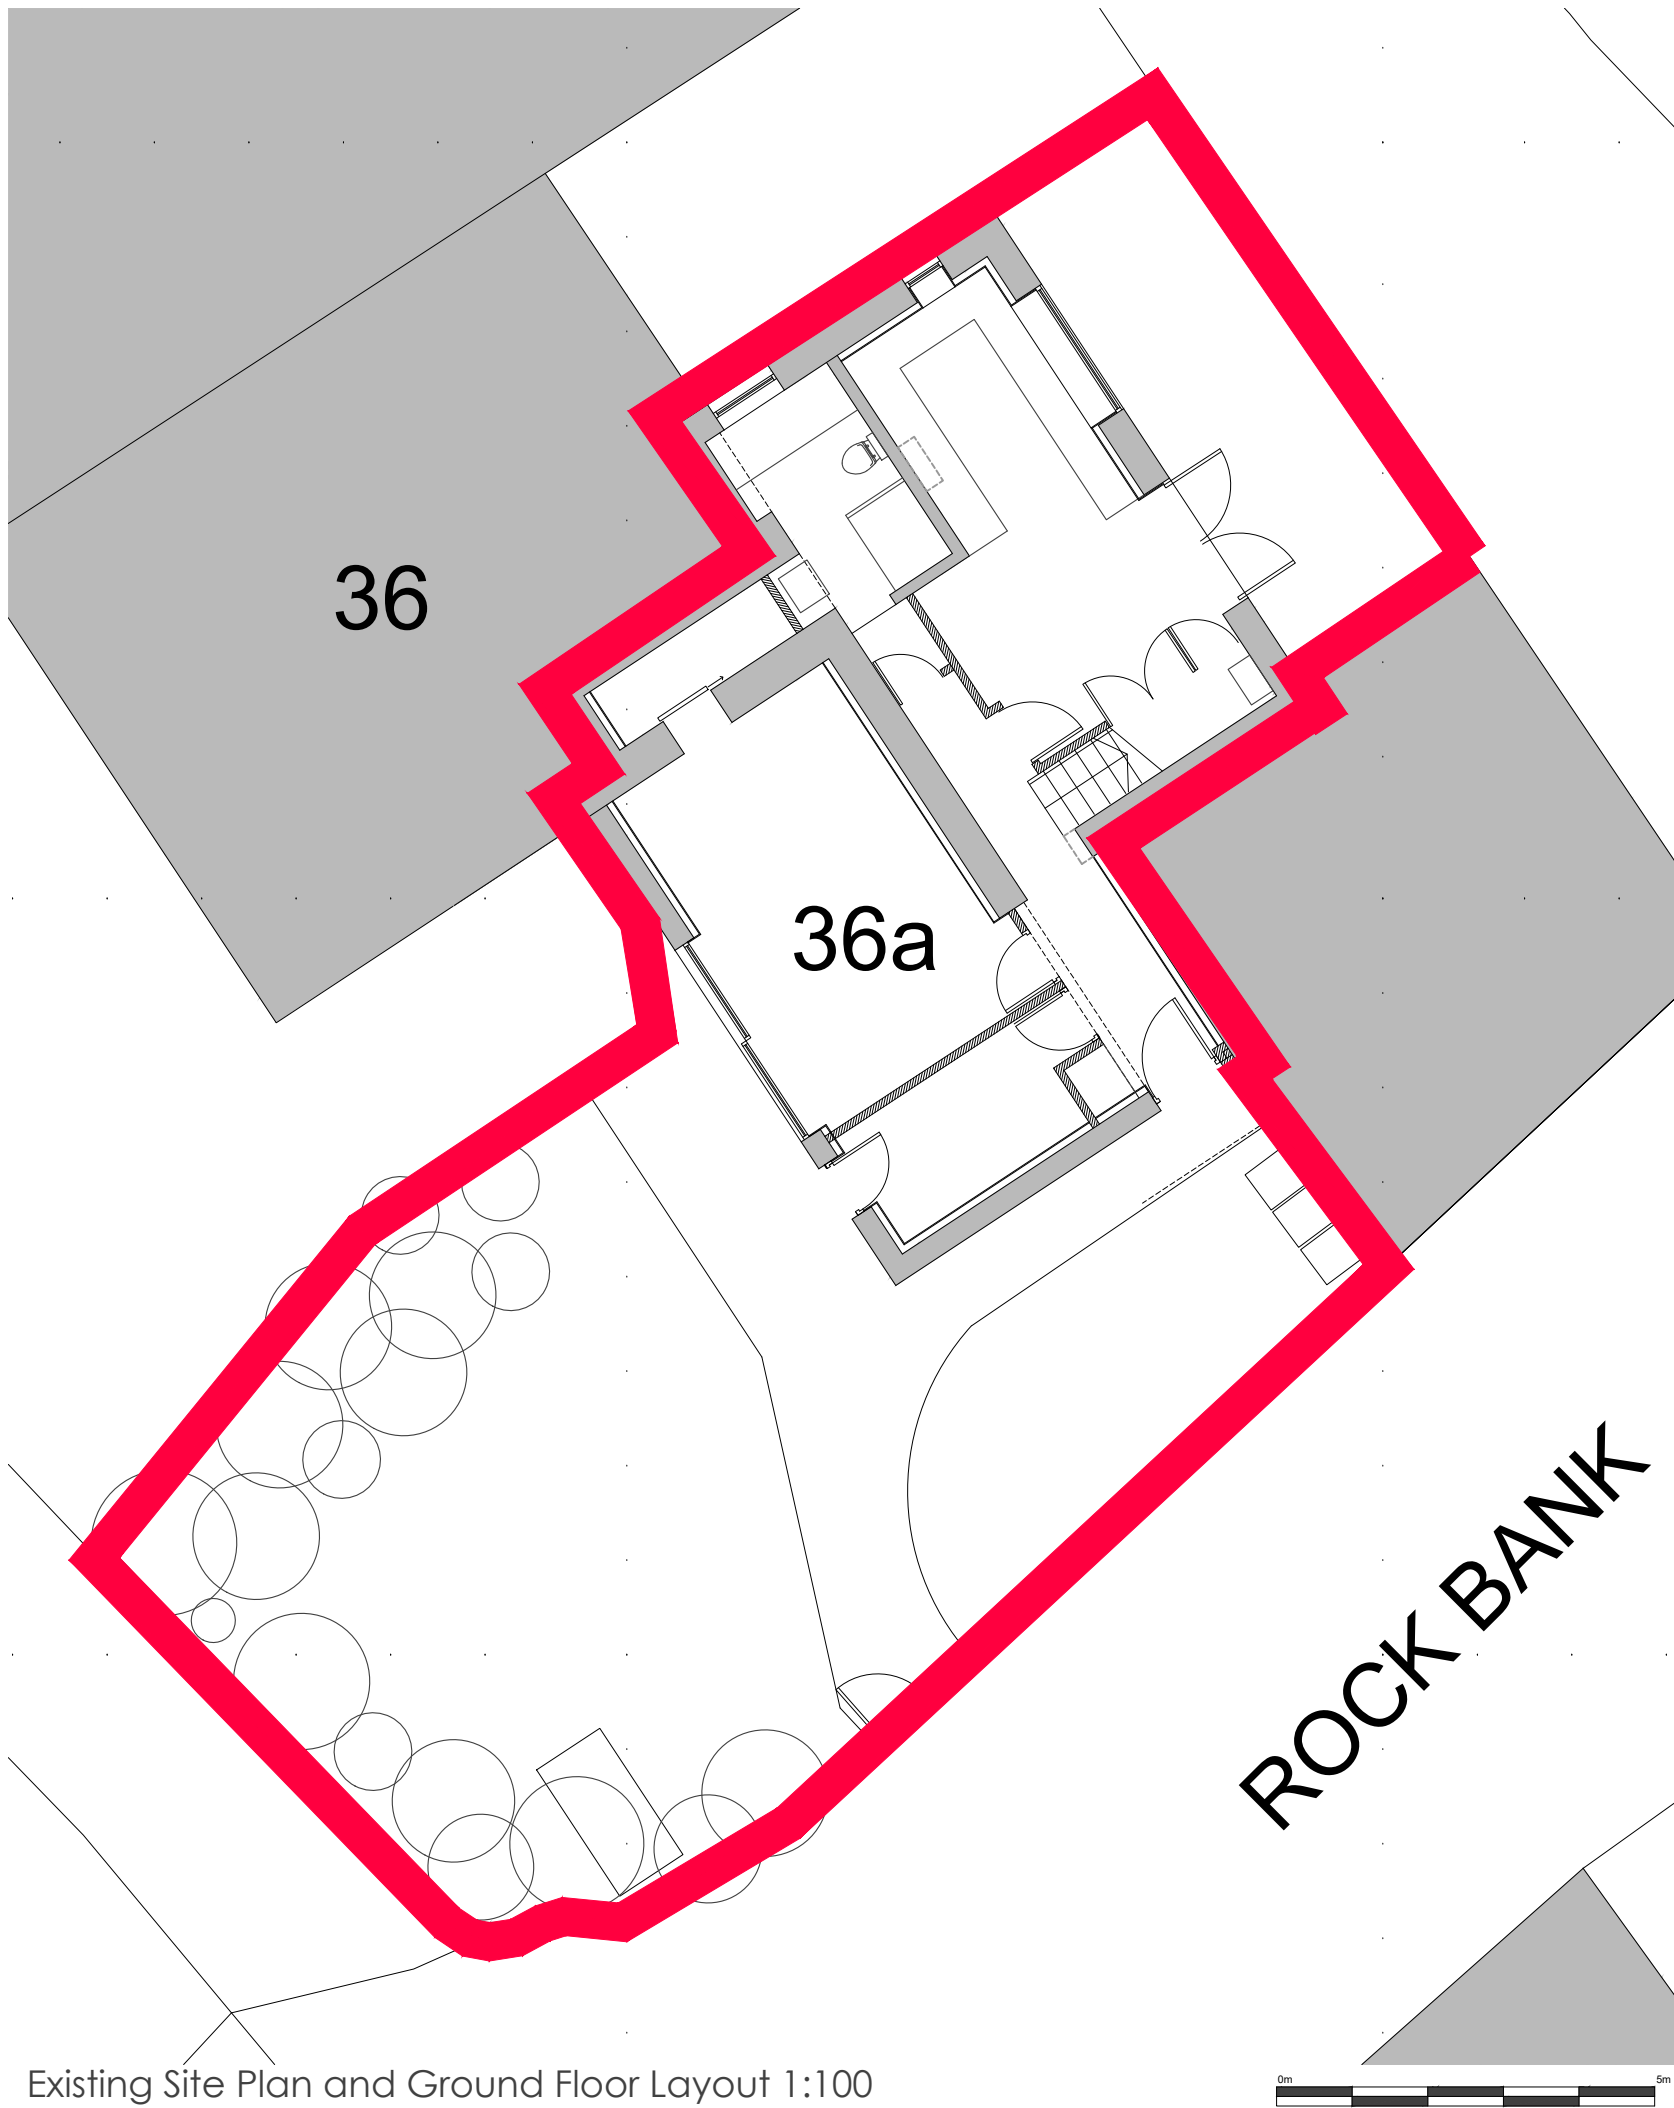

SW

notes

N

0m 10m 20m

SCALE BAR

0m 10m 20m

SCALE BAR

rev.	description
client	Miss M Crowther
project	LAWFUL DEVELOPMENT - Existing Use Horwich Bank Cottage 36a Chapel Road Whaley Bridge
drawing title	LOCATION PLAN AND EXISTING SITE PLAN
drawing number	SW356A- LD001
revision	-
drawing status	PLANNING
scale	1:1250, 1:100 @A3
date	Nov 22
drawn by	CW
checked by	JS

SlaterWilde Limited

Will Trees & Creations Ltd.

High Park, Chapel-en-le-Frith

0161 251 1000

www.slaterwilde.co.uk

Architects & Designers

Chapel-en-le-Frith

0161 251 1000

www.slaterwilde.co.uk