


Notes

Jennings Design Associates take no responsibility for any dimensions obtained by scaling from this drawing. If no dimension is shown the recipient must ascertain the dimension specifically from the Architect or by site measurement. Supplying this drawing in digital form is solely for convenience and no reliance may be placed on digital data. All data must be checked against hard copy. Dimensions must be checked on site. Any discrepancies must be reported to the Architect immediately. This drawing is copyright of Jennings Design Associates

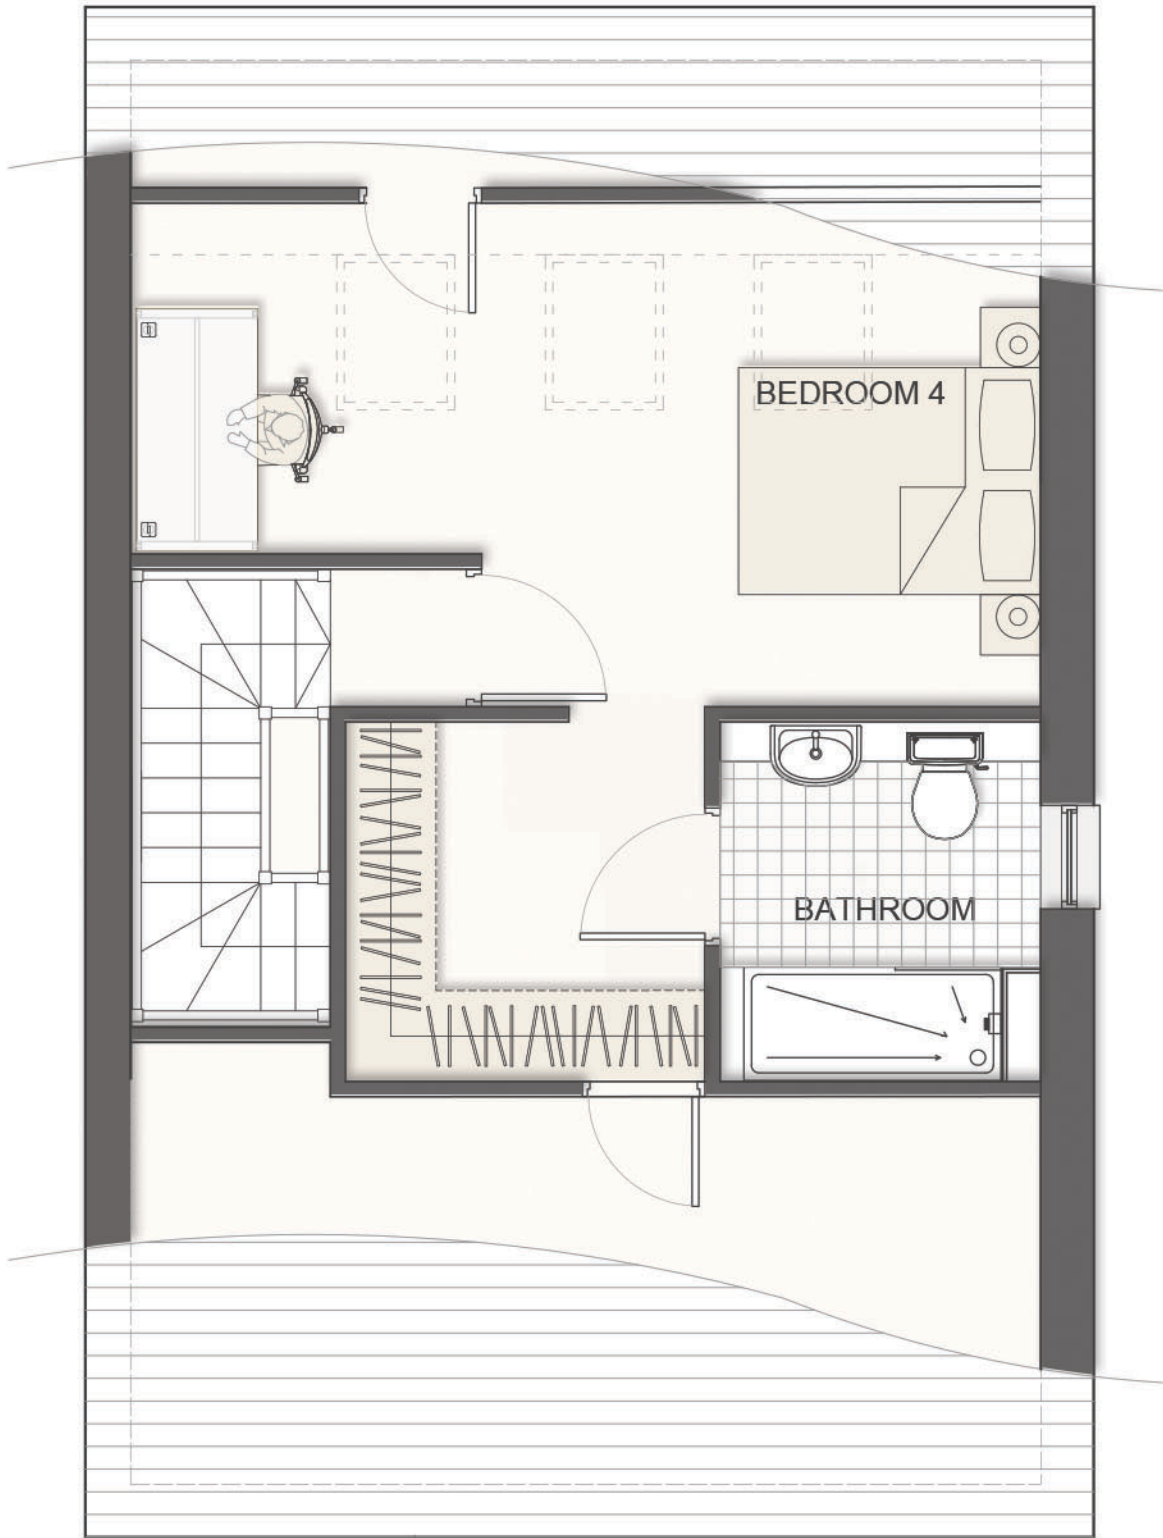

|     |               |      |    |
|-----|---------------|------|----|
| -   | Initial Issue | -    | -  |
| Rev | Description   | Date | By |

jda architects

info@jda-architects.com  
www.jda-architects.com

manchester: 0161 336 5011  
liverpool: 0151 665 0112

|                 |                          |           |           |             |
|-----------------|--------------------------|-----------|-----------|-------------|
| Client:         | Mellor Homes Ltd         |           |           |             |
| Project:        | Simmondley Lane, Glossop |           |           |             |
| Project Status: | P - Preliminary          |           |           |             |
| Scale:          | ① Original Size          | Date:     | Drawn By: | Checked By: |
| 1:50            | A3                       | July 2022 | SJB       |             |

|                |                                        |                |   |    |     |
|----------------|----------------------------------------|----------------|---|----|-----|
| Project Number | 1283                                   | Drawing Number | A | DR | 013 |
| Description    | HouseType D Proposed Second Floor Plan |                |   |    |     |
| Rev            |                                        |                |   |    |     |



Z:\1283 - Simmondley Lane, Glossop\Drawing\Live\gds1283\_A\_DR\_013 HouseTypeD\_487PPlans.dwg