


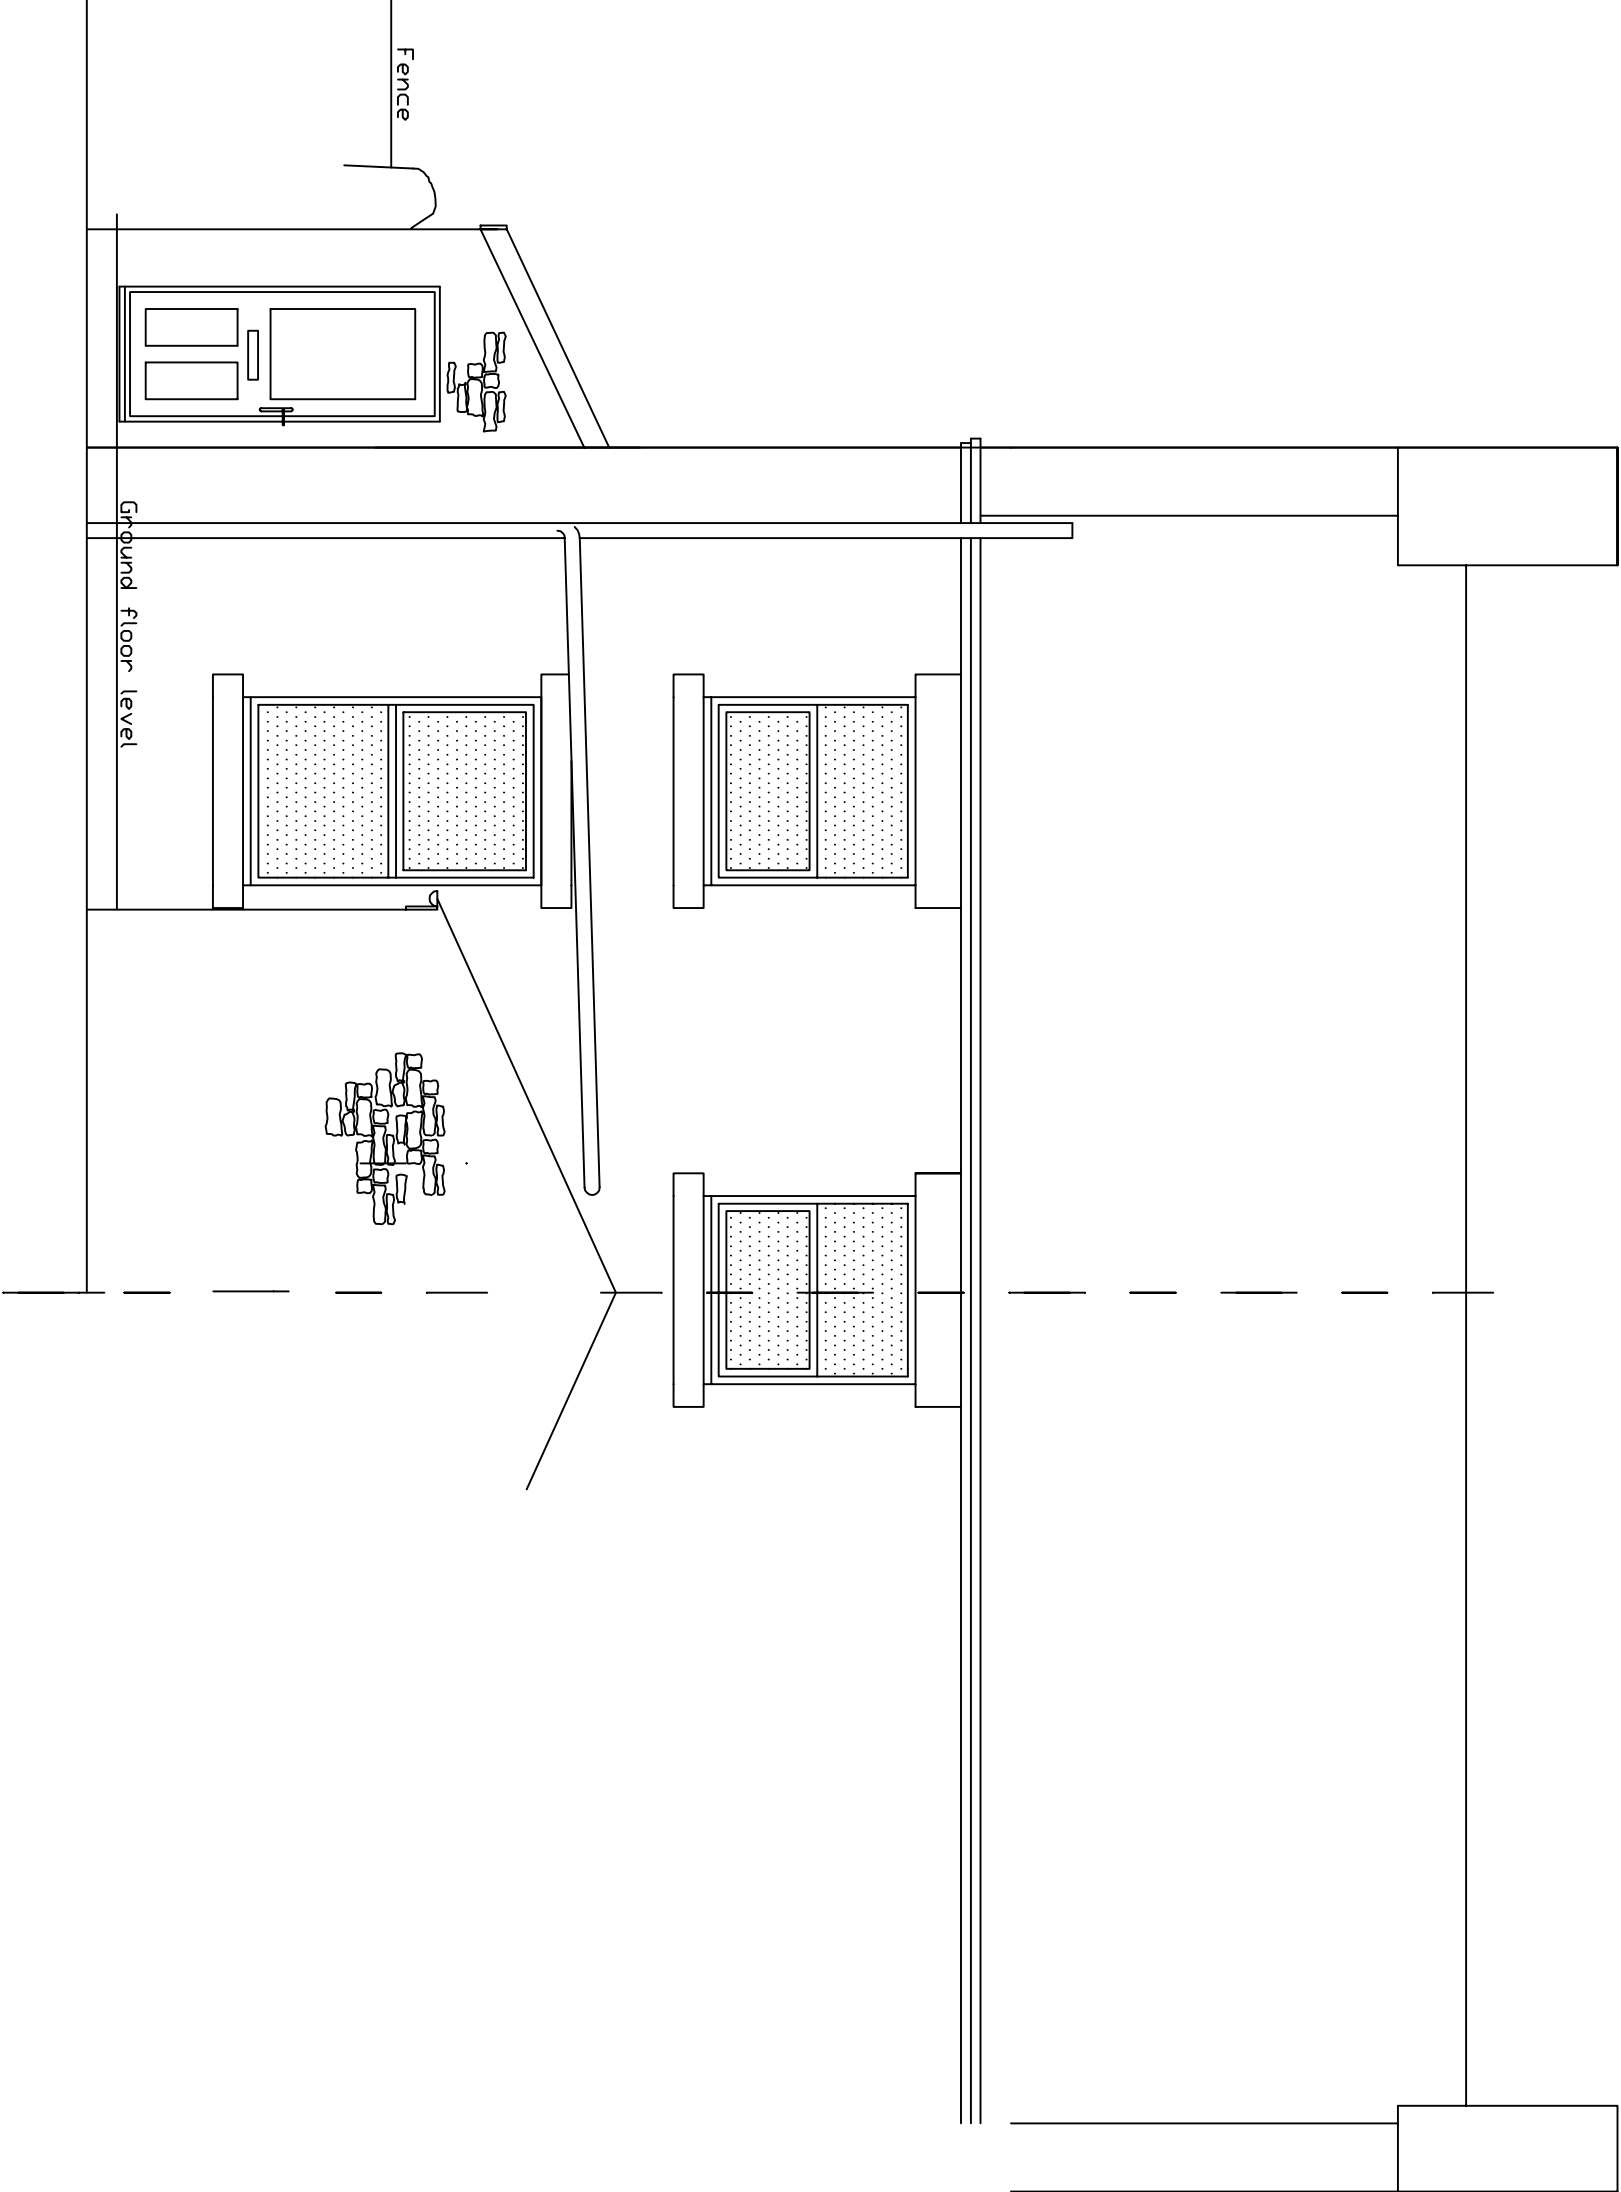

Scale 1:50 @A3

9 Hayfield Road
Rear Elevation Proposed



Itemref	Quantity	Reference C/CENF/1982	
		Date June 2022	
JANE NEWMAN PLANNING		9 Hayfield Road SK23 0JF	
1/50 scale @ A3		Edition 01	Sheet A3