


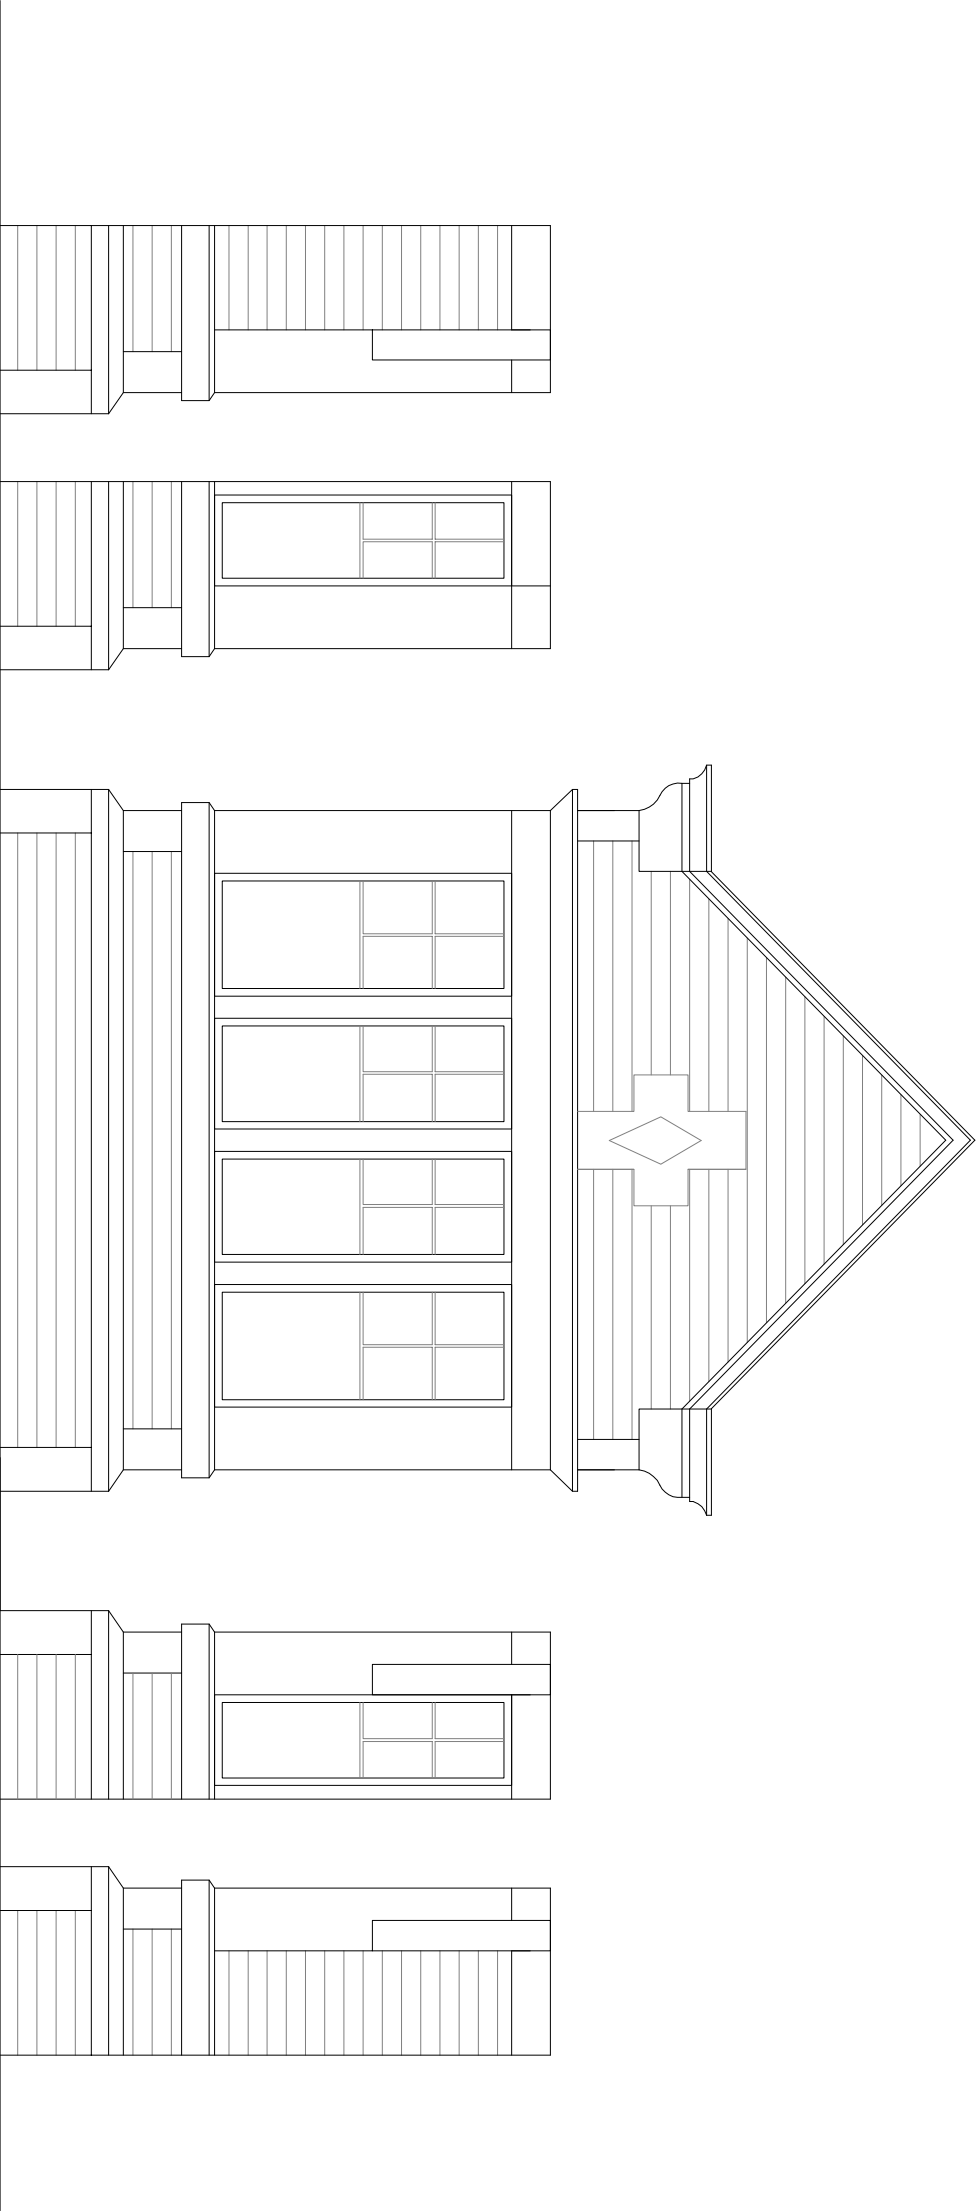


Existing and Proposed
Side Elevation of boy
without glazed return

Existing and Proposed
Side Elevation of boy
window


Existing and Proposed Front Elevation of boy window

Existing and Proposed
Side Elevation of boy
window

Existing and Proposed
Side Elevation of boy
without glazed return

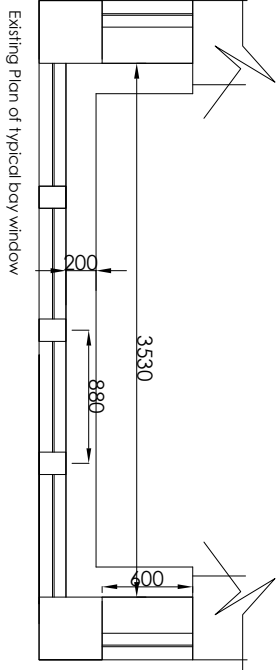

Existing Plan of typical boy window

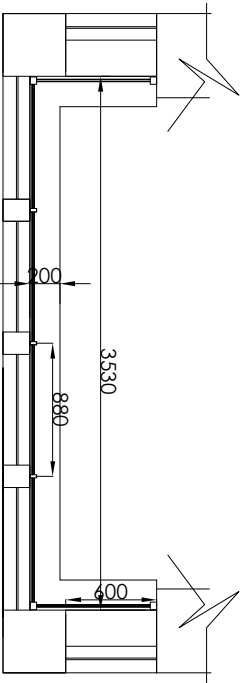

Proposed Plan indicating secondary glazing

REVISIONS

DRAWN	FW	SCALE	1:50@A3	AREA	SQ.M.
DATE	Oct 22				SQ.Ft.
PROJECT	Proposed secondary glazing to inside of lounge windows at 1-12 Milnthorpe, Macclesfield Road, Buxton				
CLIENT	The Milnthorpe Homes				
TITLE	existing and proposed plans and elevations				



Residential Architecture Design and Planning
07825555825
www.wylearchitecture.co.uk

DRAWING NUMBER

03.01

REV

A