



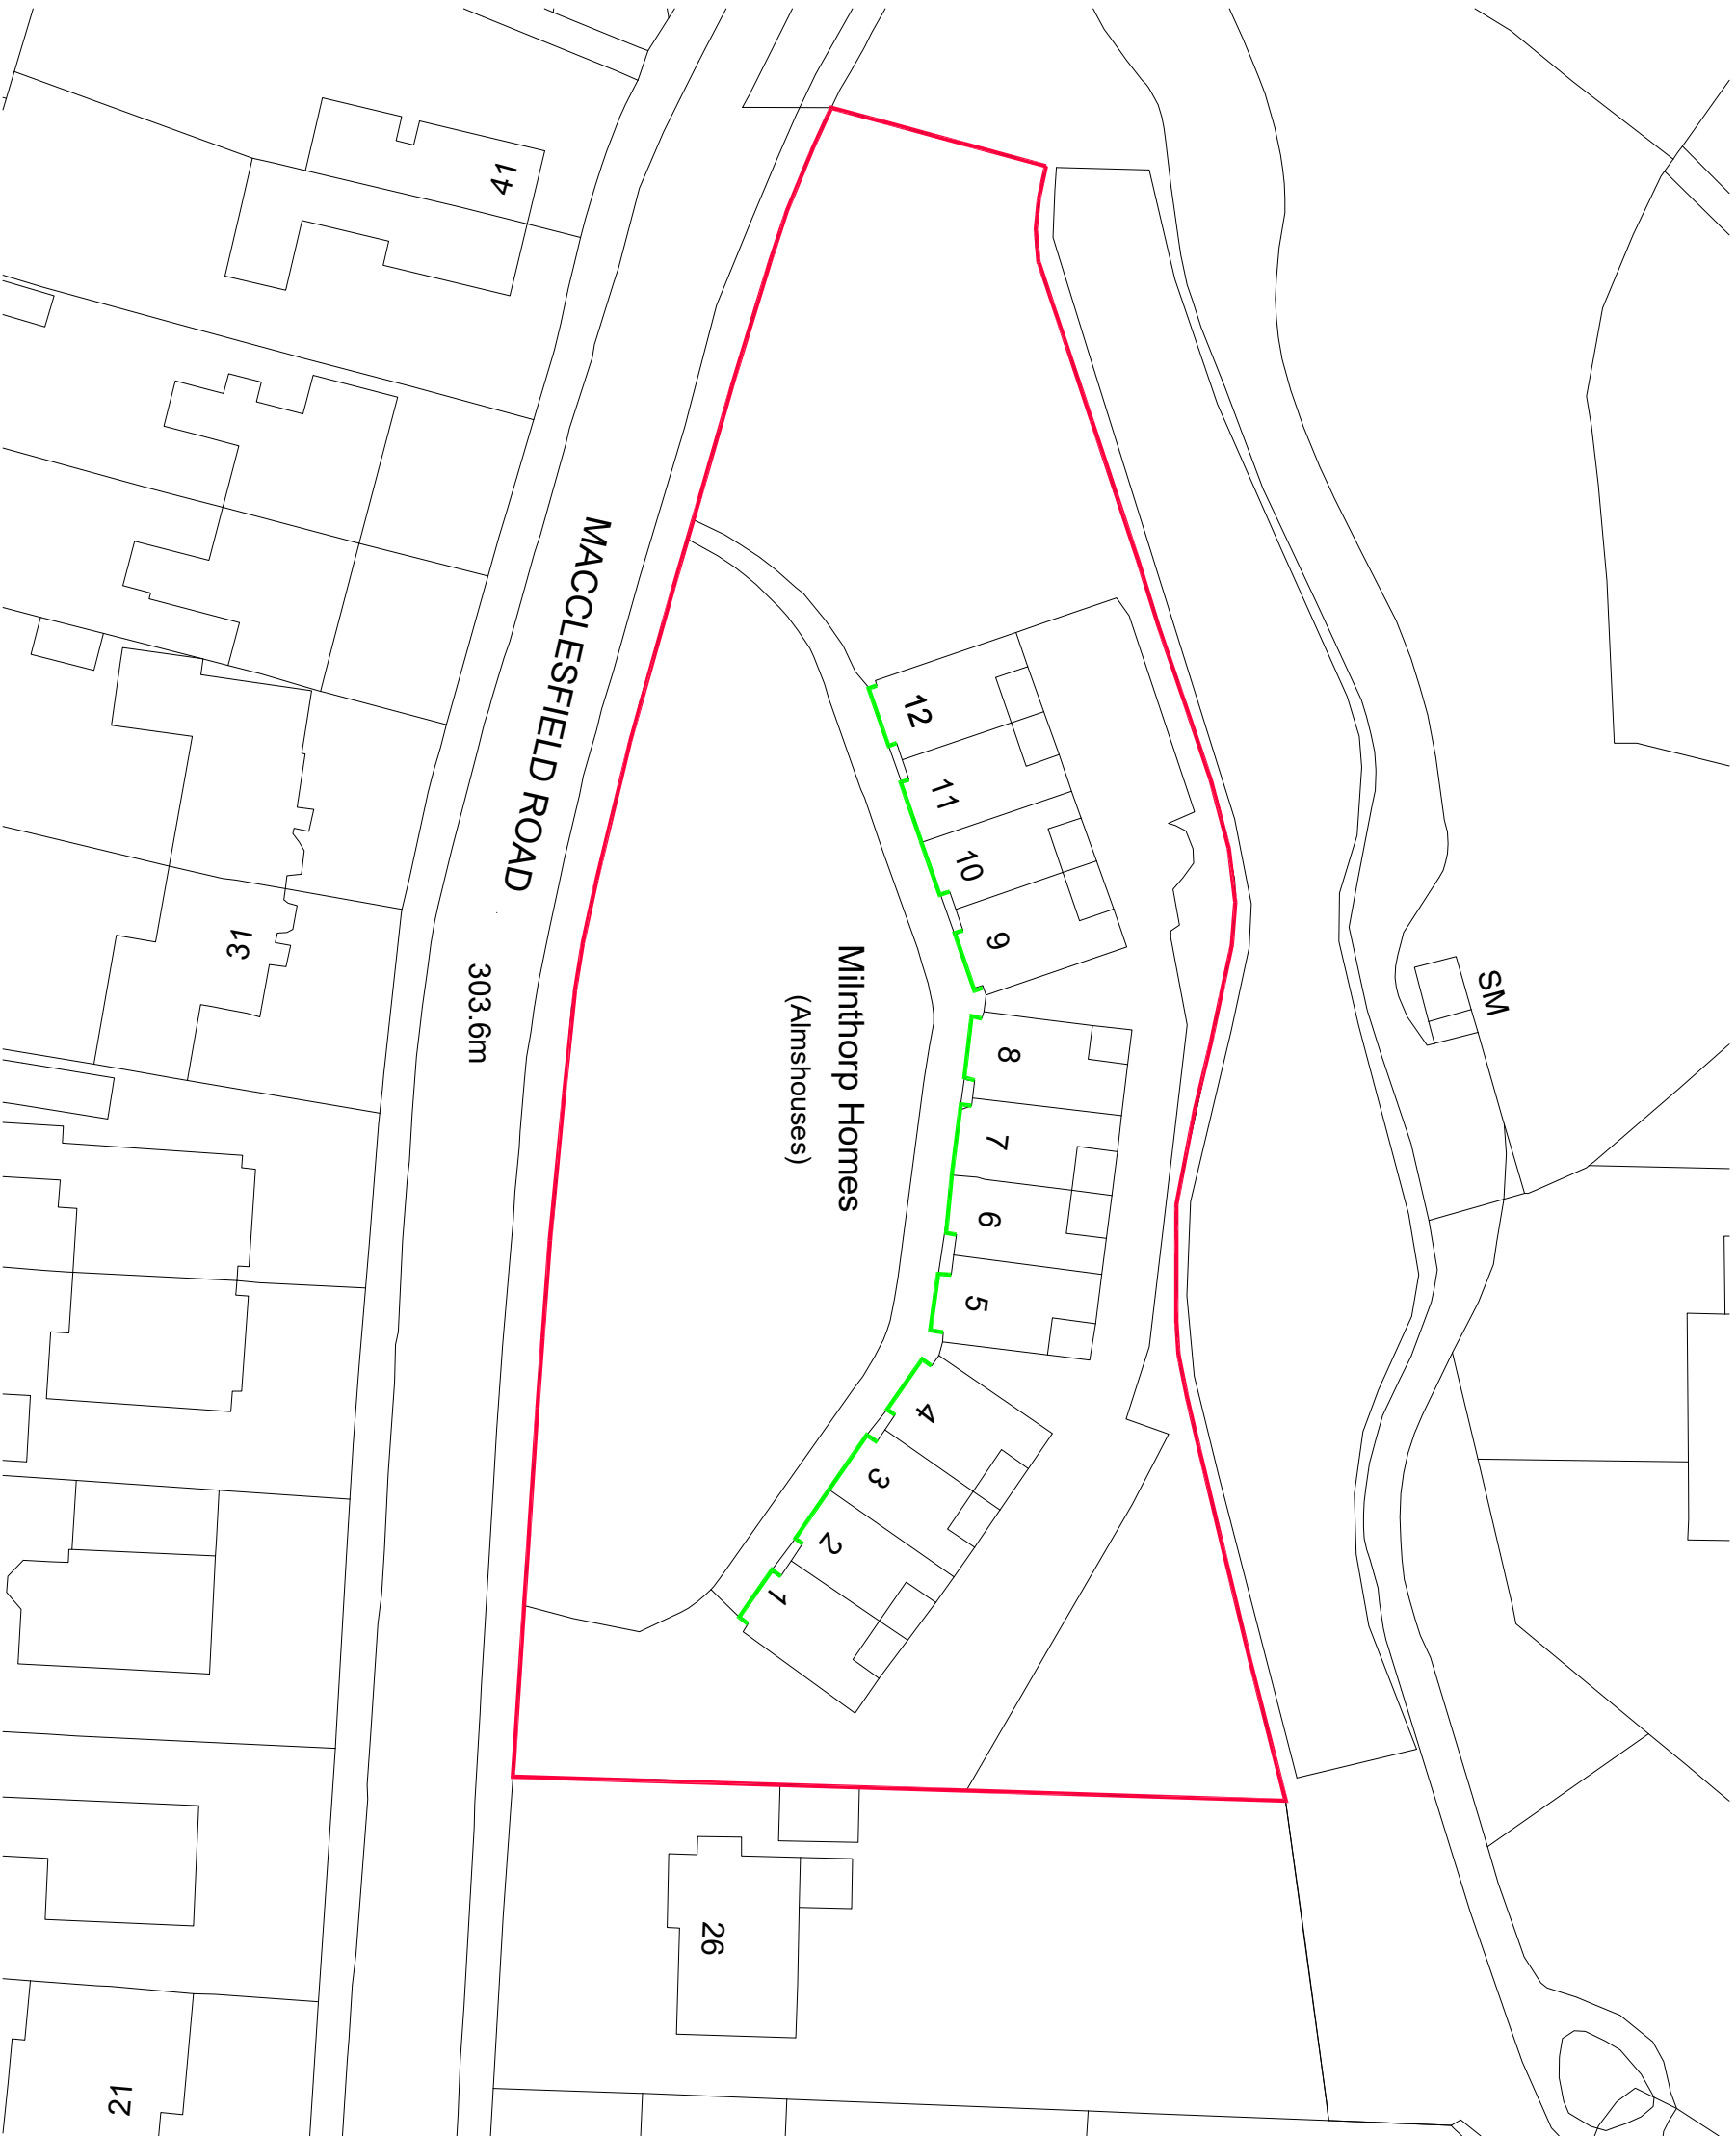

proposed location of secondary
glazed windows to internal
elevation

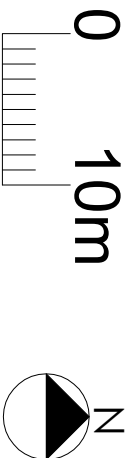

REVISIONS				
DRAWN	FW	SCALE	REA	SQ.M.
DATE	Oct 22	1:500@A3		SQ.FT.
PROJECT Proposed secondary glazing to inside of lounge windows at 1-12 Milnthorpe, Macclesfield Road, Burton				
CLIENT The Milnthorpe Homes				
TITLE Site Plan				
Wylie Architecture Residential Architecture Design and Planning 0782535320 www.wyliearchitecture.co.uk				
DRAWING NUMBER 02.01				REV -

Ordnance Survey, (c) Crown Copyright 2022. All rights reserved. Licence number 100022432