




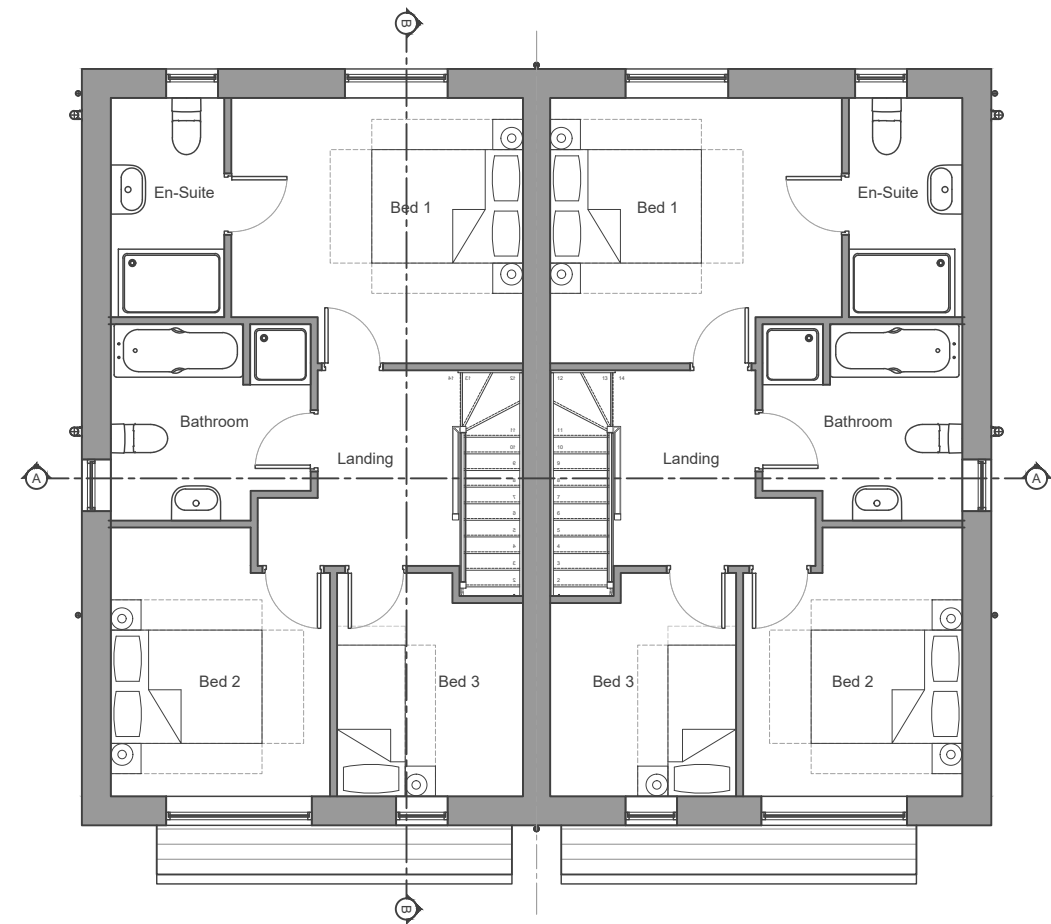


First Floor Plan

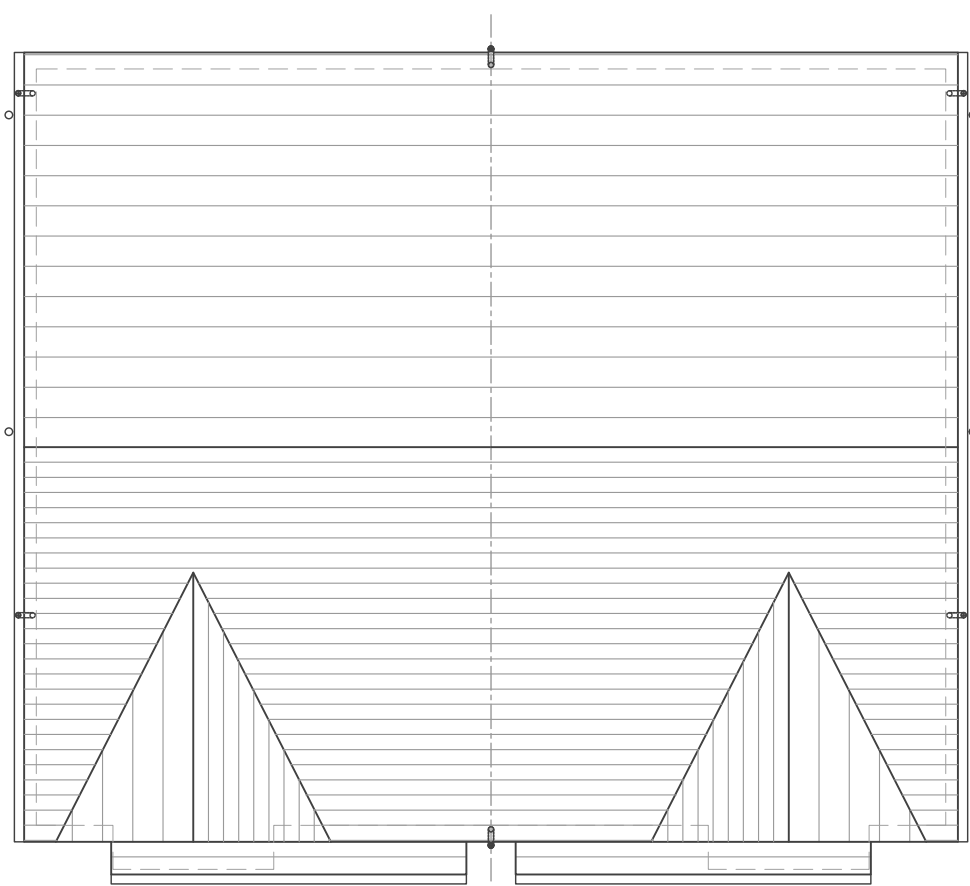

Roof Plan

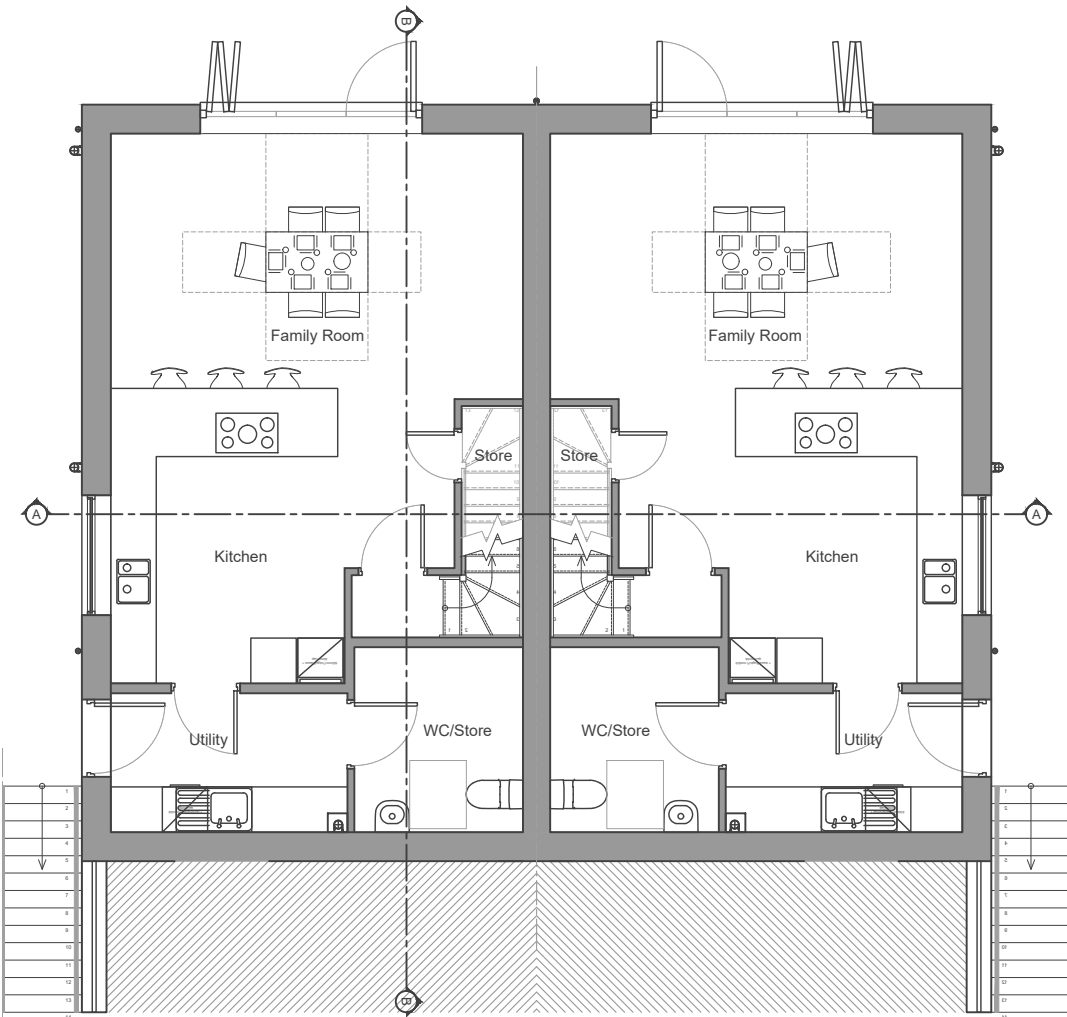

Lower Ground Floor Plan

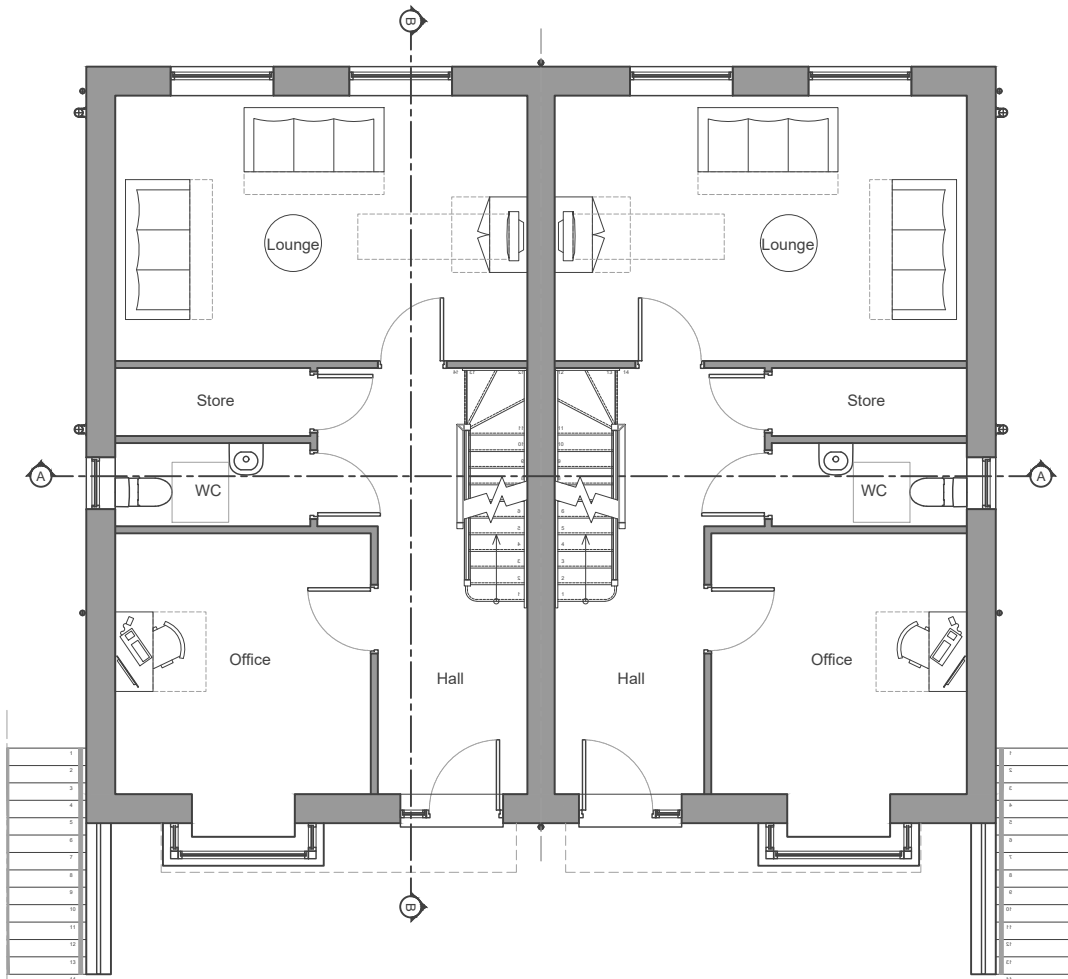

Ground Floor Plan

Notes

Jennings Design Associates take no responsibility for any dimensions obtained by scaling from this drawing. If no dimension is shown the recipient must ascertain the dimension specifically from the Architect or by site measurement. Supplying this drawing in digital form is solely for convenience and no reliance may be placed on digital data. All data must be checked against hard copy. Dimensions must be checked on site. Any discrepancies must be reported to the Architect immediately. This drawing is copyright of Jennings Design Associates



D1 3B5P Semi-Det
152m² / 1636.1ft²

-	Initial Issue	30.09.22	SB
Rev	Description	Date	By



Client:	Mellor Homes Ltd							
Project:	Longclough Drive, Glossop, SK13 8HN							
Project Status:	PL - Planning							
Scale:	@ Original Size	Date:	Sept 2022		Drawn By:	SB	Checked By:	RH
1:100	A3							
Project Number	Drawing Number							
1300	A	DR	030					
Description								Rev
Proposed Plans - Type D1								-

0 1m 2m Scale 1:100

Z:\1300 - Longclough Drive, Glossop\Drawings\Live\Plans - Planning\1300_A_DR_030_ProposedPlans_TypeD1.dwg