

Notes

Jennings Design Associates take no responsibility for any dimensions obtained by scaling from this drawing. If no dimension is shown the recipient must ascertain the dimension specifically from the Architect or by site measurement. Supplying this drawing in digital form is solely for convenience and no reliance may be placed on digital data. All data must be checked against hard copy. Dimensions must be checked on site. Any discrepancies must be reported to the Architect immediately. This drawing is copyright of Jennings Design Associates

MATERIALS SCHEDULE


1. Natural slate roof tiles
2. Black uPVC fascias and soffits
3. Natural gritstone
4. Powder coated steel gutters and downpipes
5. Black uPVC windows
6. Stone header
7. Stone cill
8. Black uPVC door
9. Buff engineering brick



Front Elevation



Rear Elevation

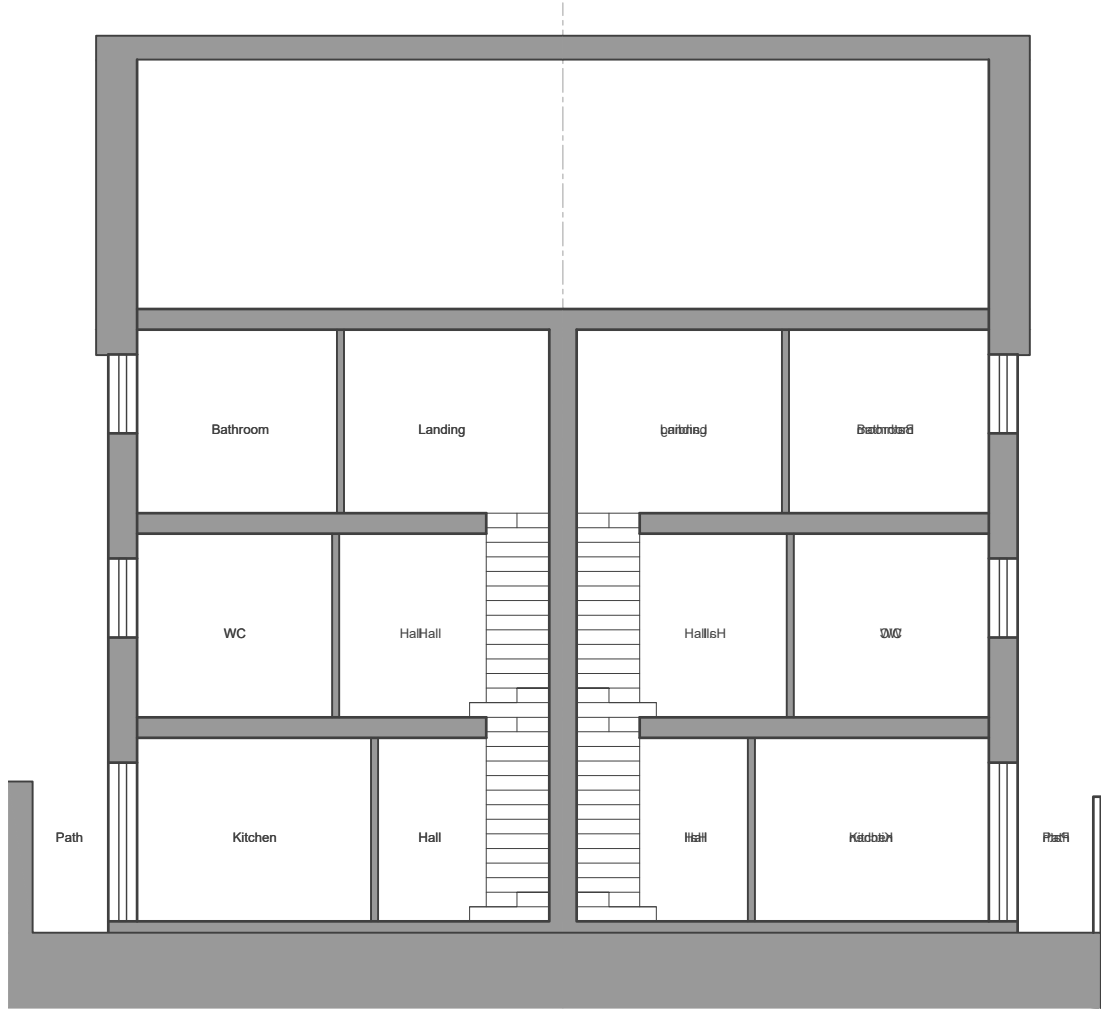


Indicative Section AA



Side Elevation



Side Elevation

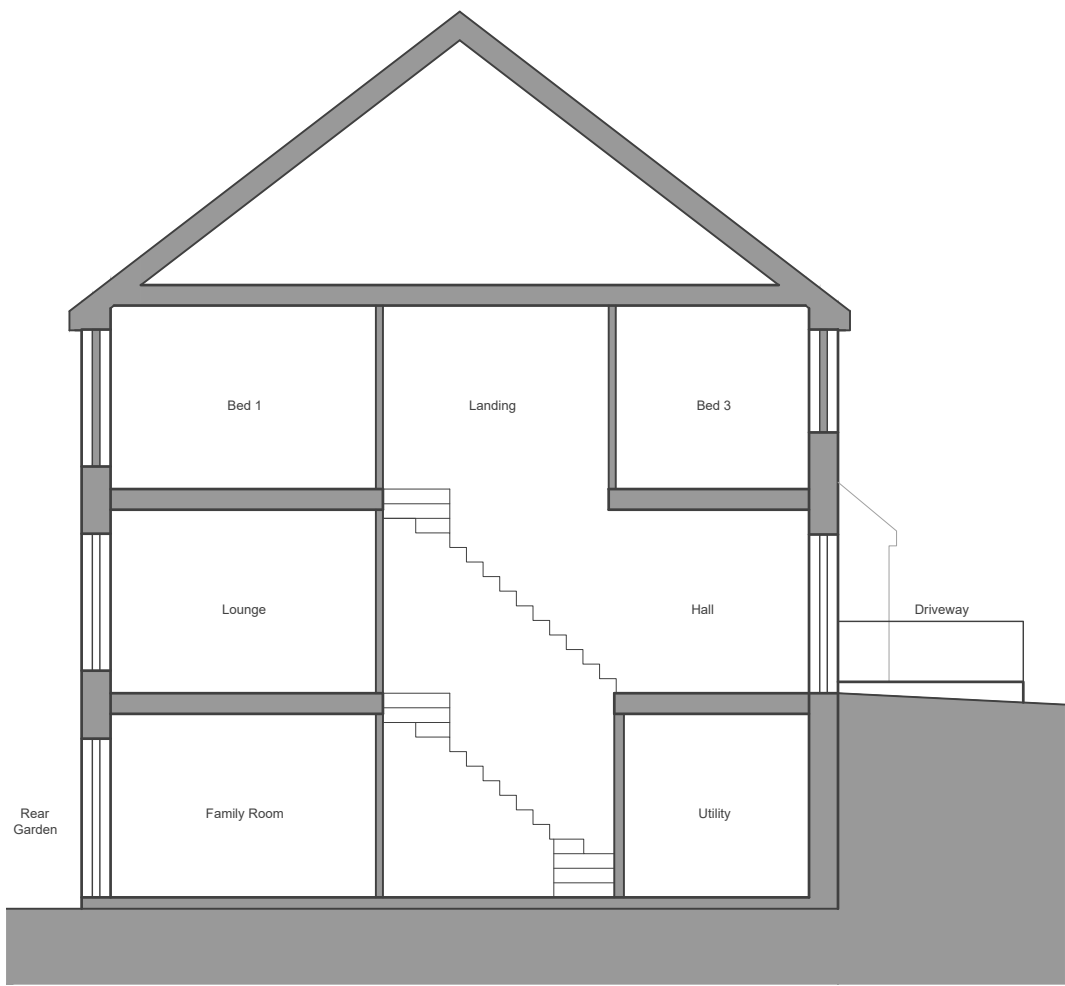

Indicative Section BB

D1 3B5P Semi-Det
152m² / 1636.1ft²

-	Initial Issue	30.09.22	SB
Rev	Description	Date	By



Client:		Mellor Homes Ltd	
Project:		Longclough Drive, Glossop, SK13 8HN	
Project Status:		PL - Planning	
Scale:	@ Original Size	Date:	Sept 2022
1:100	A2	Drawn By:	SB
		Checked By:	RH

Project Number	Drawing Number		
1300	A	DR	031
Description			Rev
Proposed Elevations & Sections - Type D1			-

0 1m 2m Scale 1:100

Z:\1300 - Longclough Drive, Glossop\Drawings\Live\plots - Planning\1300_A_DR_031 Proposed Elevations&Sections_TypeD1.dwg