




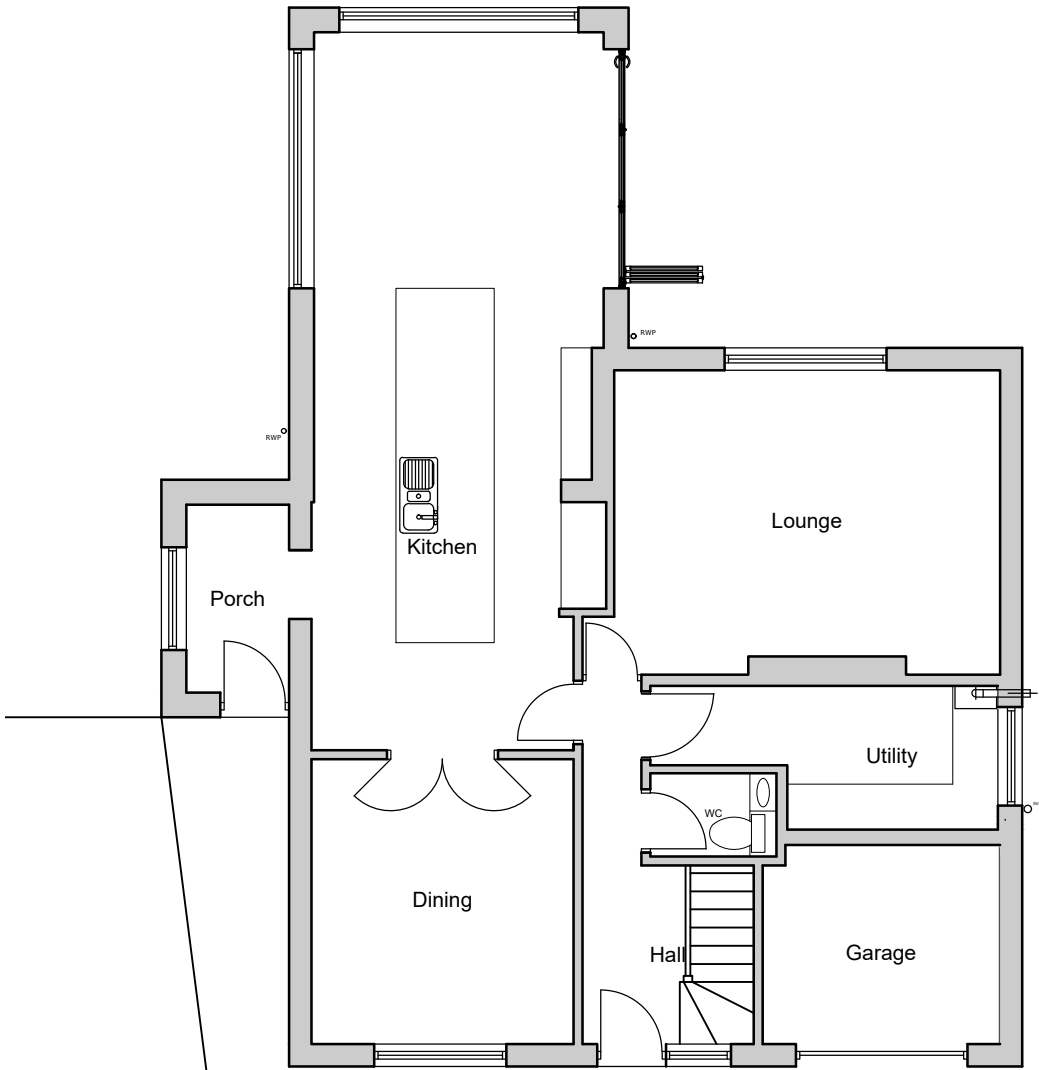

PLAN 1 GROUND FLOOR PLAN
SCALE 1:100 @ A3

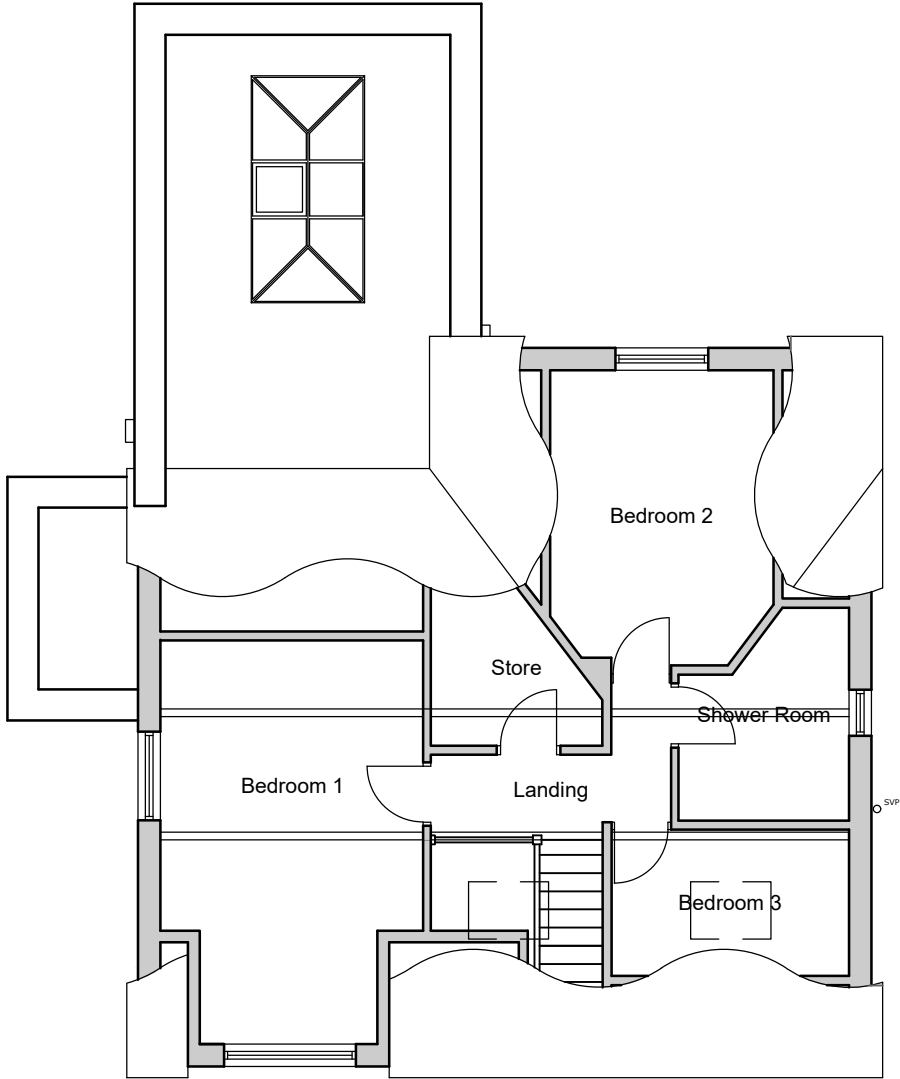

PLAN 2 FIRST FLOOR PLAN
SCALE 1:100 @ A3

 

Rev	Description	Drawn	Checked	Date

Mr J Lee

16a Cowbrook Avenue, Glossop

April 2022

1:100 @ A3

PLANNING APPLICATION

PROJECT No.

G01

Existing Floor Plans

01-03-001

Rev

.