



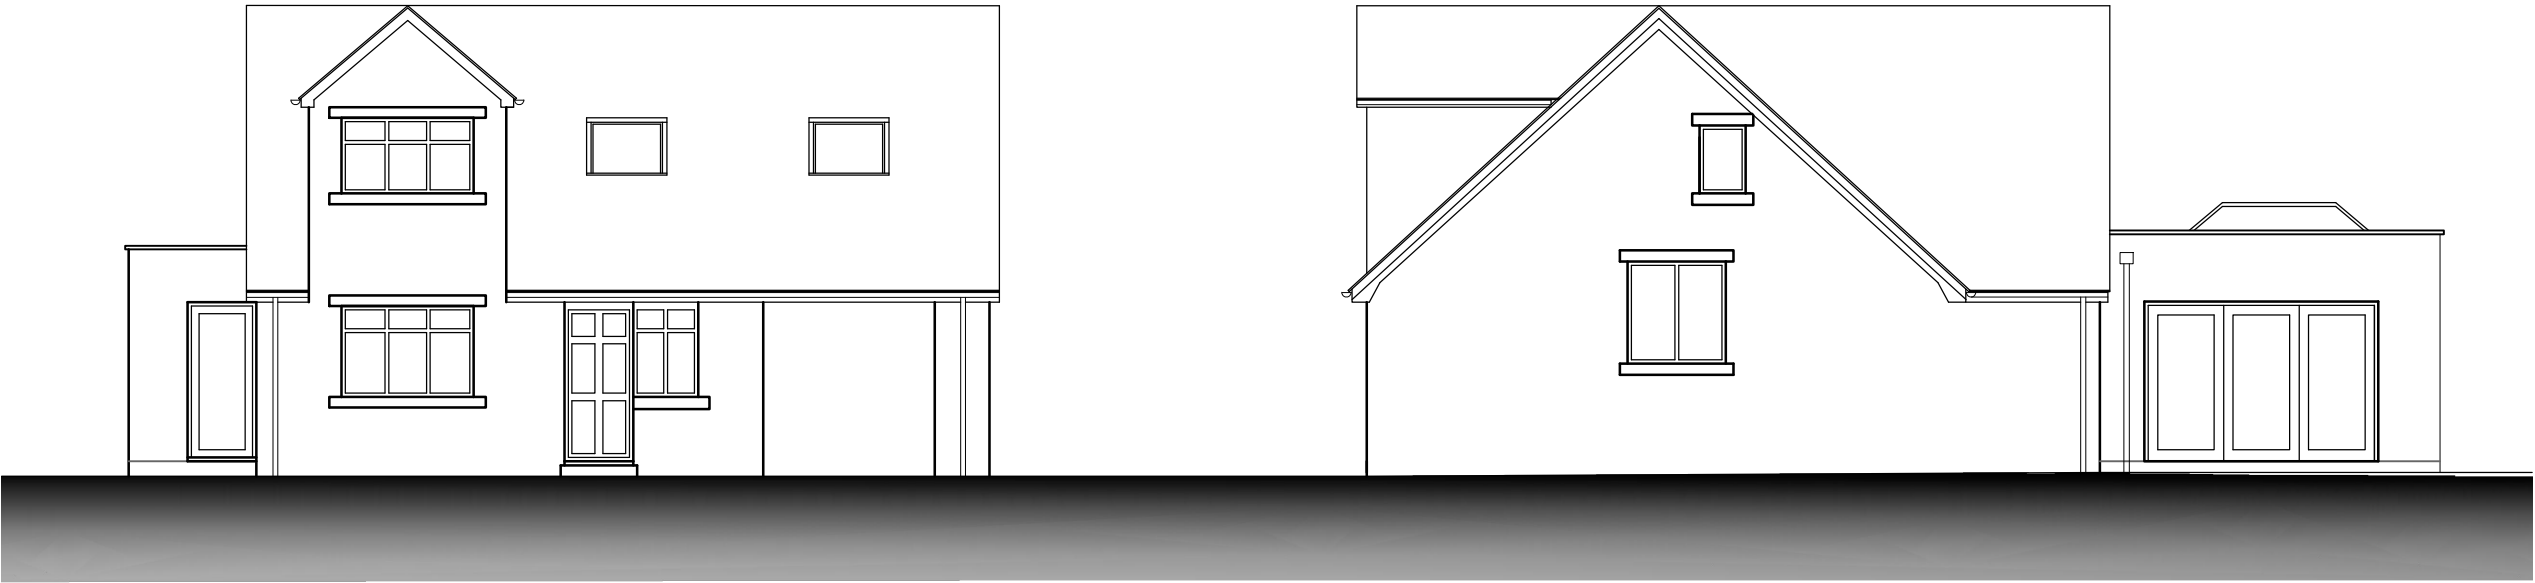


ELE 1 FRONT ELEVATION
SCALE 1:100 @ A3

ELE 2 SIDE ELEVATION
SCALE 1:100 @ A3

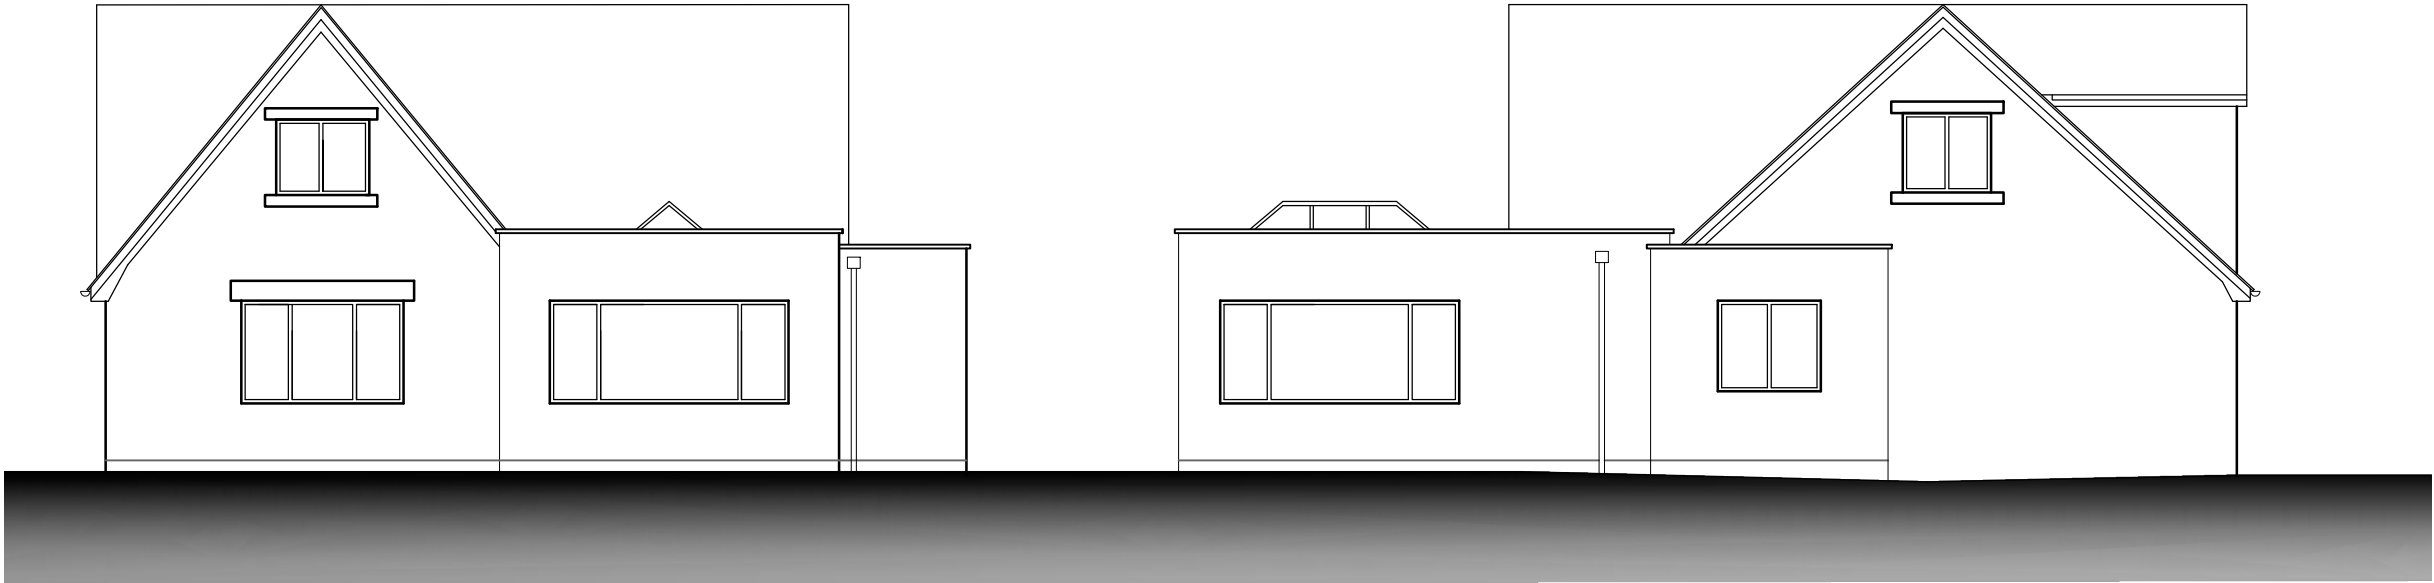

ELE 3 REAR ELEVATION
SCALE 1:100 @ A3

ELE 4 SIDE ELEVATION
SCALE 1:100 @ A3

 

Rev	Description	Drawn	Checked Date

Mr J Lee

16a Cowbrook Avenue, Glossop

April 2022

1:100 @ A3

PLANNING APPLICATION

PROJECT No.

G01

Existing Elevations

01-03-002

Rev

.