




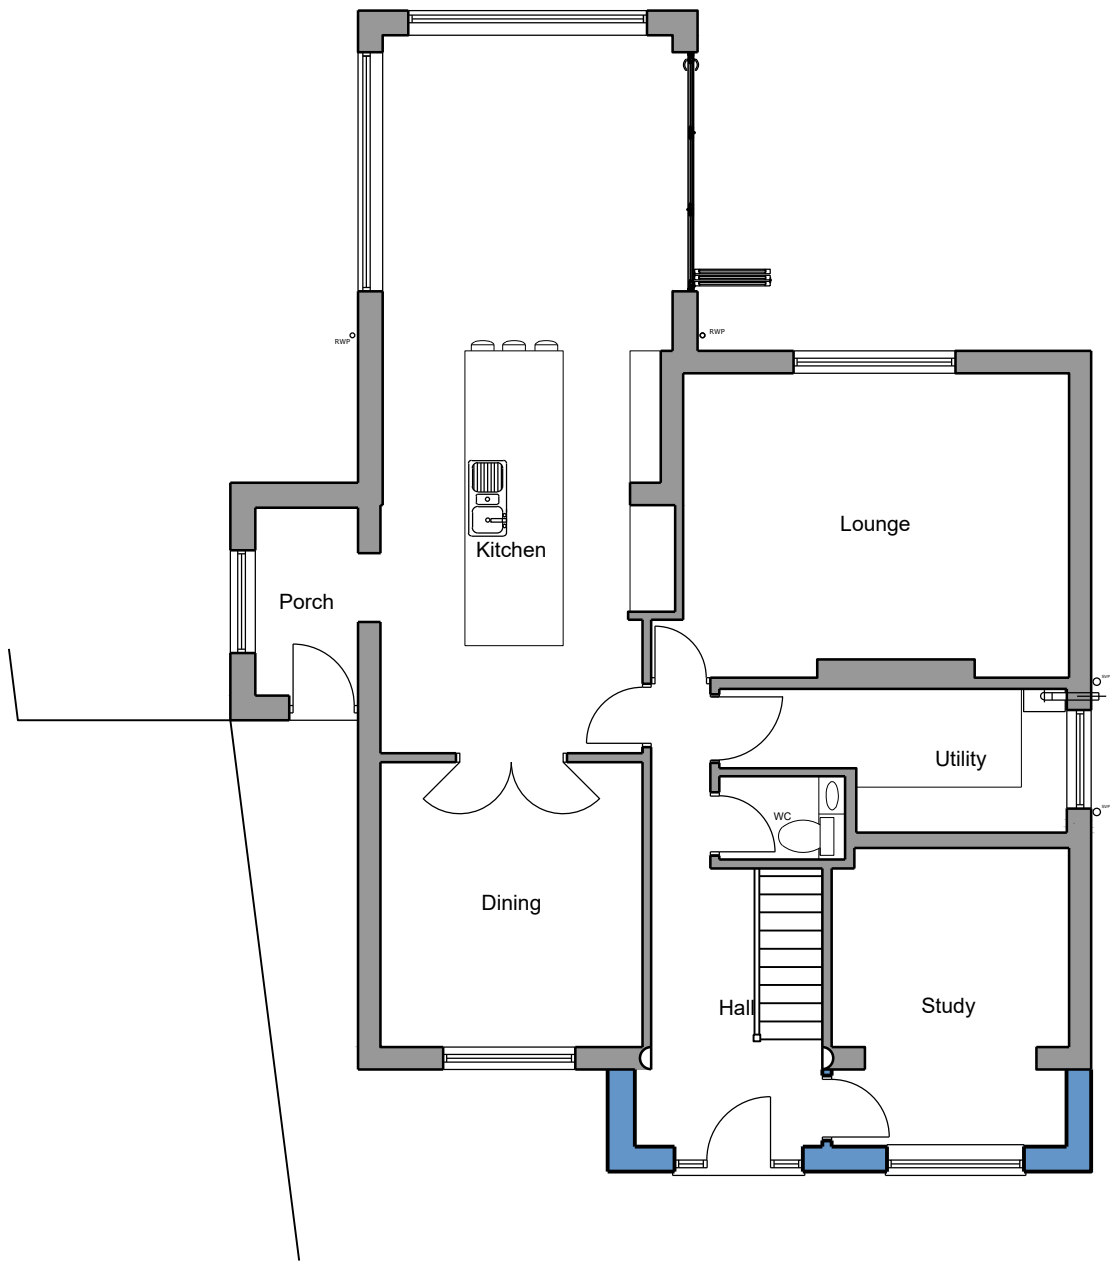

PLAN 1 GROUND FLOOR PLAN
SCALE 1:100 @ A3

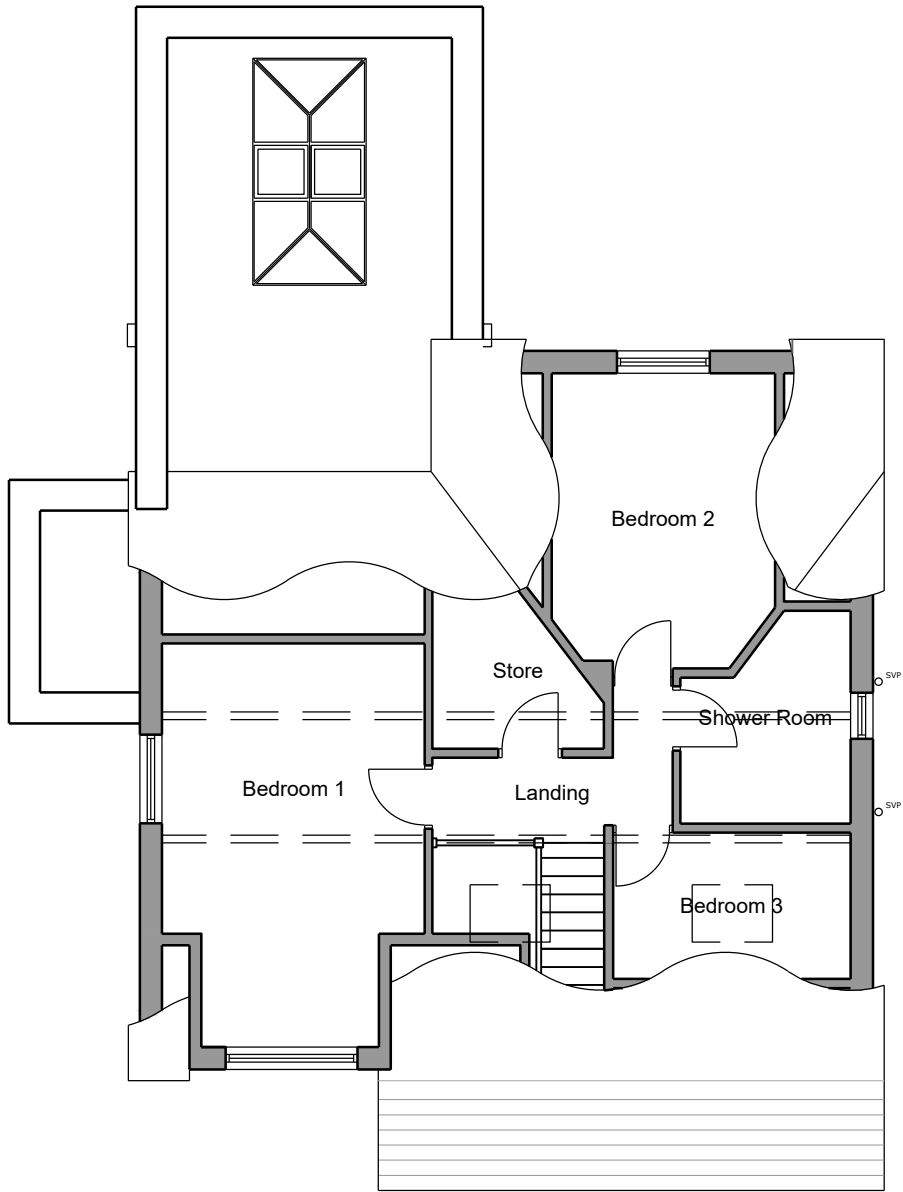

PLAN 2 FIRST FLOOR PLAN
SCALE 1:100 @ A3

 

Rev	Description	Drawn	Checked	Date
-----	-------------	-------	---------	------

Mr J Lee

16a Cowbrook Avenue, Glossop

April 2022

1:100 @ A3

PLANNING APPLICATION

PROJECT No.

G01

Proposed Floor Plans

01-03-500

Rev

/