



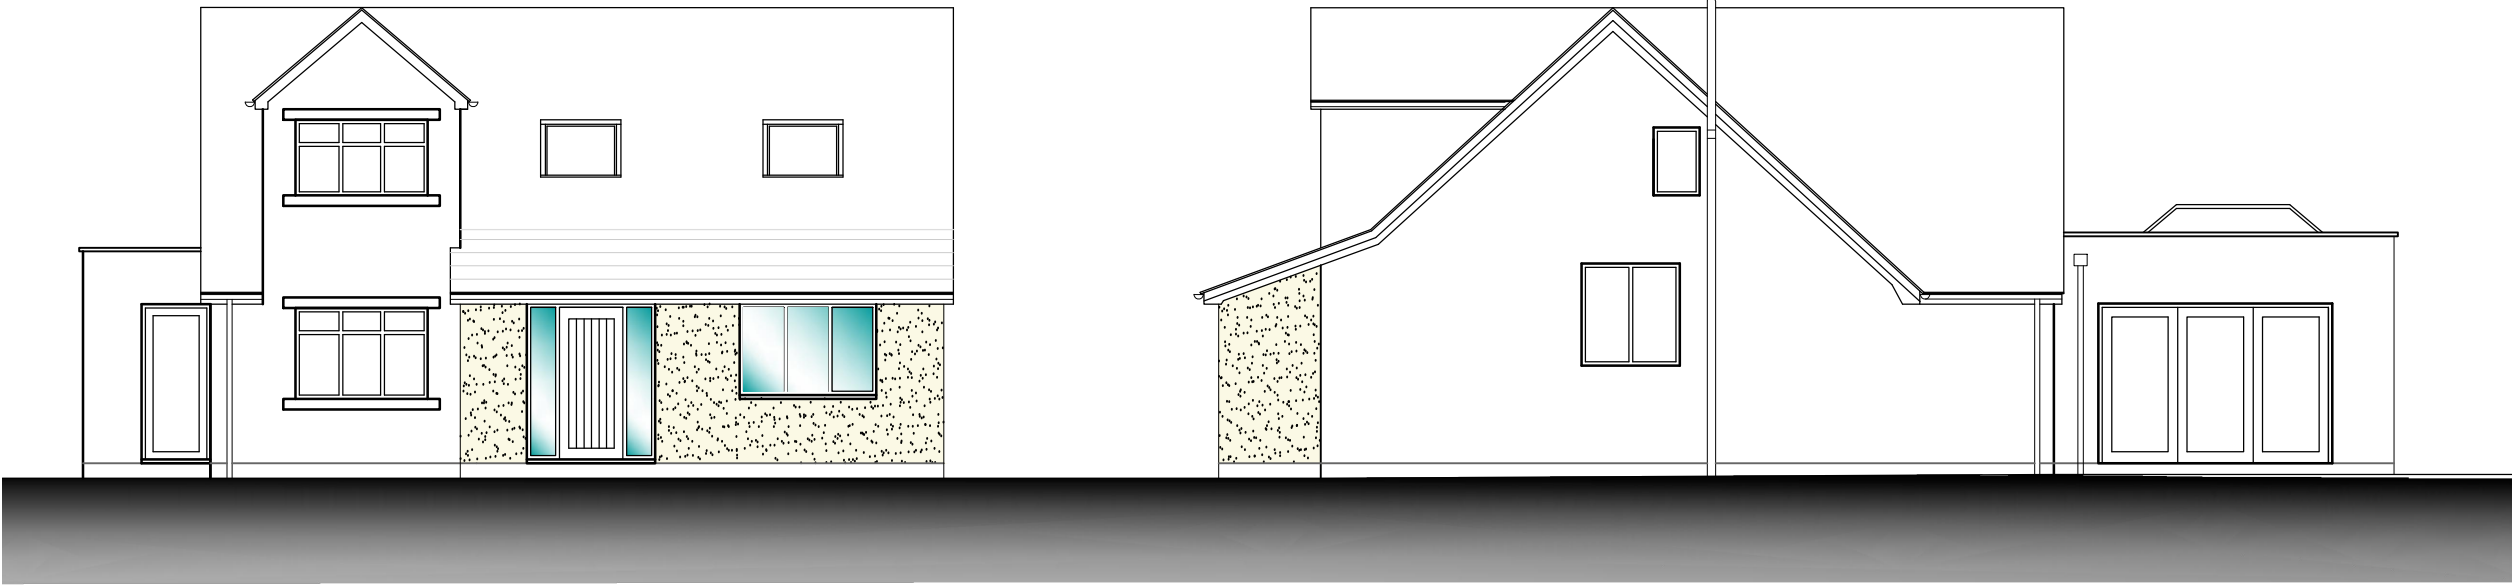

ELE 1 FRONT ELEVATION
SCALE 1:100 @ A3

ELE 2 SIDE ELEVATION
SCALE 1:100 @ A3

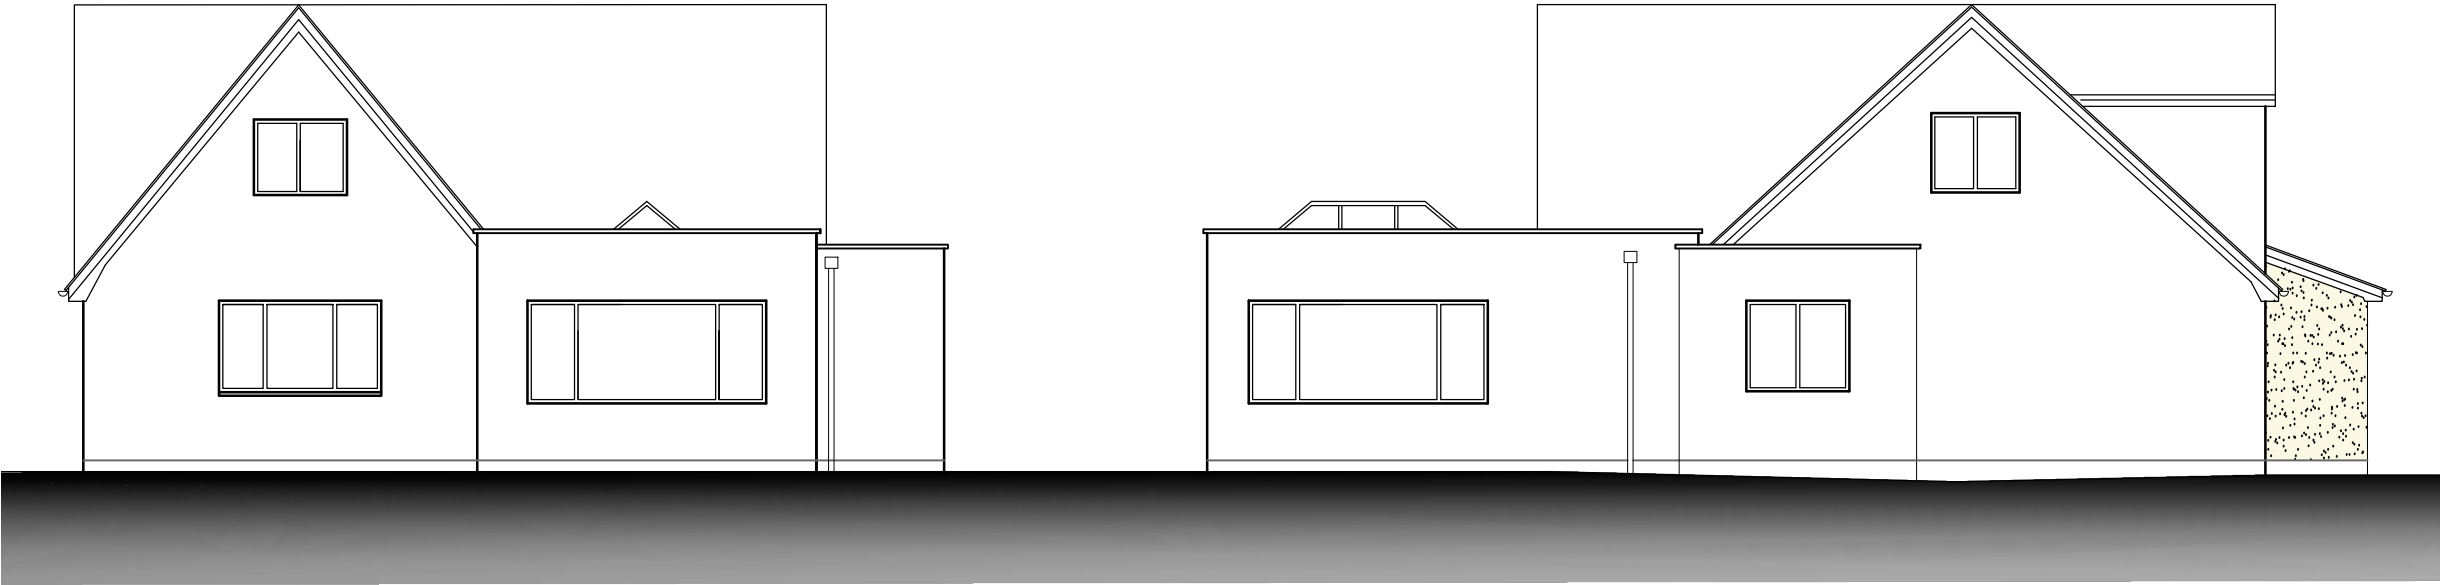


ELE 3 REAR ELEVATION
SCALE 1:100 @ A3

ELE 4 SIDE ELEVATION
SCALE 1:100 @ A3

Proposed Material Notes

1. All new elements to proposed Ground Floor extension to be rendered with a through colour render to match existing.
2. Plinth to be in brickwork to match existing
3. Windows / Doors to be Powder coated aluminum, colour to be Grey
4. Pitch Roof and associated roof accessories to match existing
5. All new external RWP and SVP's to be black plastic to match existing

 

Rev	Description	Drawn	Checked	Date

Mr J Lee 16a Cowbrook Avenue, Glossop	November 2022 1:100 @ A3 PLANNING APPLICATION	PROJECT No. G01	Proposed Elevations 01-03-600	Rev /
--	---	--------------------	----------------------------------	----------