


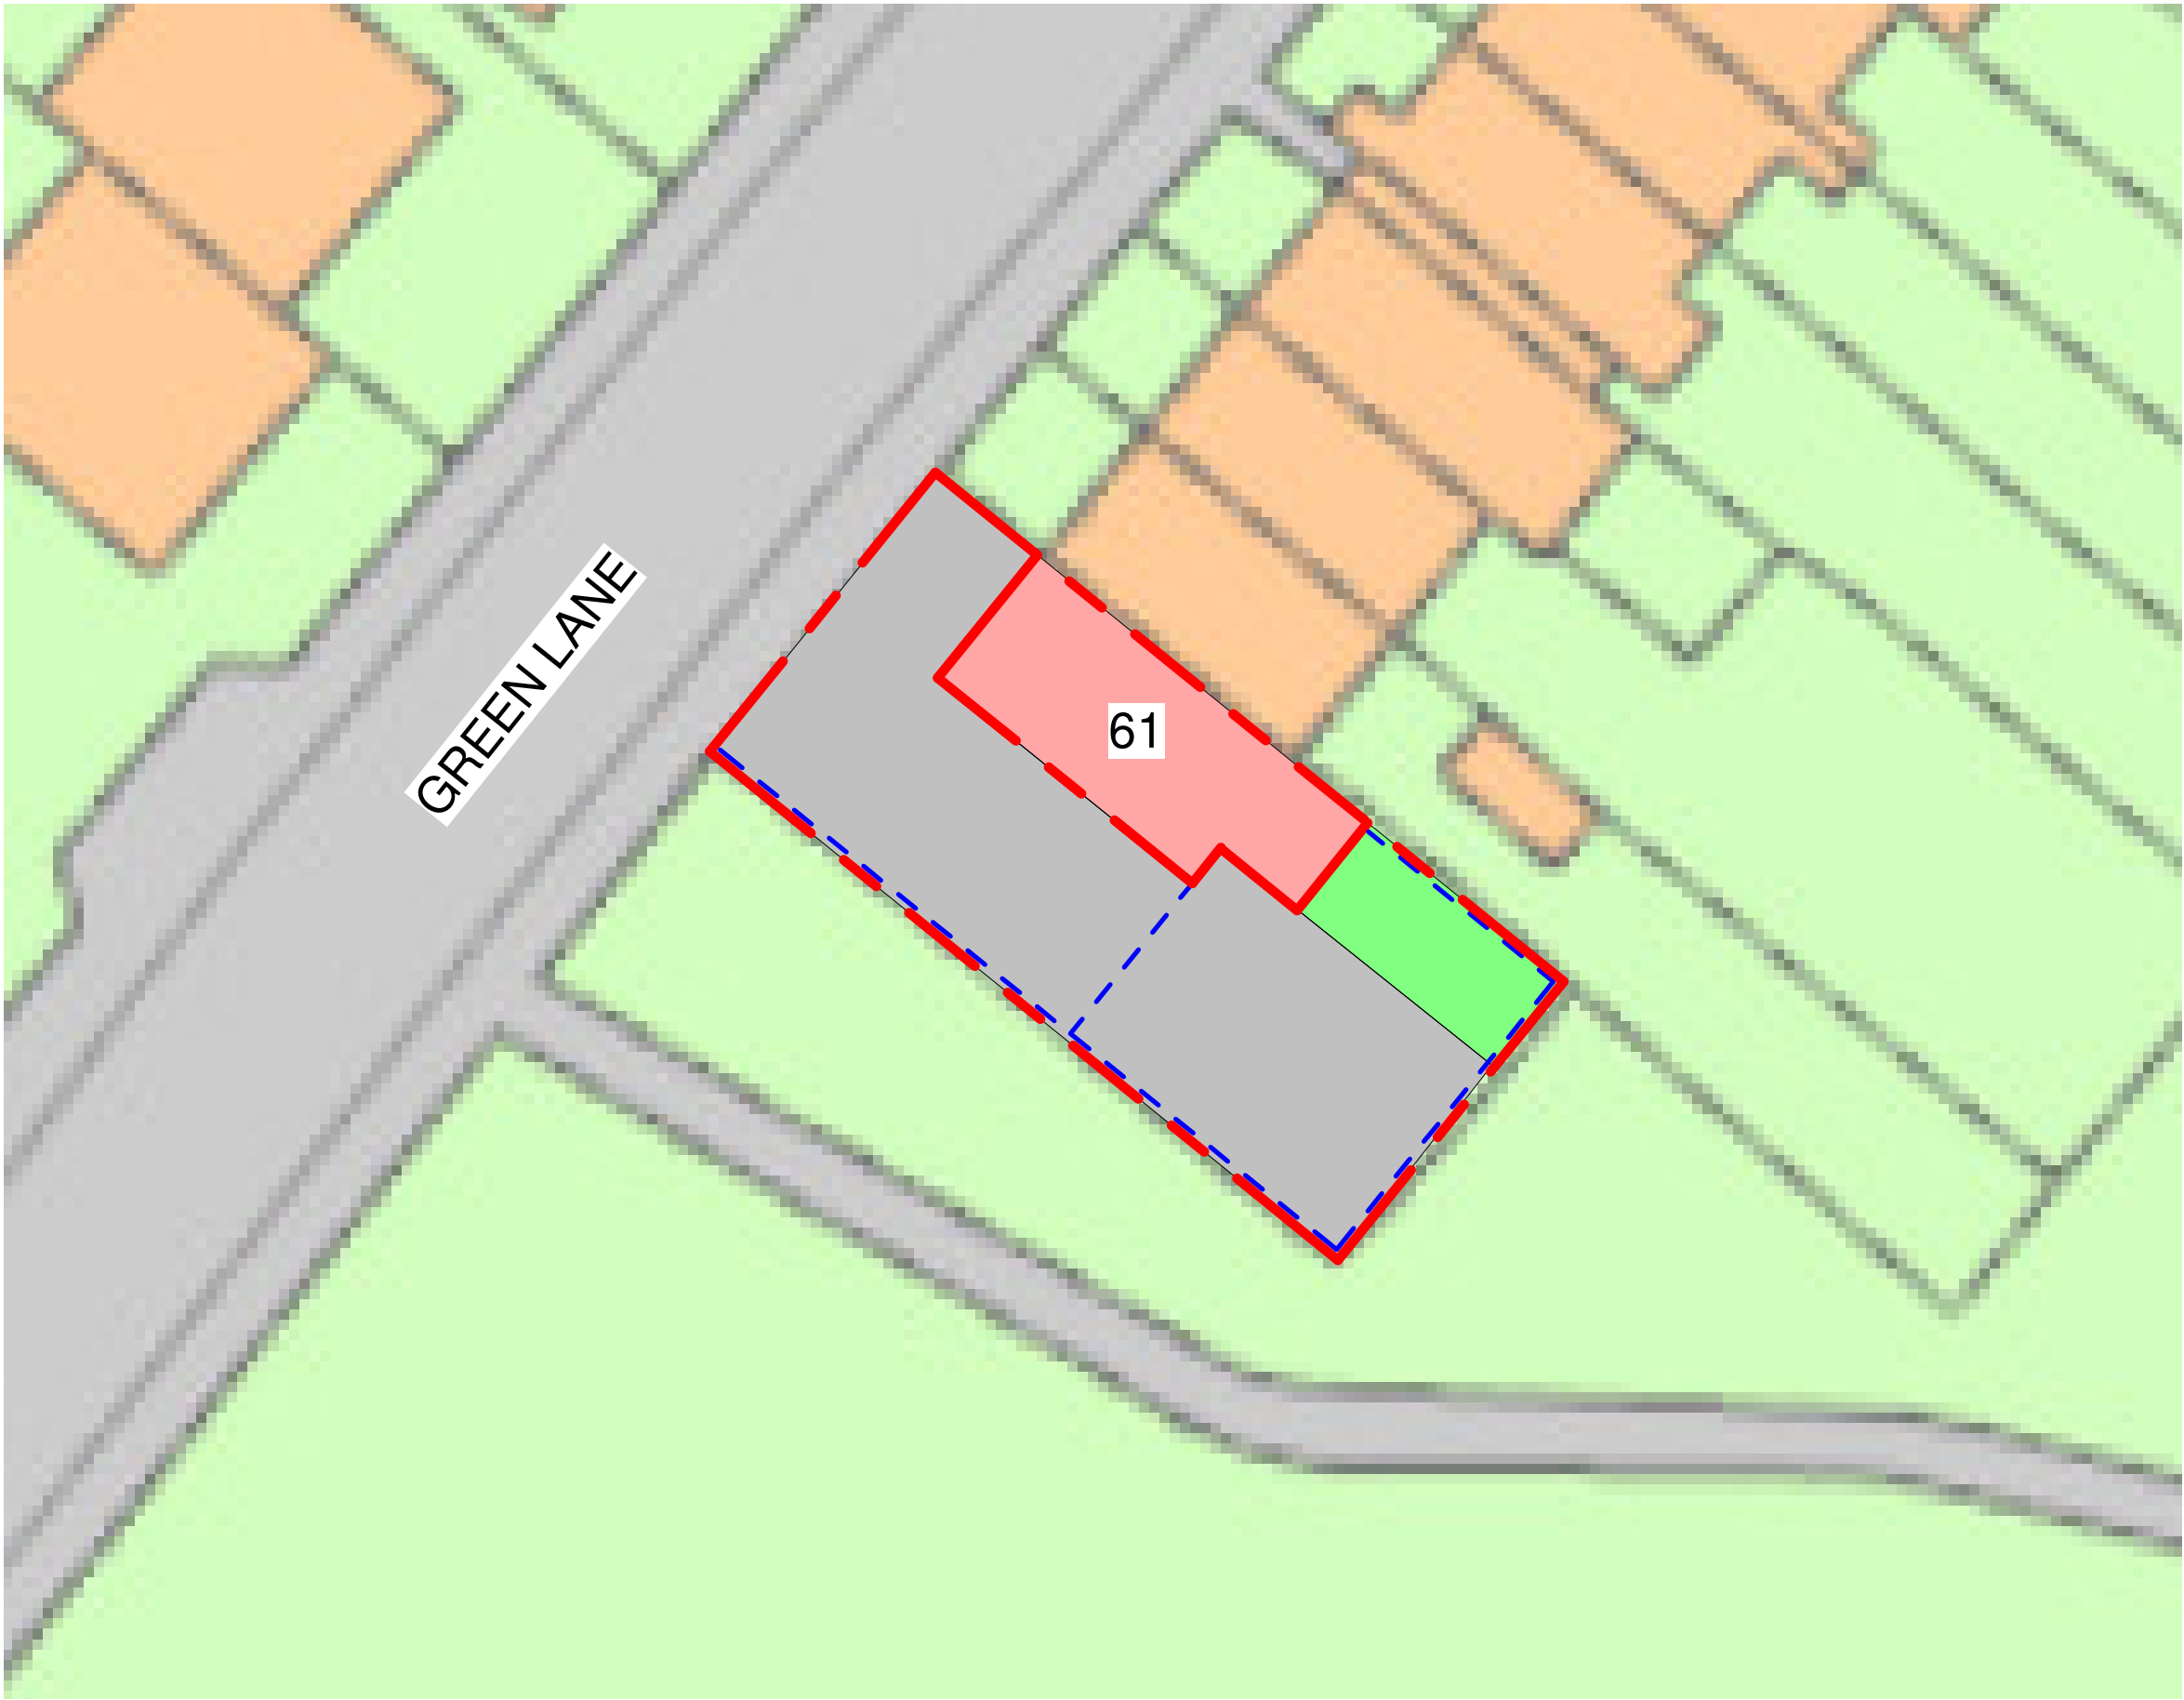

Figured dimensions only to be taken from this drawing.
All contractors must visit the site and be responsible for checking all setting out dimensions and notifying the architect of any discrepancies prior to any manufacture or construction work.

NOTES:

KEY	
	BOUNDARY
	TIMBER FENCE
	CONCRETE/PAVED
	GRASS

Rev	Description	Date

Client:
Sally Weston

Project:
61 Green Ln, Hadfield, Glossop
SK13 2DT

Sheet Description:
Existing Site Plan

 **SLH Home Design**

www.slhomedesign.co.uk
info@slhomedesign.co.uk

Sheet: A3	Project Number:3082	Rev:
Scale:As indicated	Drawing Title: Existing Site Plan	
Design:Author	Drawing Number A002	
Check:Author	Status: planning	

 Existing Site Plan
1 : 200

