


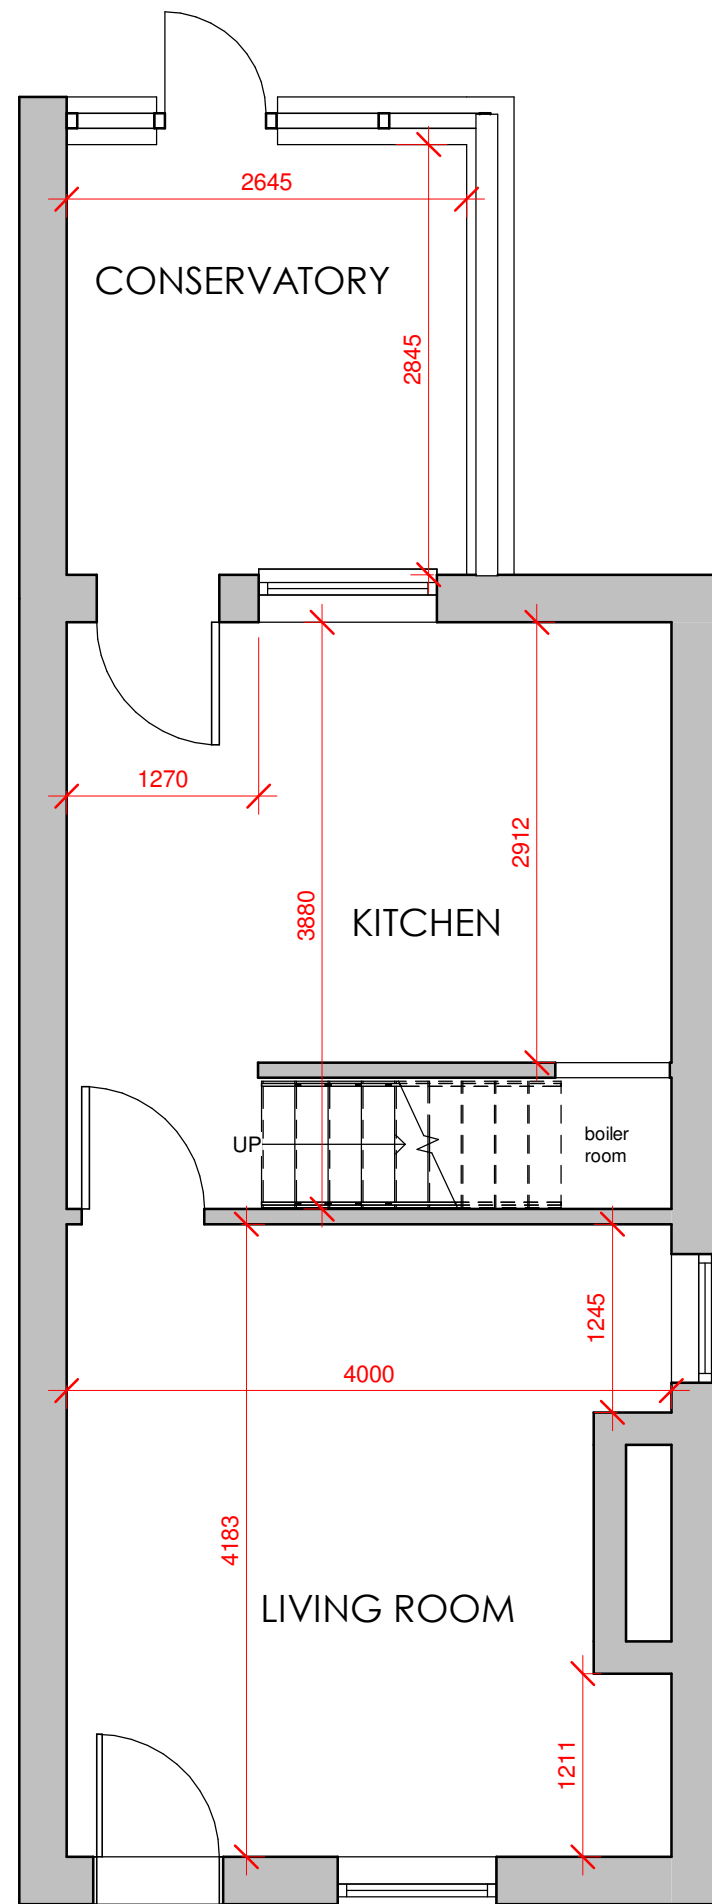

1
EXISTING - GROUND FLOOR
1 : 50

All contractors must visit the site and be responsible for checking all setting out dimensions and notifying the architect of any discrepancies prior to any manufacture or construction work.

NOTES:

Rev	Description	Date

Client:
Sally Weston


Project:
Single Storey Rear Extension
61 Green Ln, Hadfield, Glossop
SK13 2DT

Sheet Description:
Existing Floor Plans



www.slhomedesign.co.uk
info@slhomedesign.co.uk

Sheet: A3	Project Number:3082	Rev:
Scale: 1 : 50	Drawing Title: Existing Floor Plans	
Design:sh	Drawing Number	
Check:sh	A101	
Status: planning		

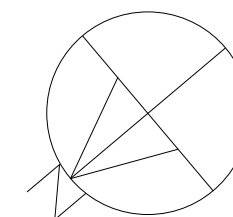

Scale 1 : 50

