



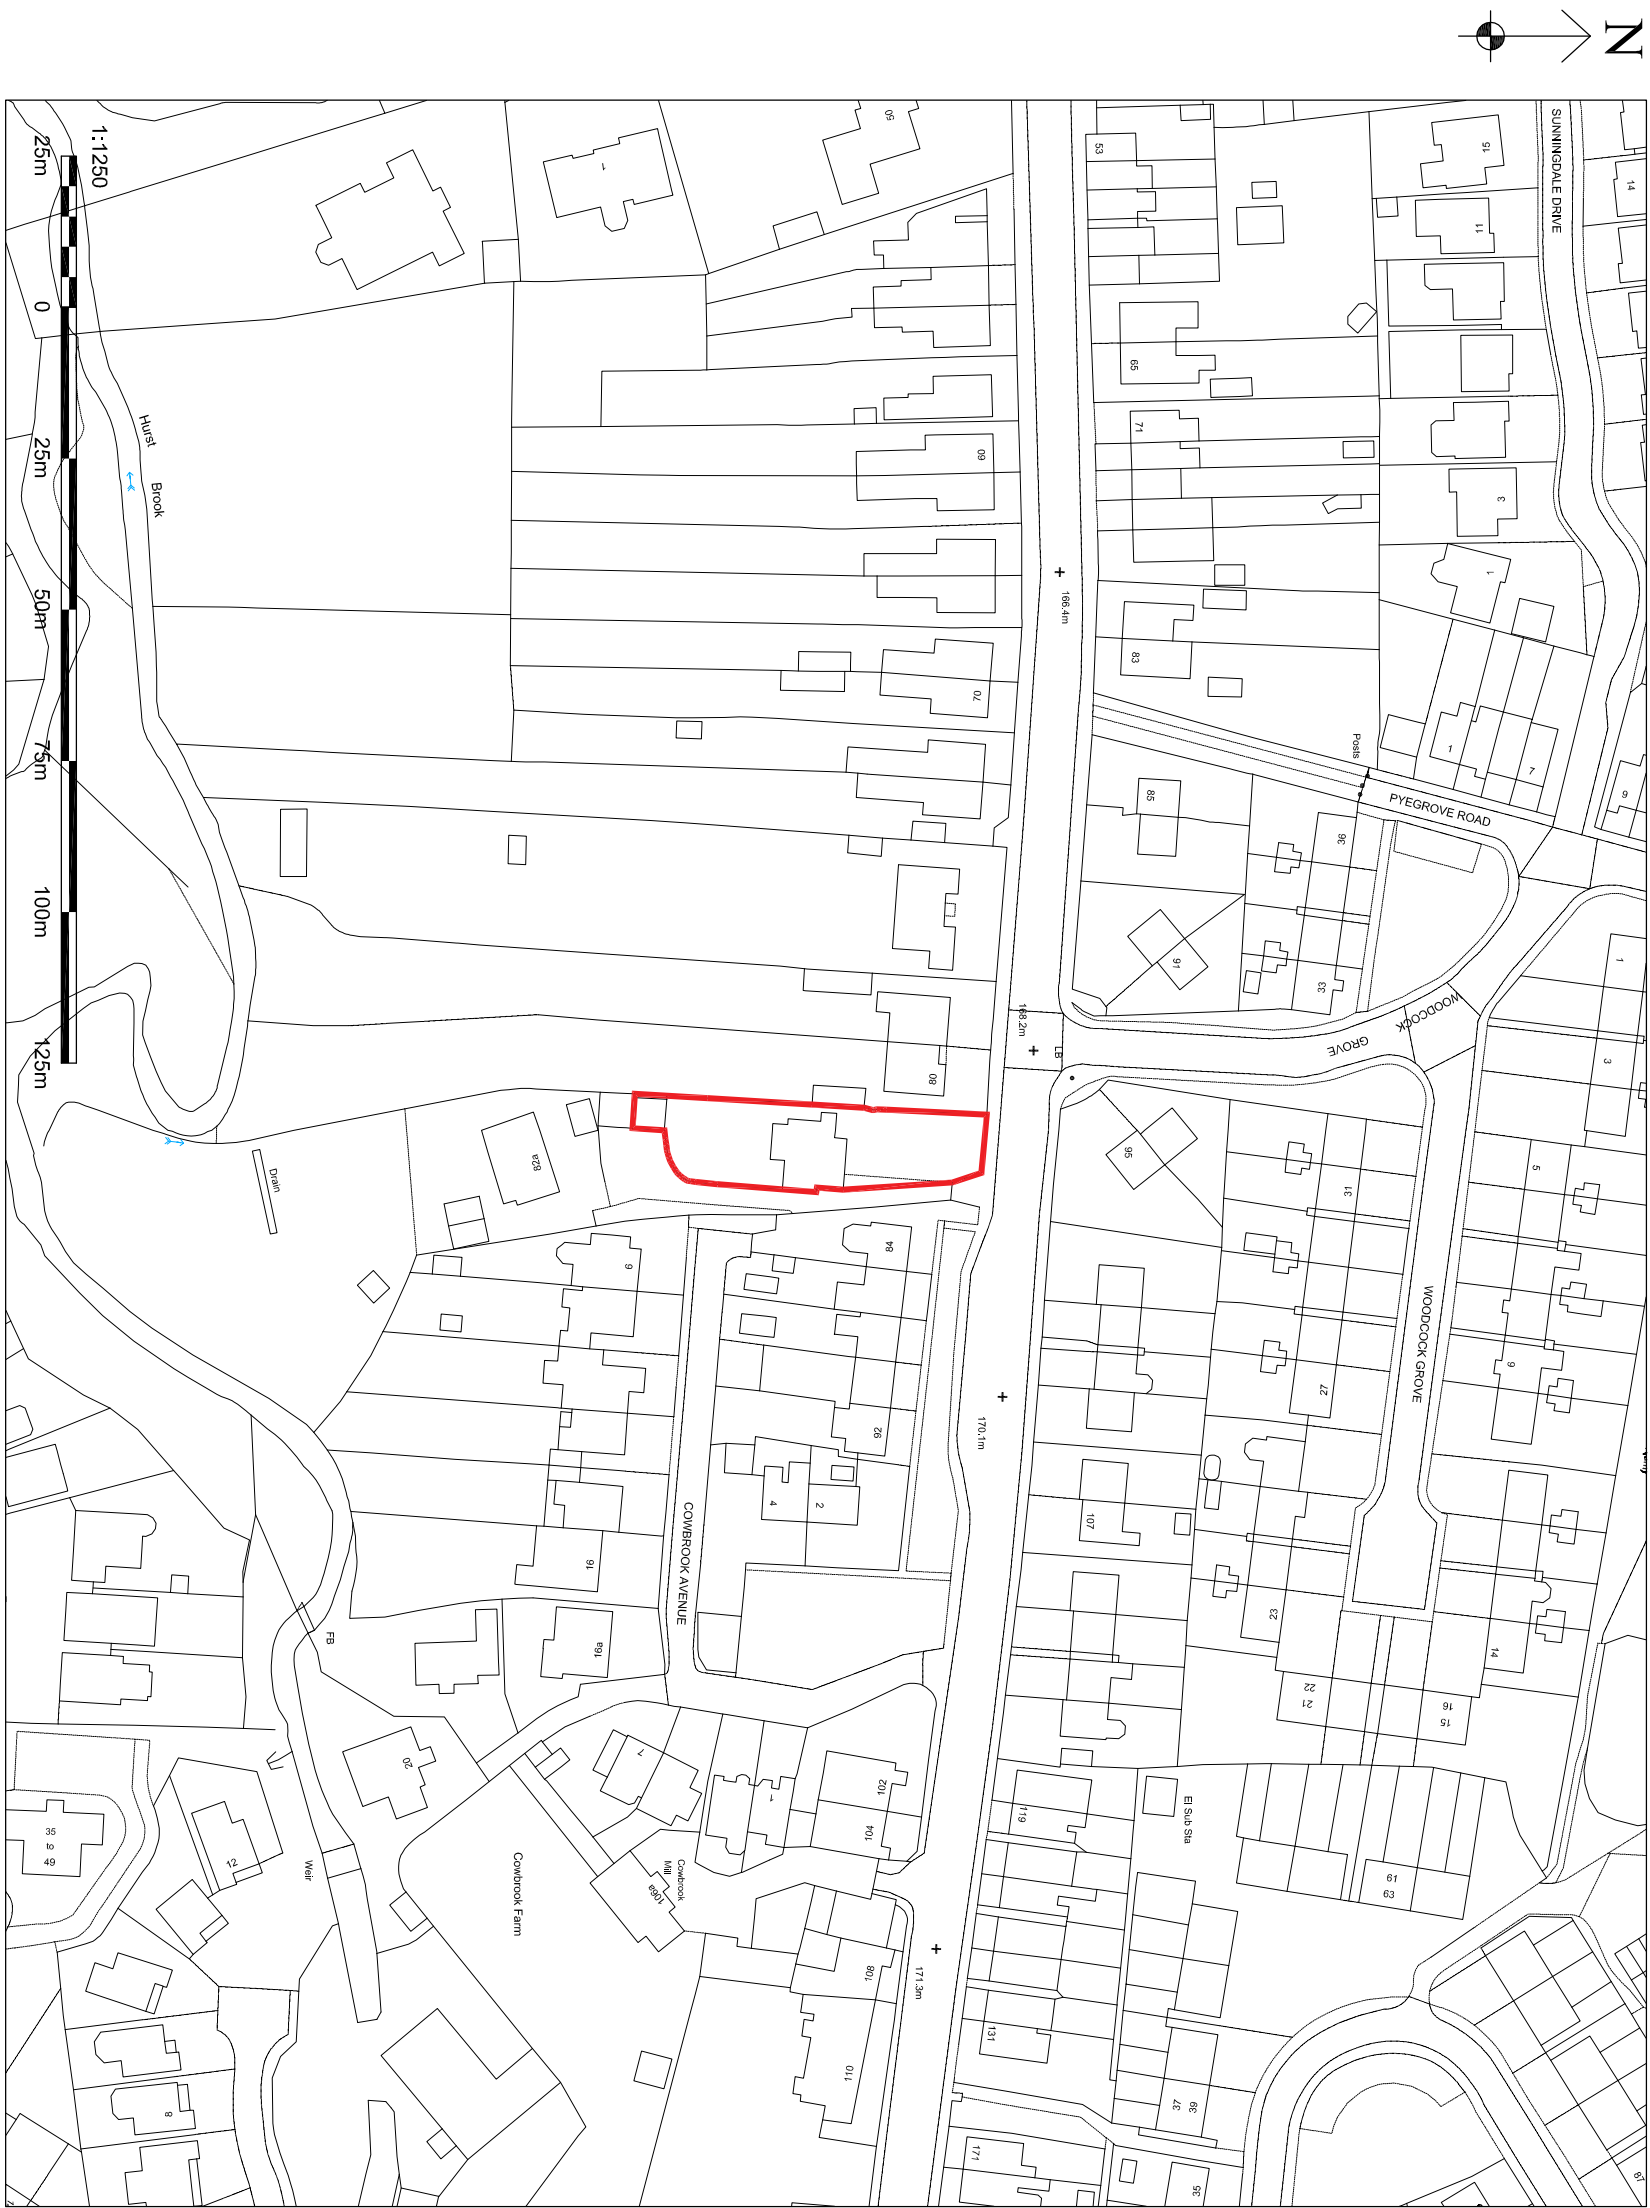


LOCATION PLAN

(SCALE 1:1250)

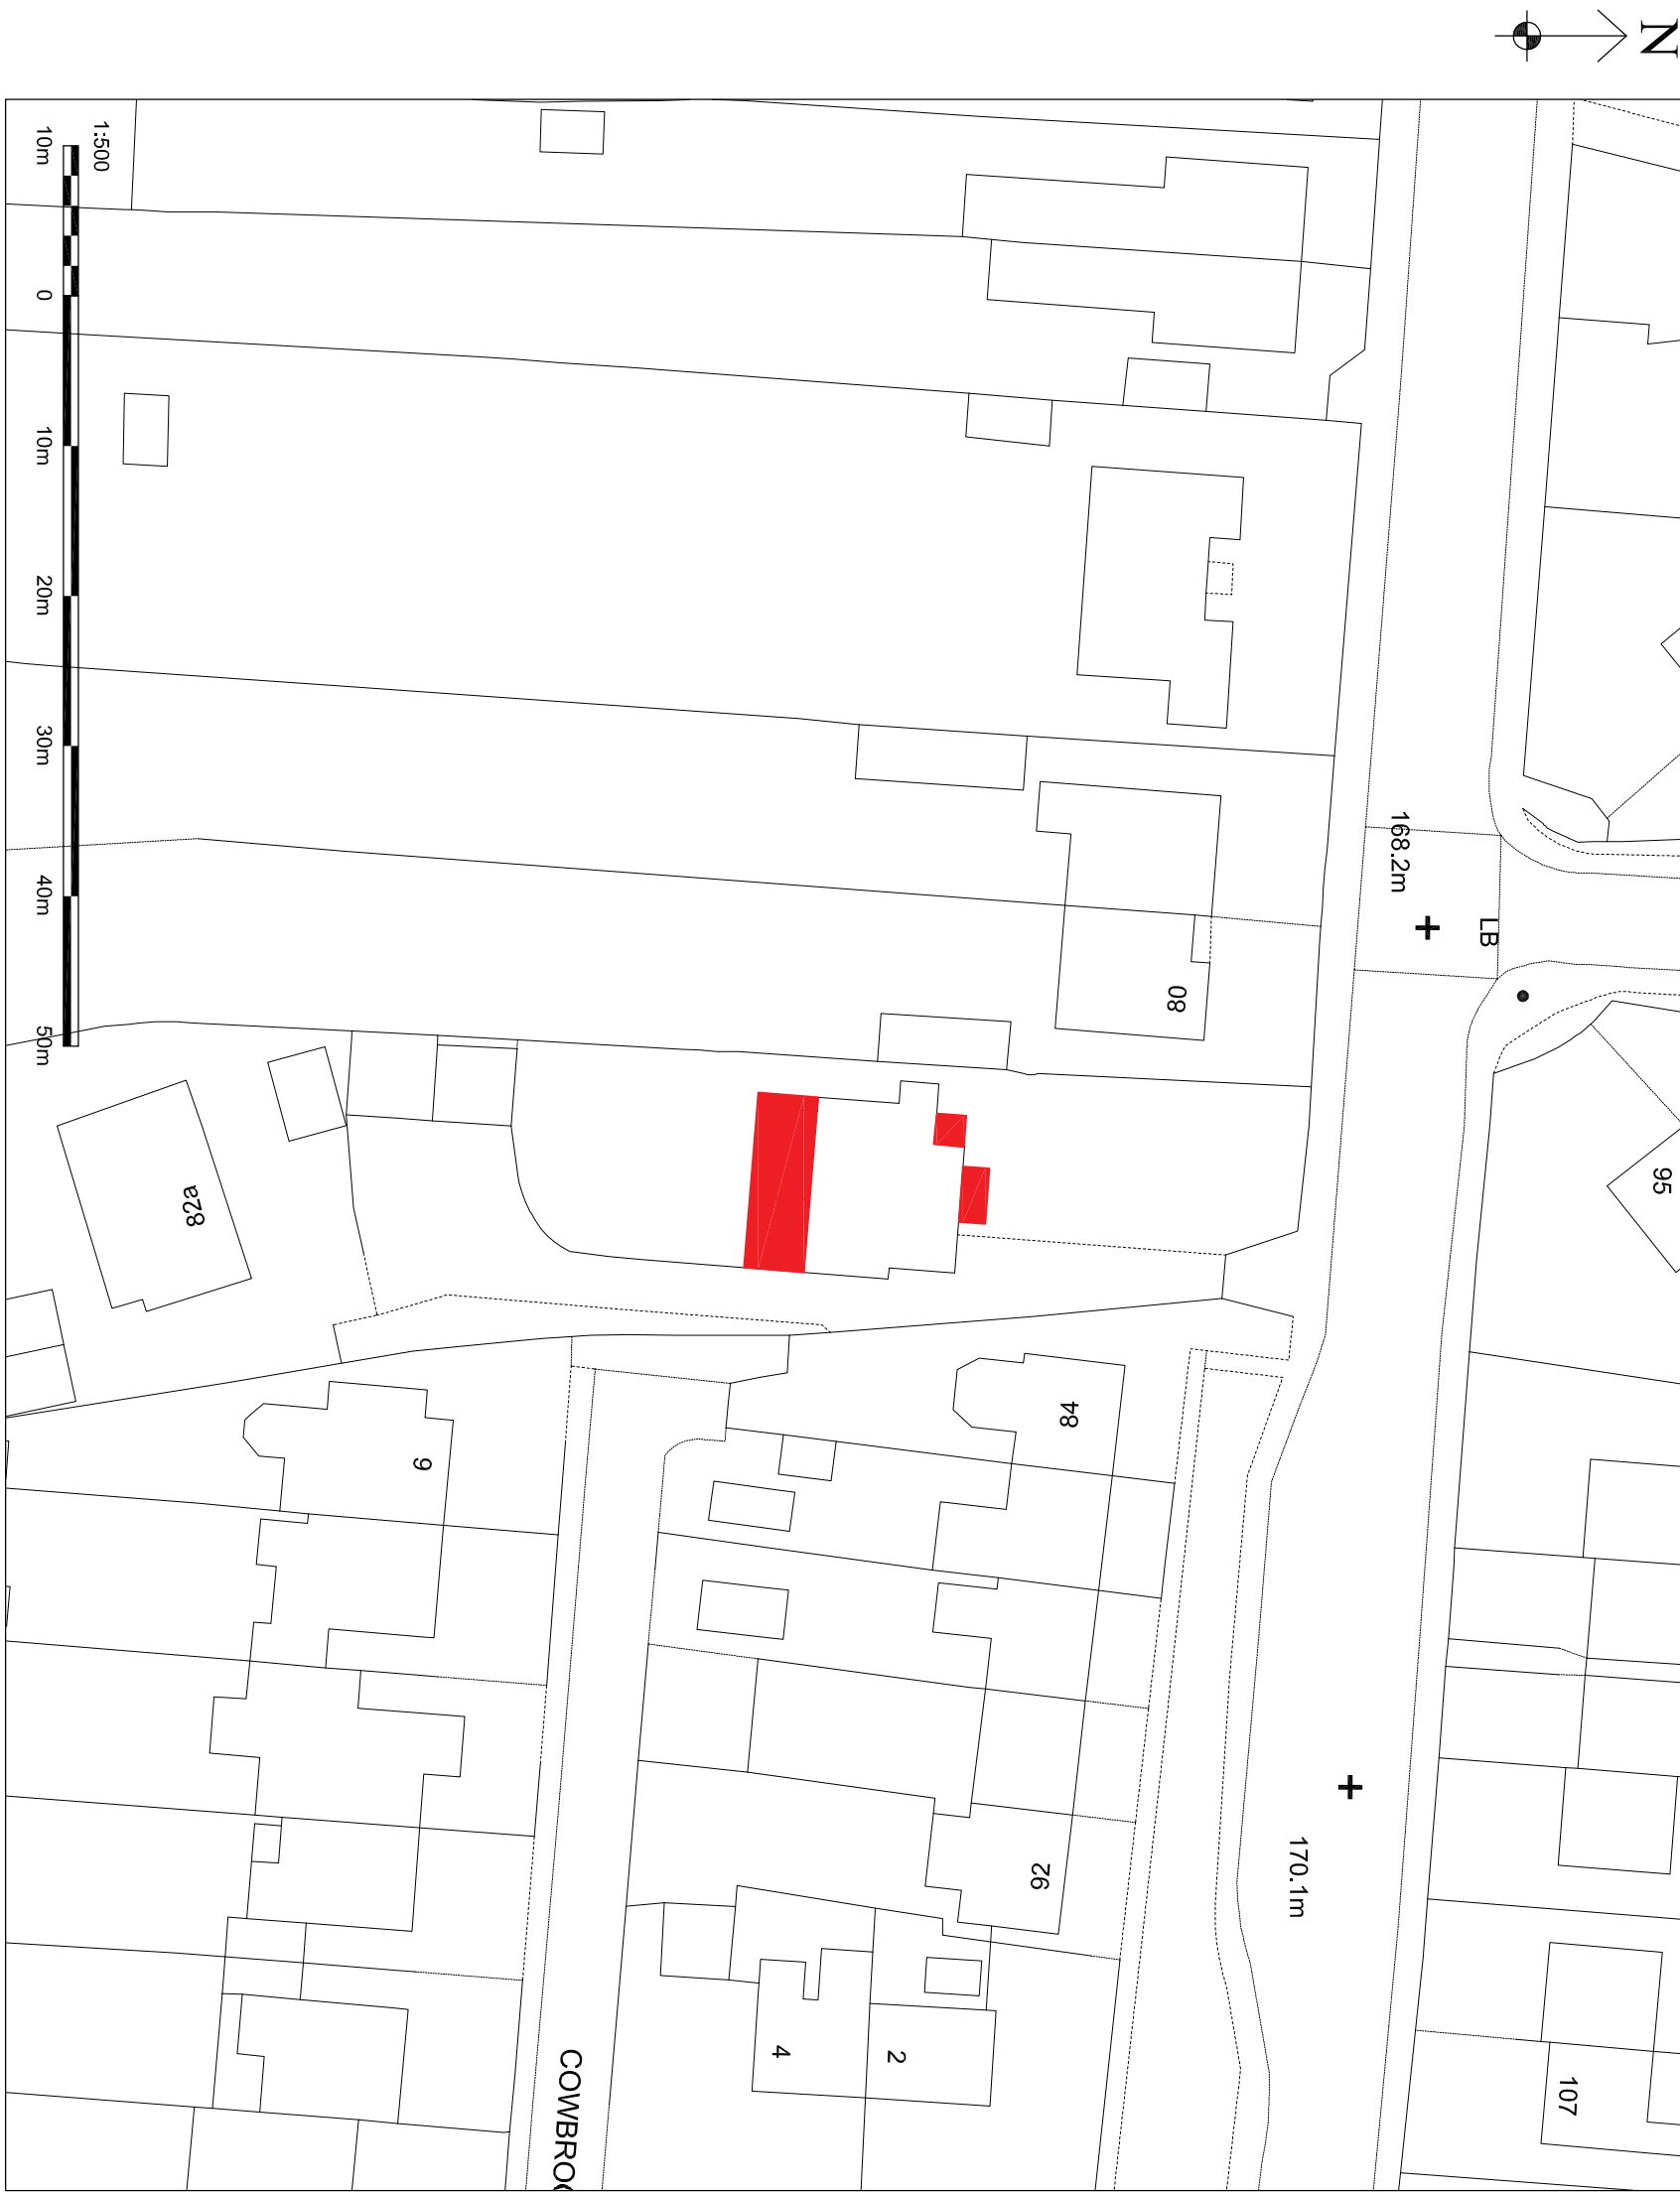

PROPOSED SITE PLAN

(SCALE 1:500)

 

B 27.11.22 ISSUED FOR PLANNING APPROVAL			
A 04.22 ISSUED FOR PLANNING APPROVAL			
DRAWING STATUS			
PLANNING APPROVAL			
PROJECT			
82 SHEFFIELD ROAD			
GLOSSOP			
TITLE			
PROPOSED SINGLE STOREY			
REAR AND FRONT			
EXTENSIONS, ROOF			
ALTERATIONS AND REAR			
DORMER ROOF EXTENSION			
SCALE & SIZE			
1:50 @ A1 UNO	STATUS	DATE	OCT '20
PROJECT No.	PLANNING APP.		
VN-001	001		B