



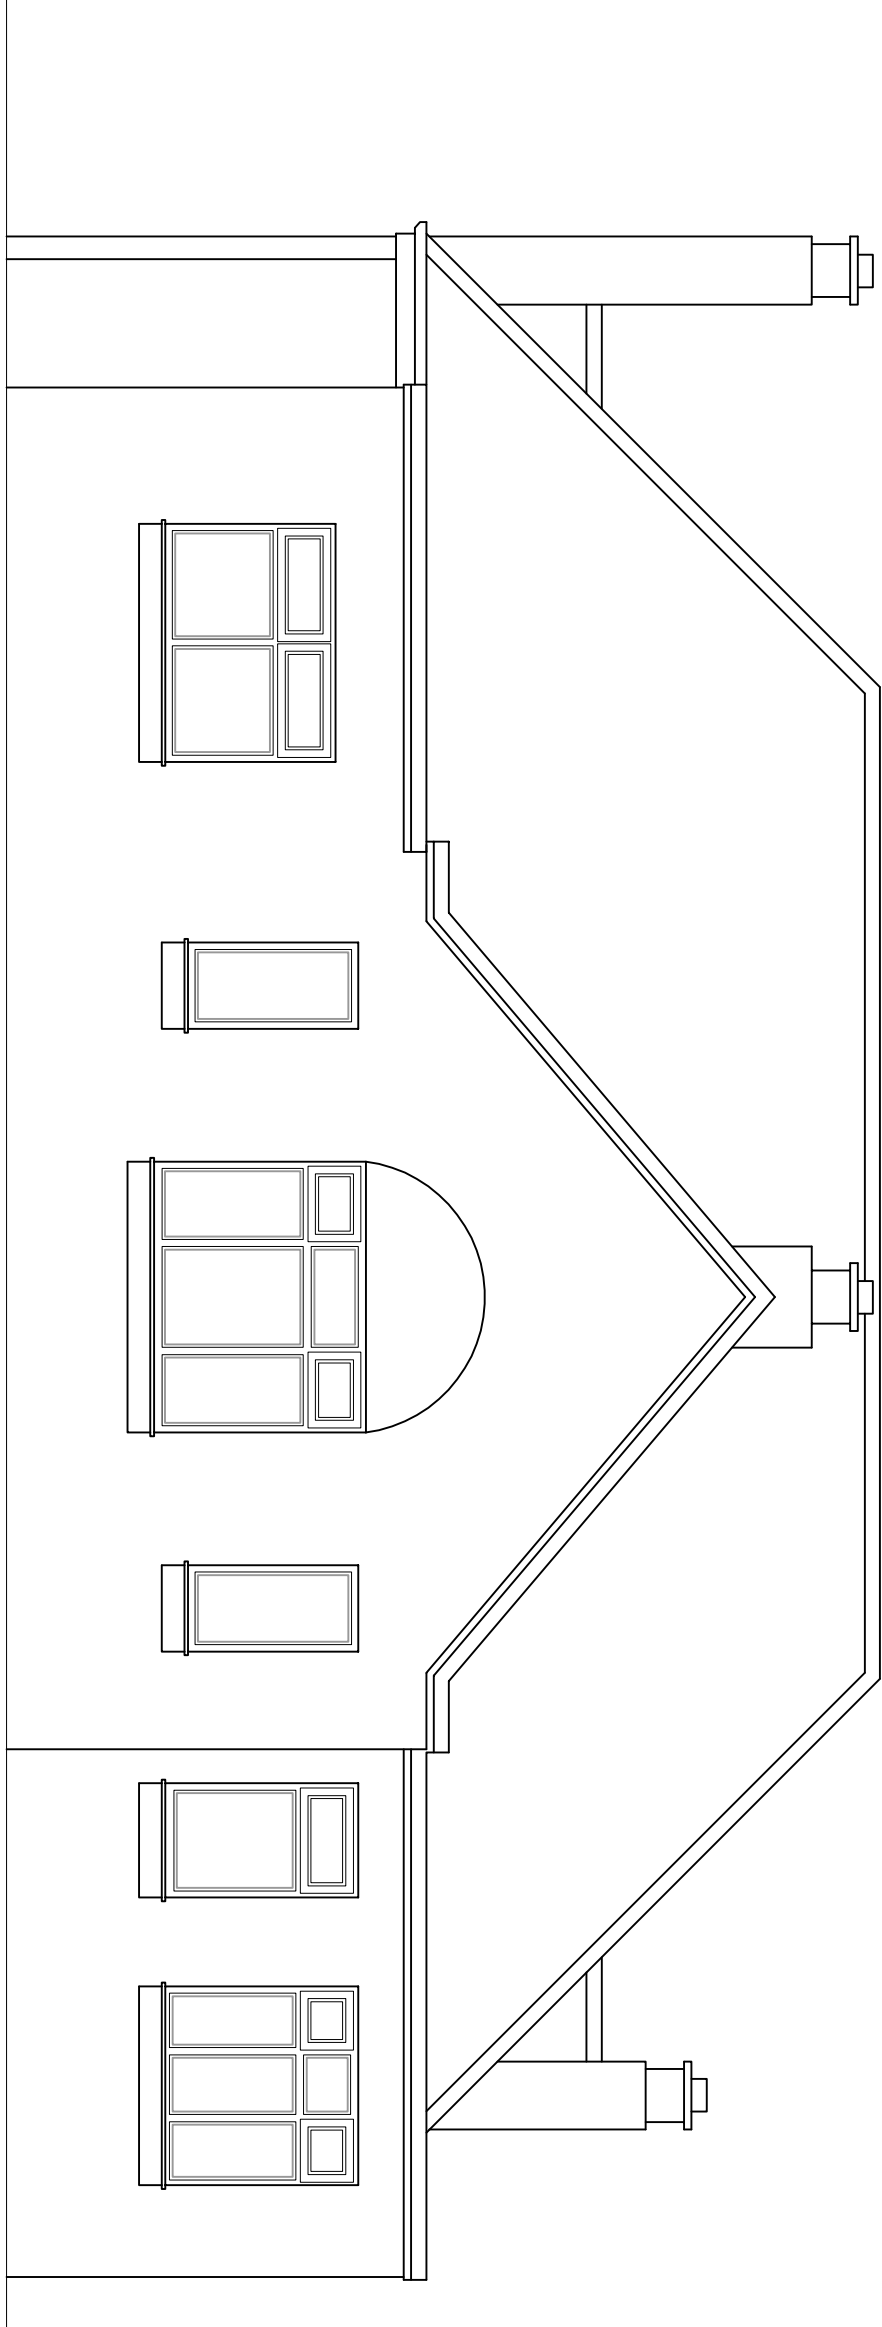


EXISTING FRONT ELEVATION

(SCALE 1:50)

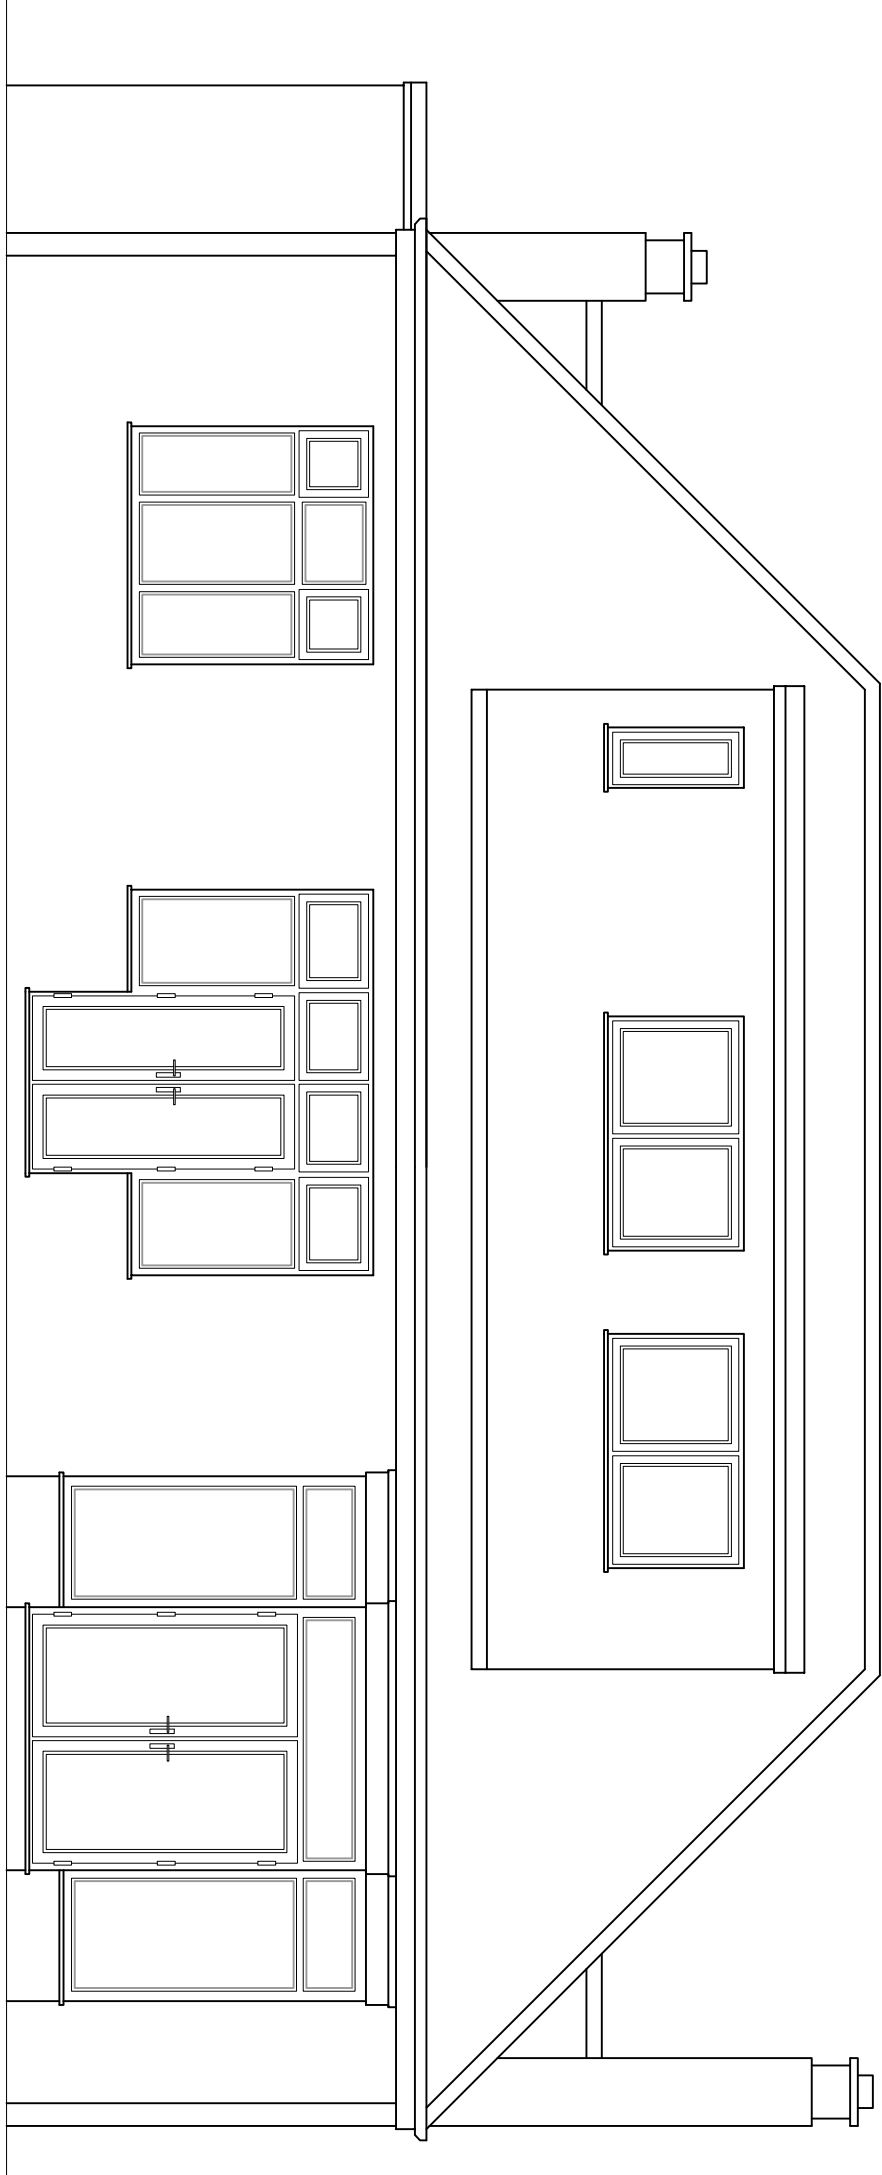


EXISTING REAR ELEVATION

(SCALE 1:50)

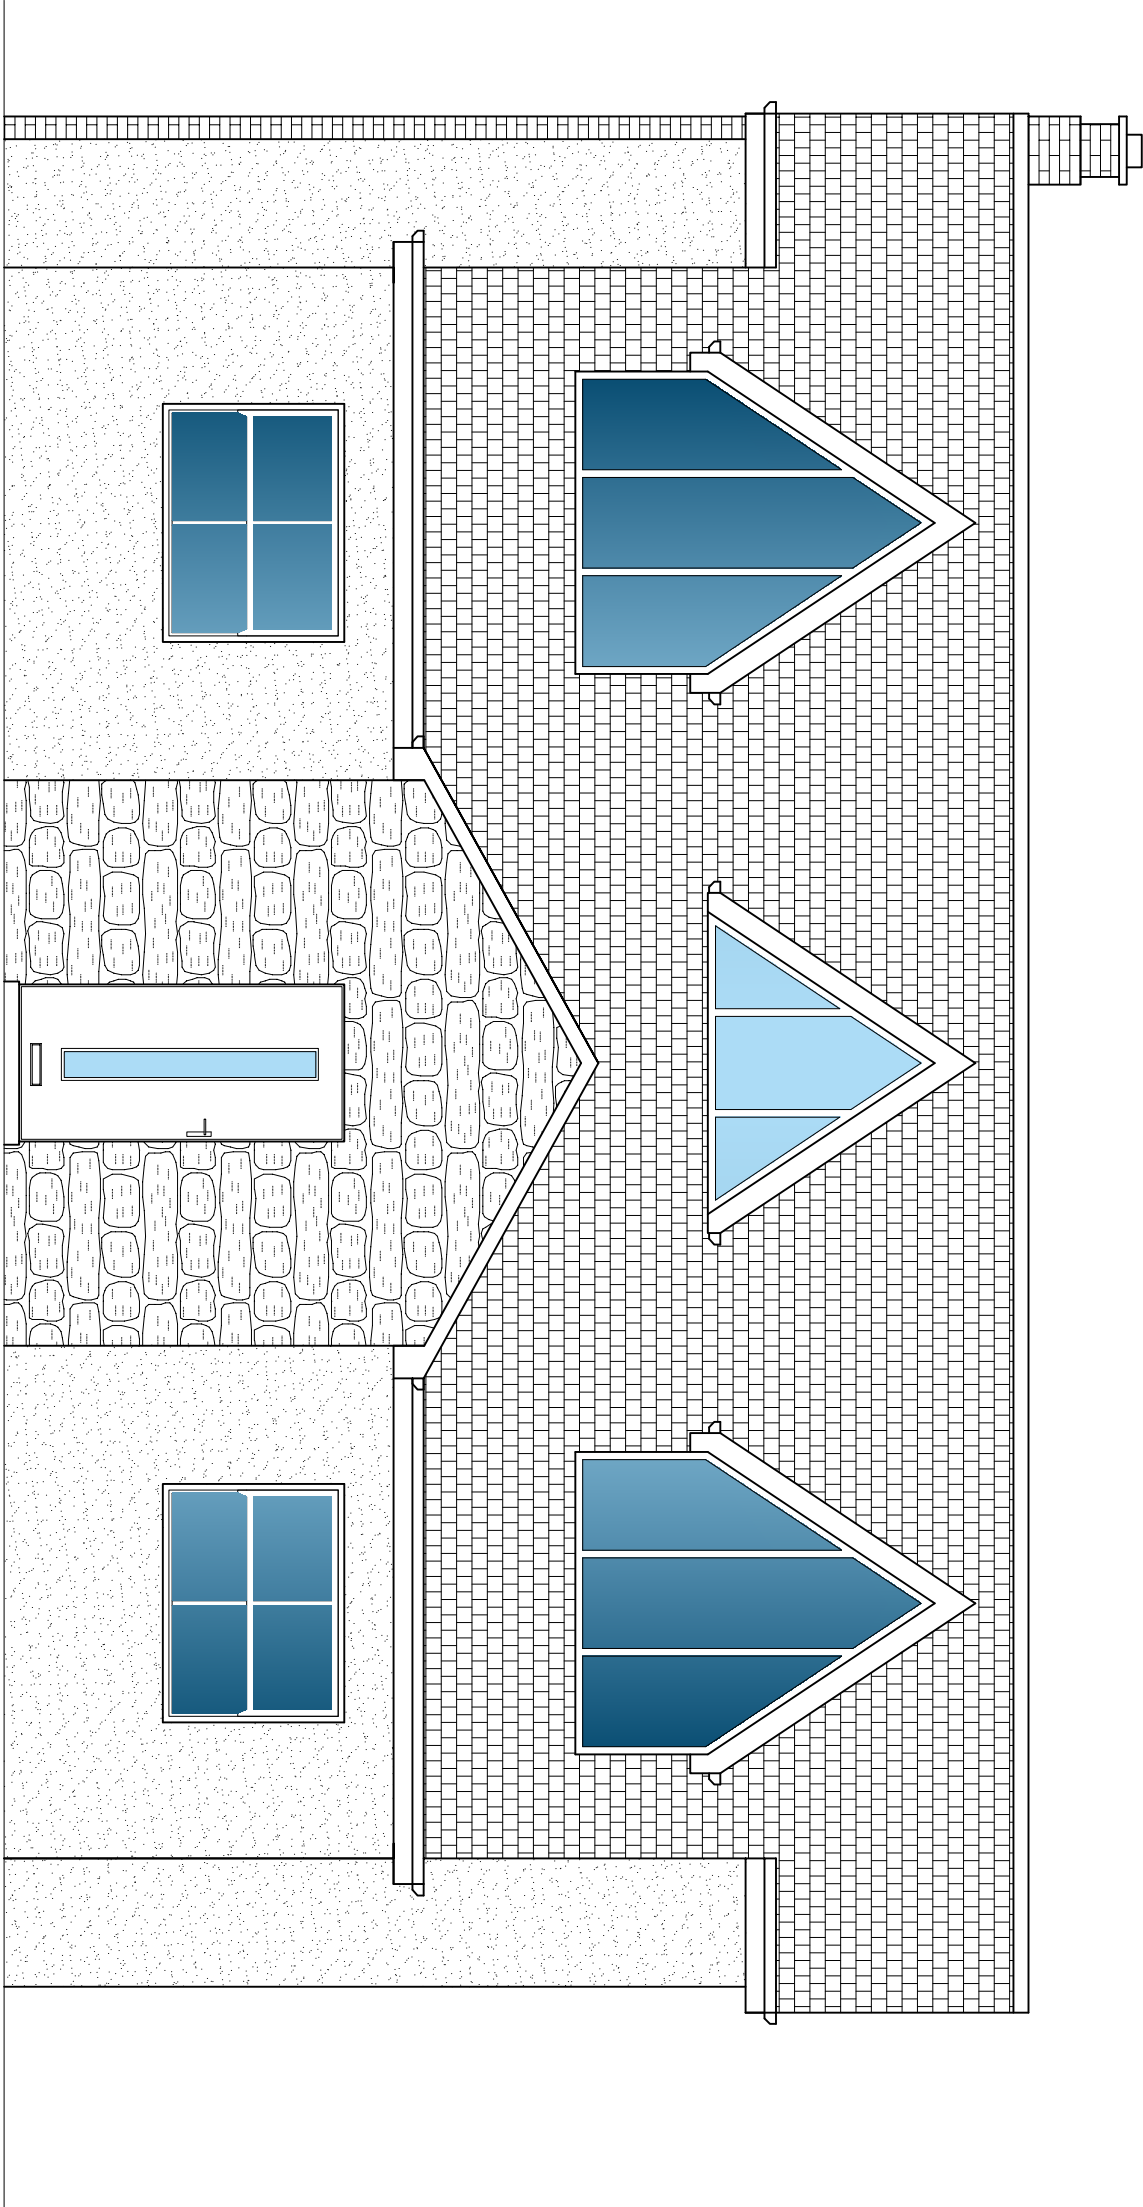


PROPOSED FRONT ELEVATION

(SCALE 1:50)

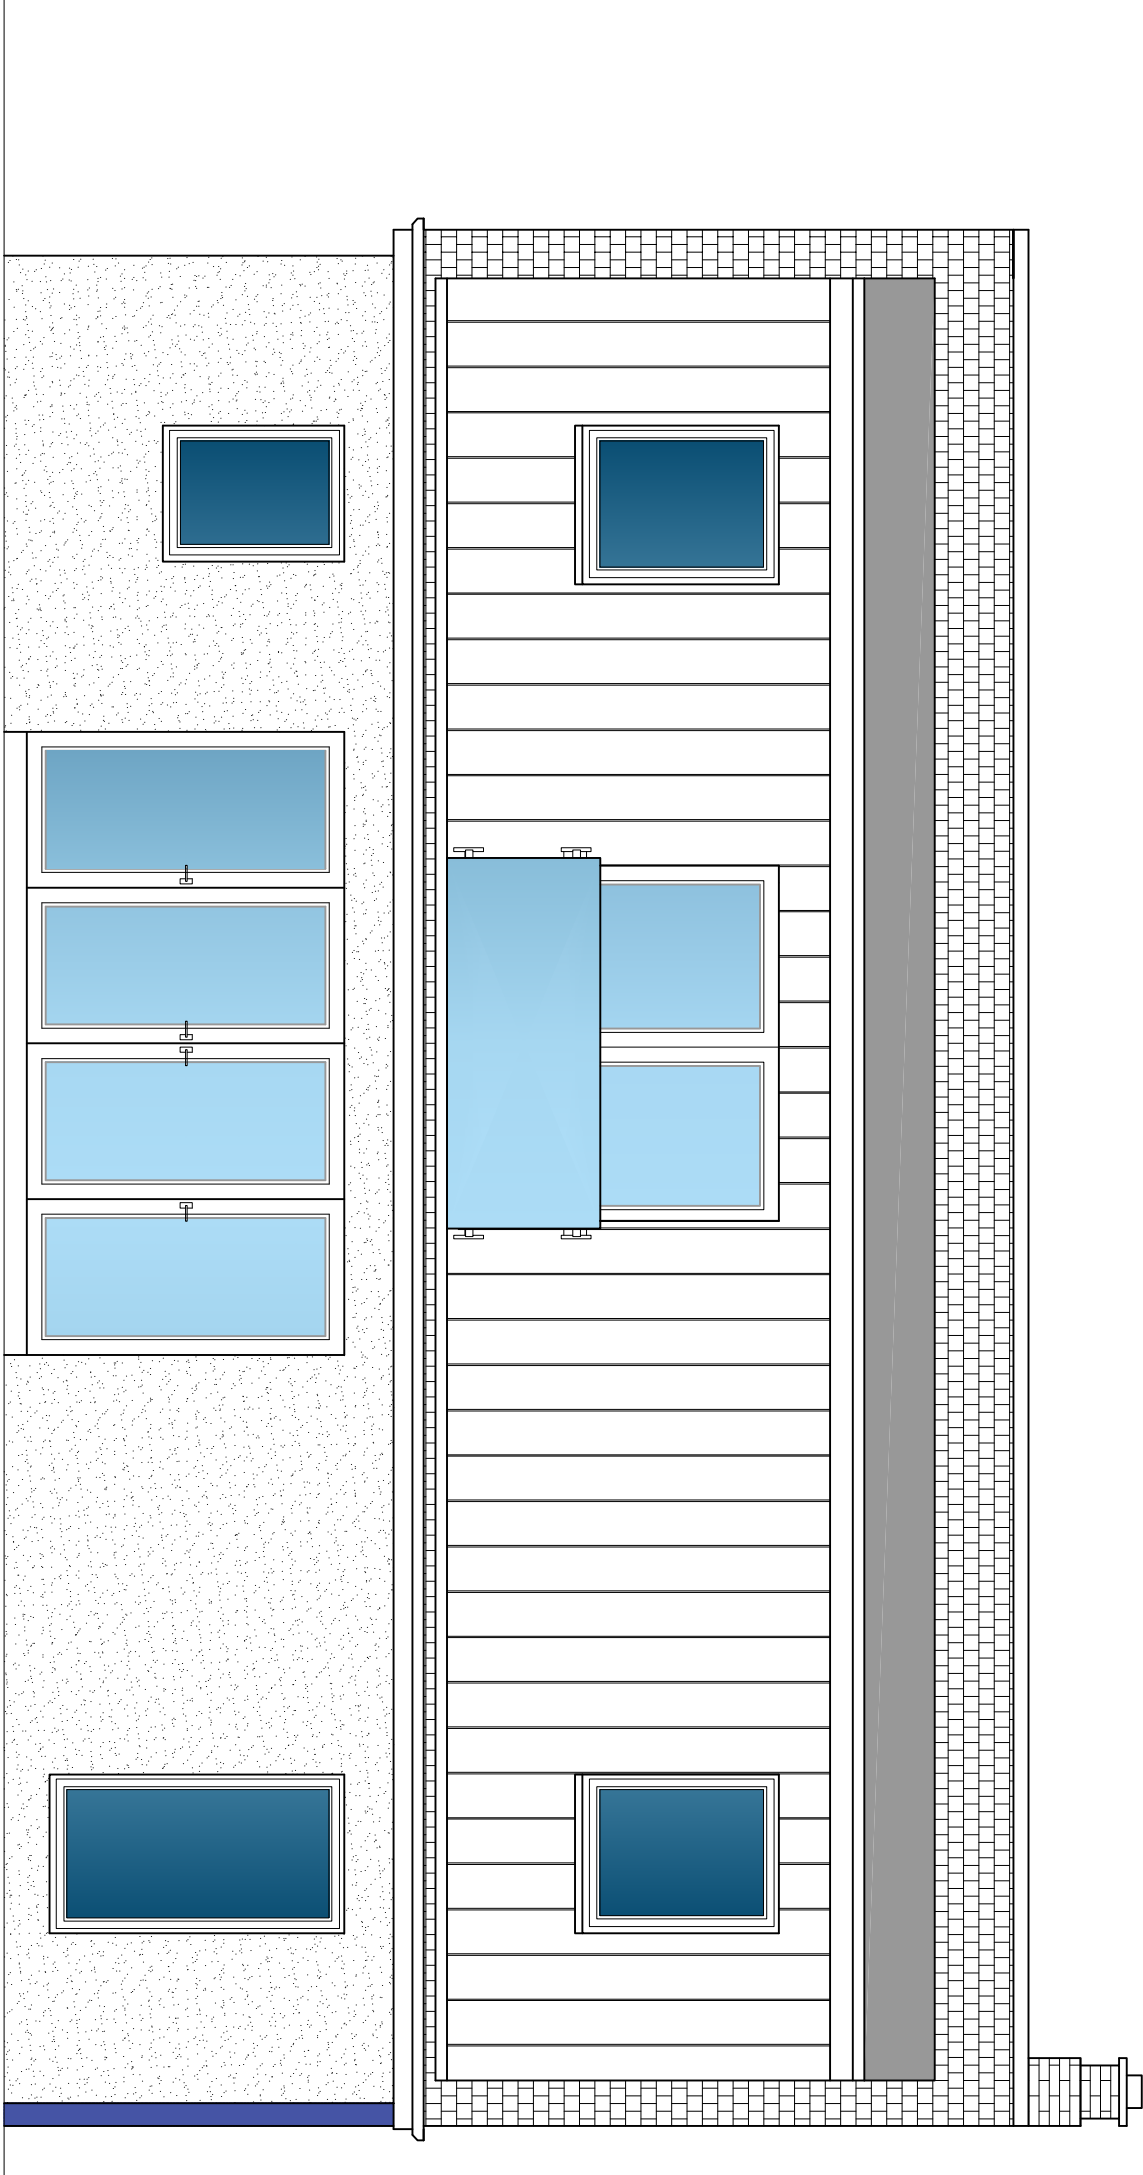

PROPOSED REAR ELEVATION

(SCALE 1:50)

 

DRAWING STATUS		C 27.11.22		ISSUED FOR PLANNING APPROVAL	
B 08.22		C 27.11.22			ISSUED FOR PLANNING APPROVAL
A 04.22		C 27.11.22			
DRAWING STATUS					
PLANNING APPROVAL					
PROJECT					
82 SHEFFIELD ROAD					
GLOSSOP					
TITLE					
PROPOSED SINGLE STOREY					
REAR AND FRONT					
EXTENSIONS, ROOF					
ALTERATIONS AND REAR					
DORMER ROOF EXTENSION					
SCALE & SIZE		STATUS			
1:50 @ A1 UNO		PLANNING APP.			
PROJECT No.		DRAWING No.		DATE	
VN-001		004		OCT 20	
REV.				C	