


1:100 Scale to be measured

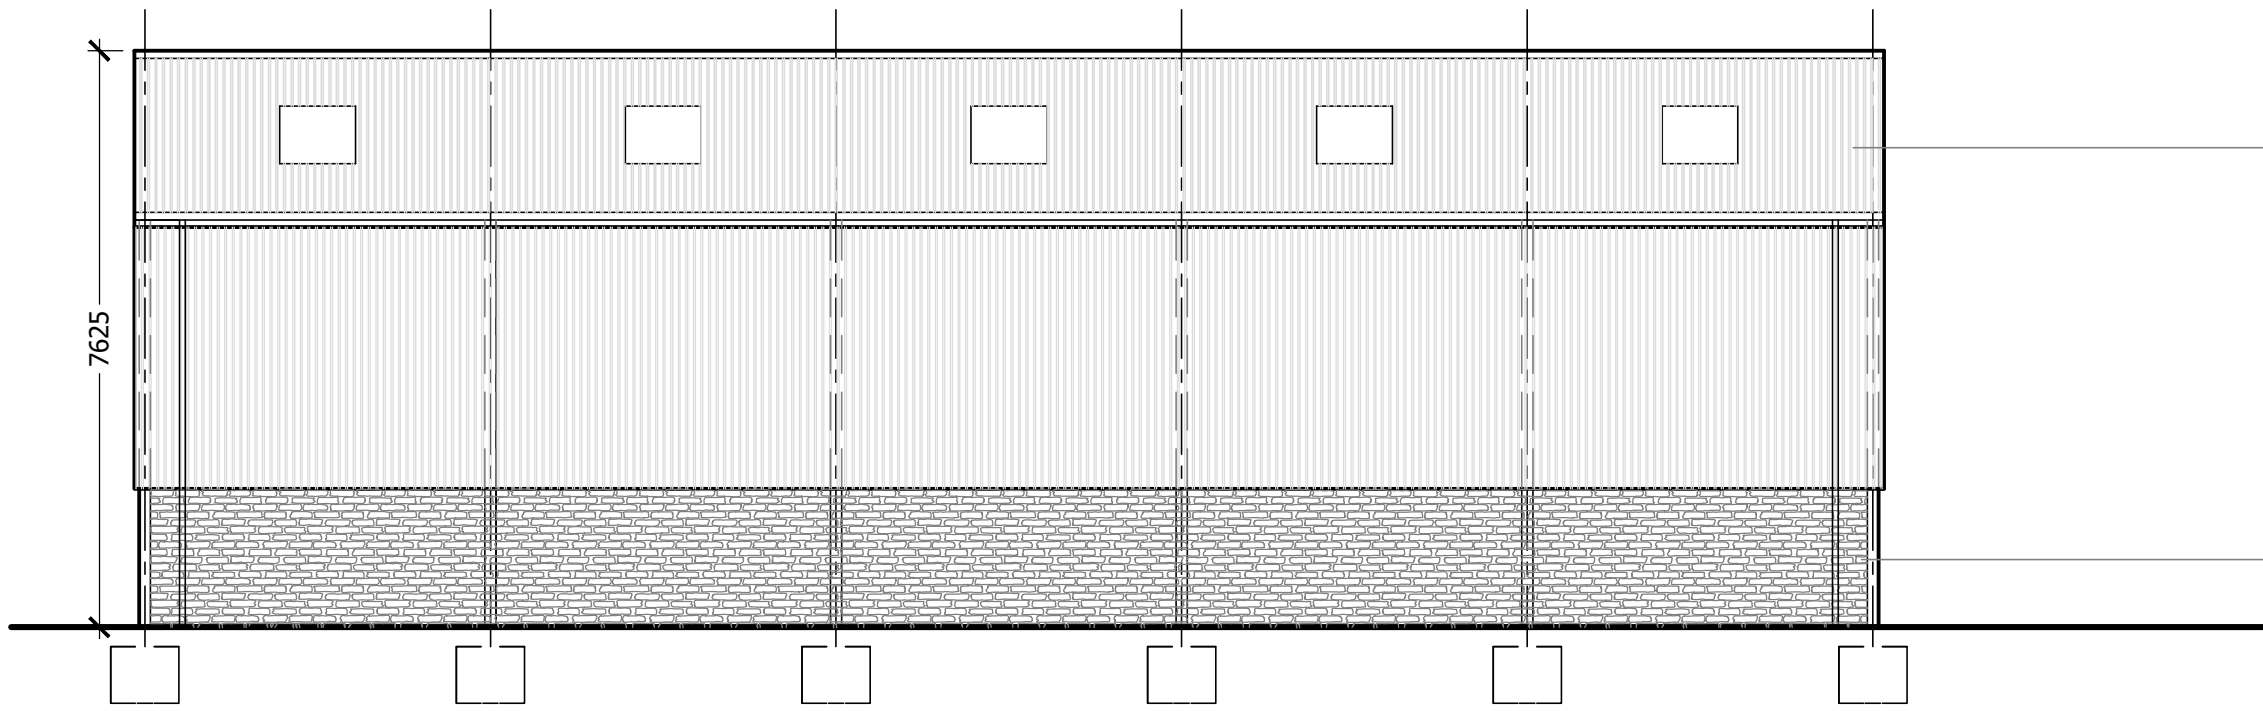


Proposed Rear Elevation

MOORLAND GREEN PLASTIC COATED PROFILED STEEL ROOF SHEETING WITH CENTER BAY TRANSLUCENT SHEETING AS ILLUSTRATED.


MOORLAND GREEN PLASTIC COATED VERTICAL PROFILED STEEL SHEETING.

2000mm HIGH NATURAL LOCAL STONE LAID TO COURSES TO MATCH ADJACENT BUILDING.

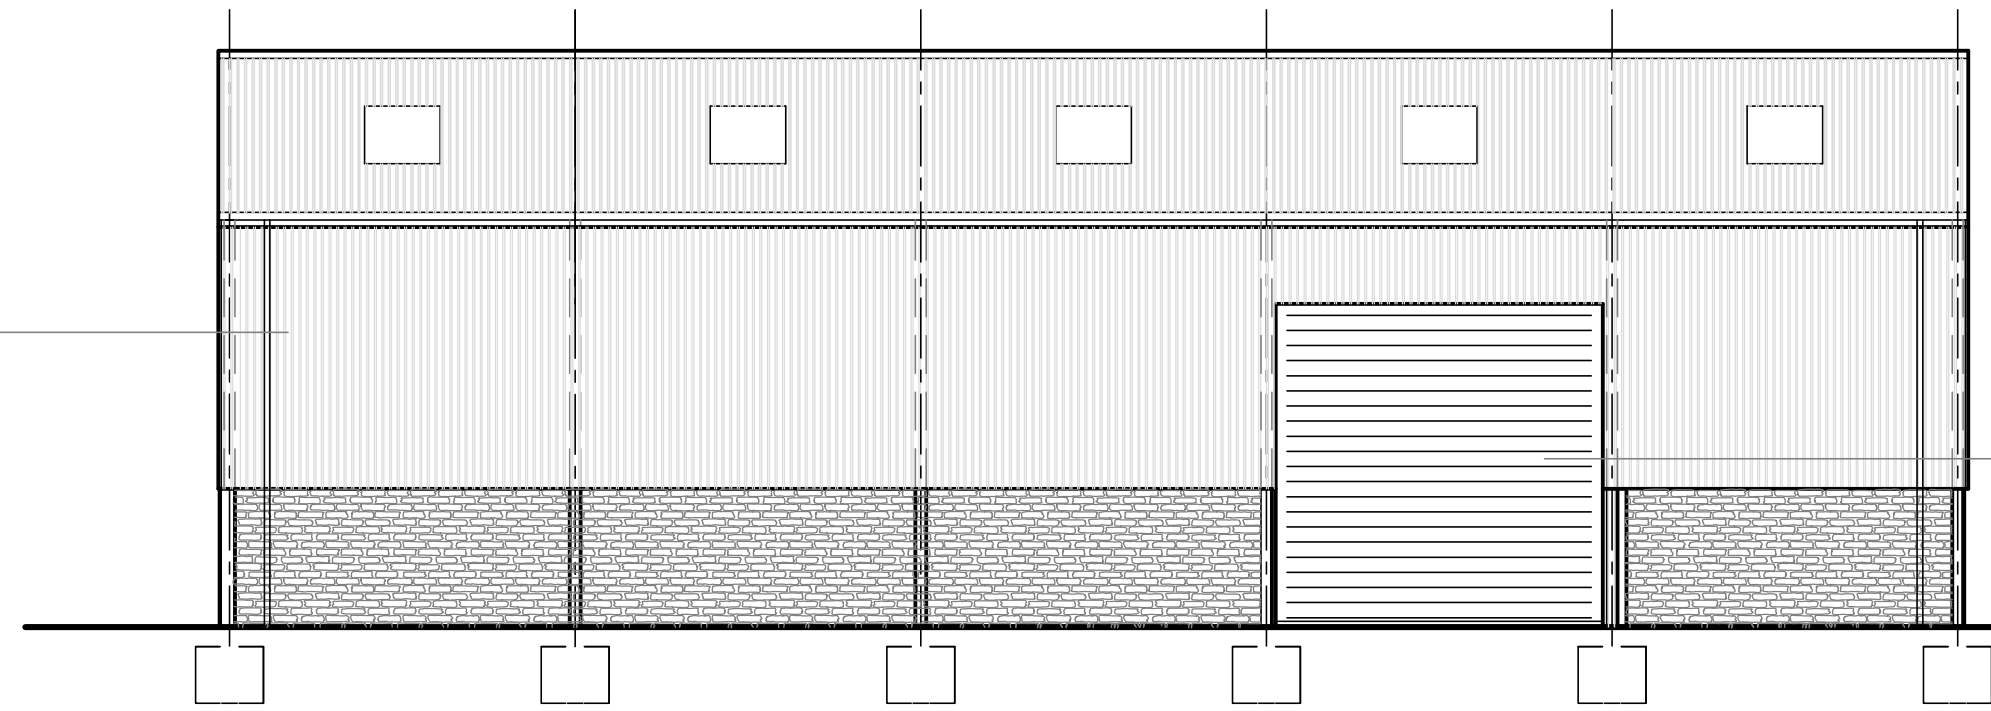


Proposed Front Elevation

MOORLAND GREEN PAINTED GALVANISED ROLLER SHUTTER DOOR UNITS WITH ASSOCIATED FRAME AND FIXING TRIMS.

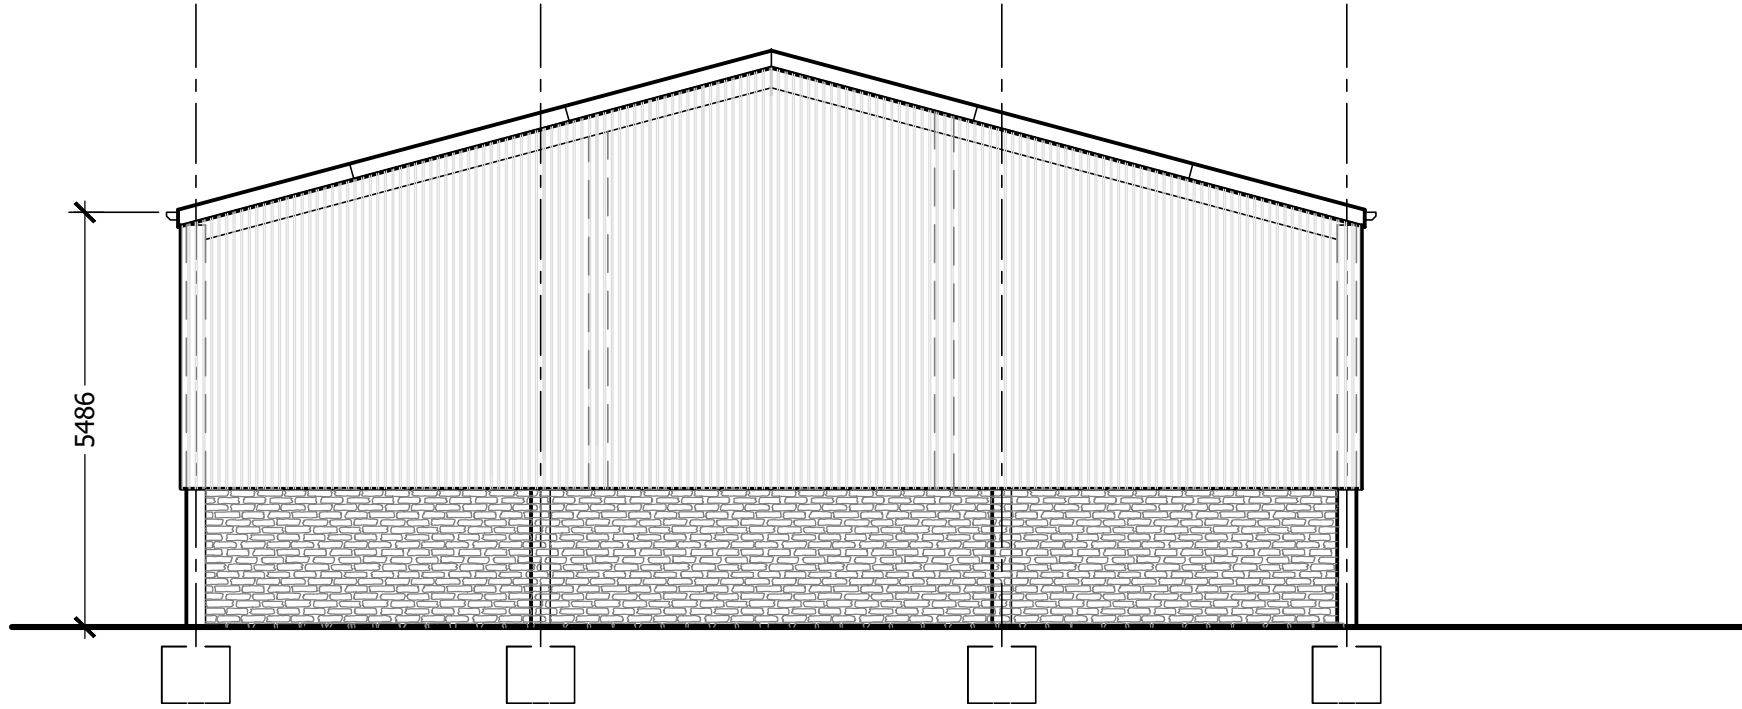


Proposed Side Elevation


MOORLAND GREEN PAINTED GALVANISED ROLLER SHUTTER DOOR UNITS WITH ASSOCIATED FRAME AND FIXING TRIMS.

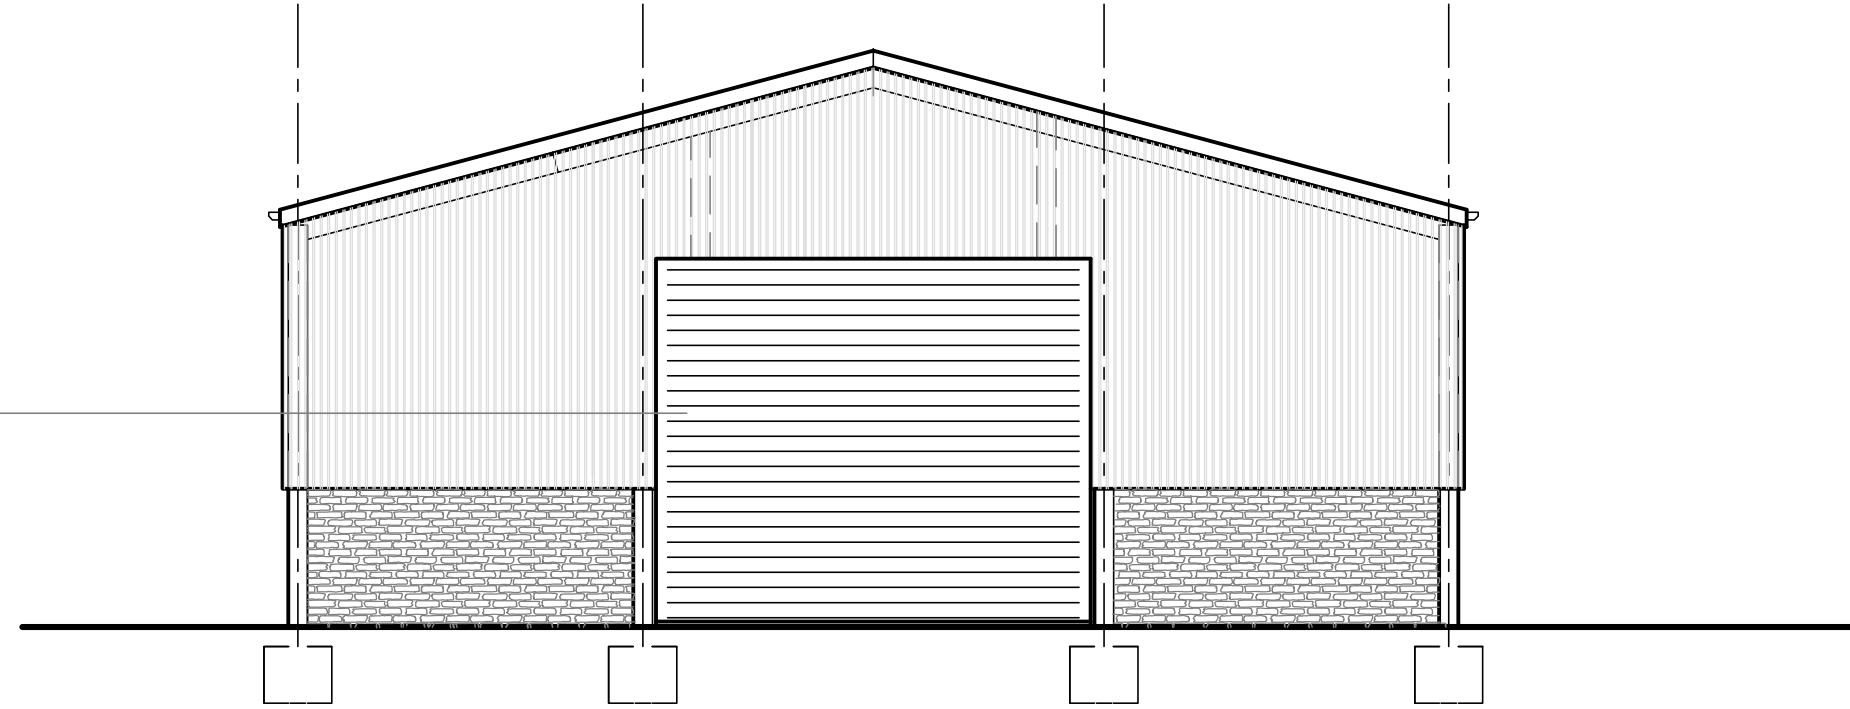

Proposed Side Elevation

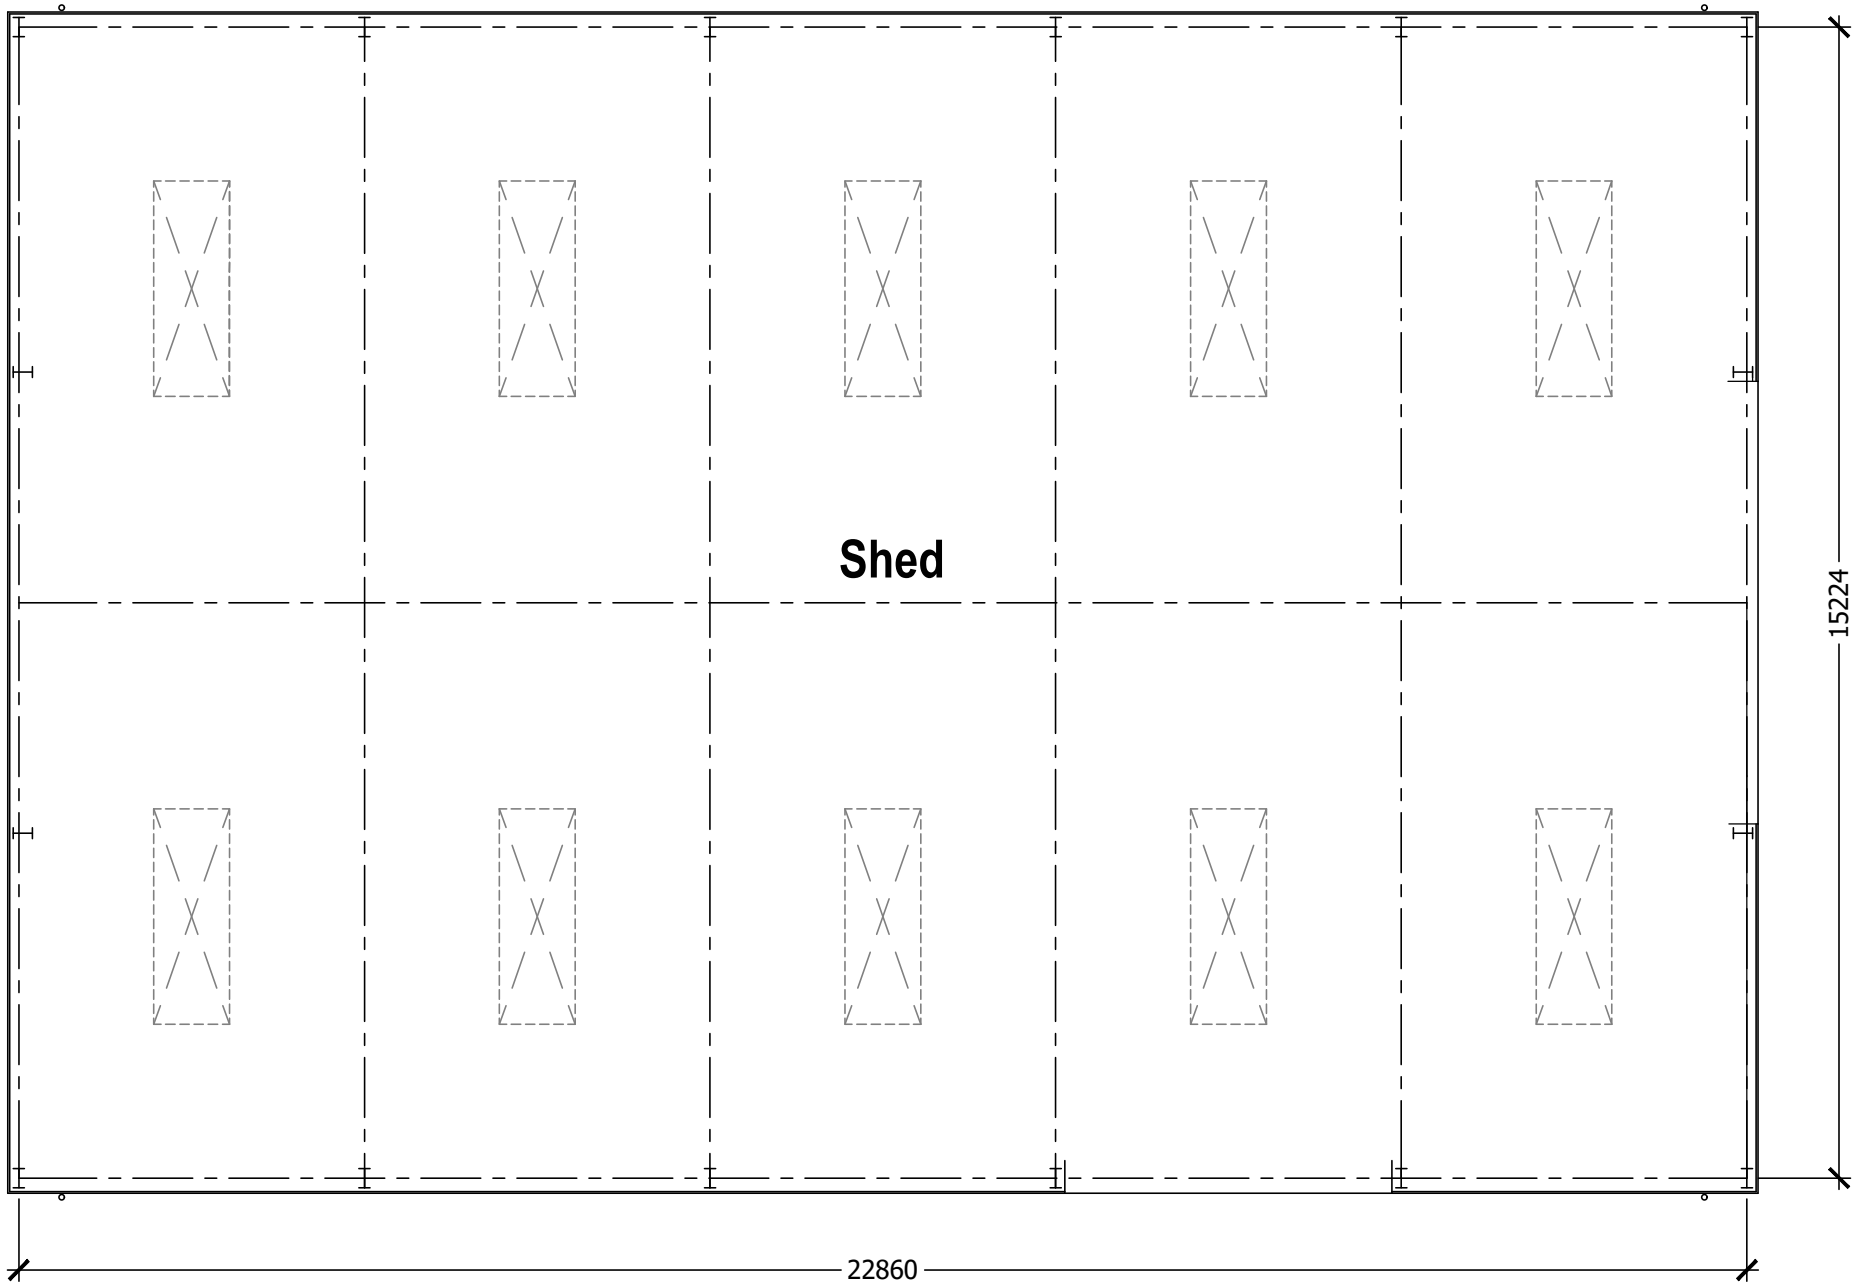

Proposed Layout Plan

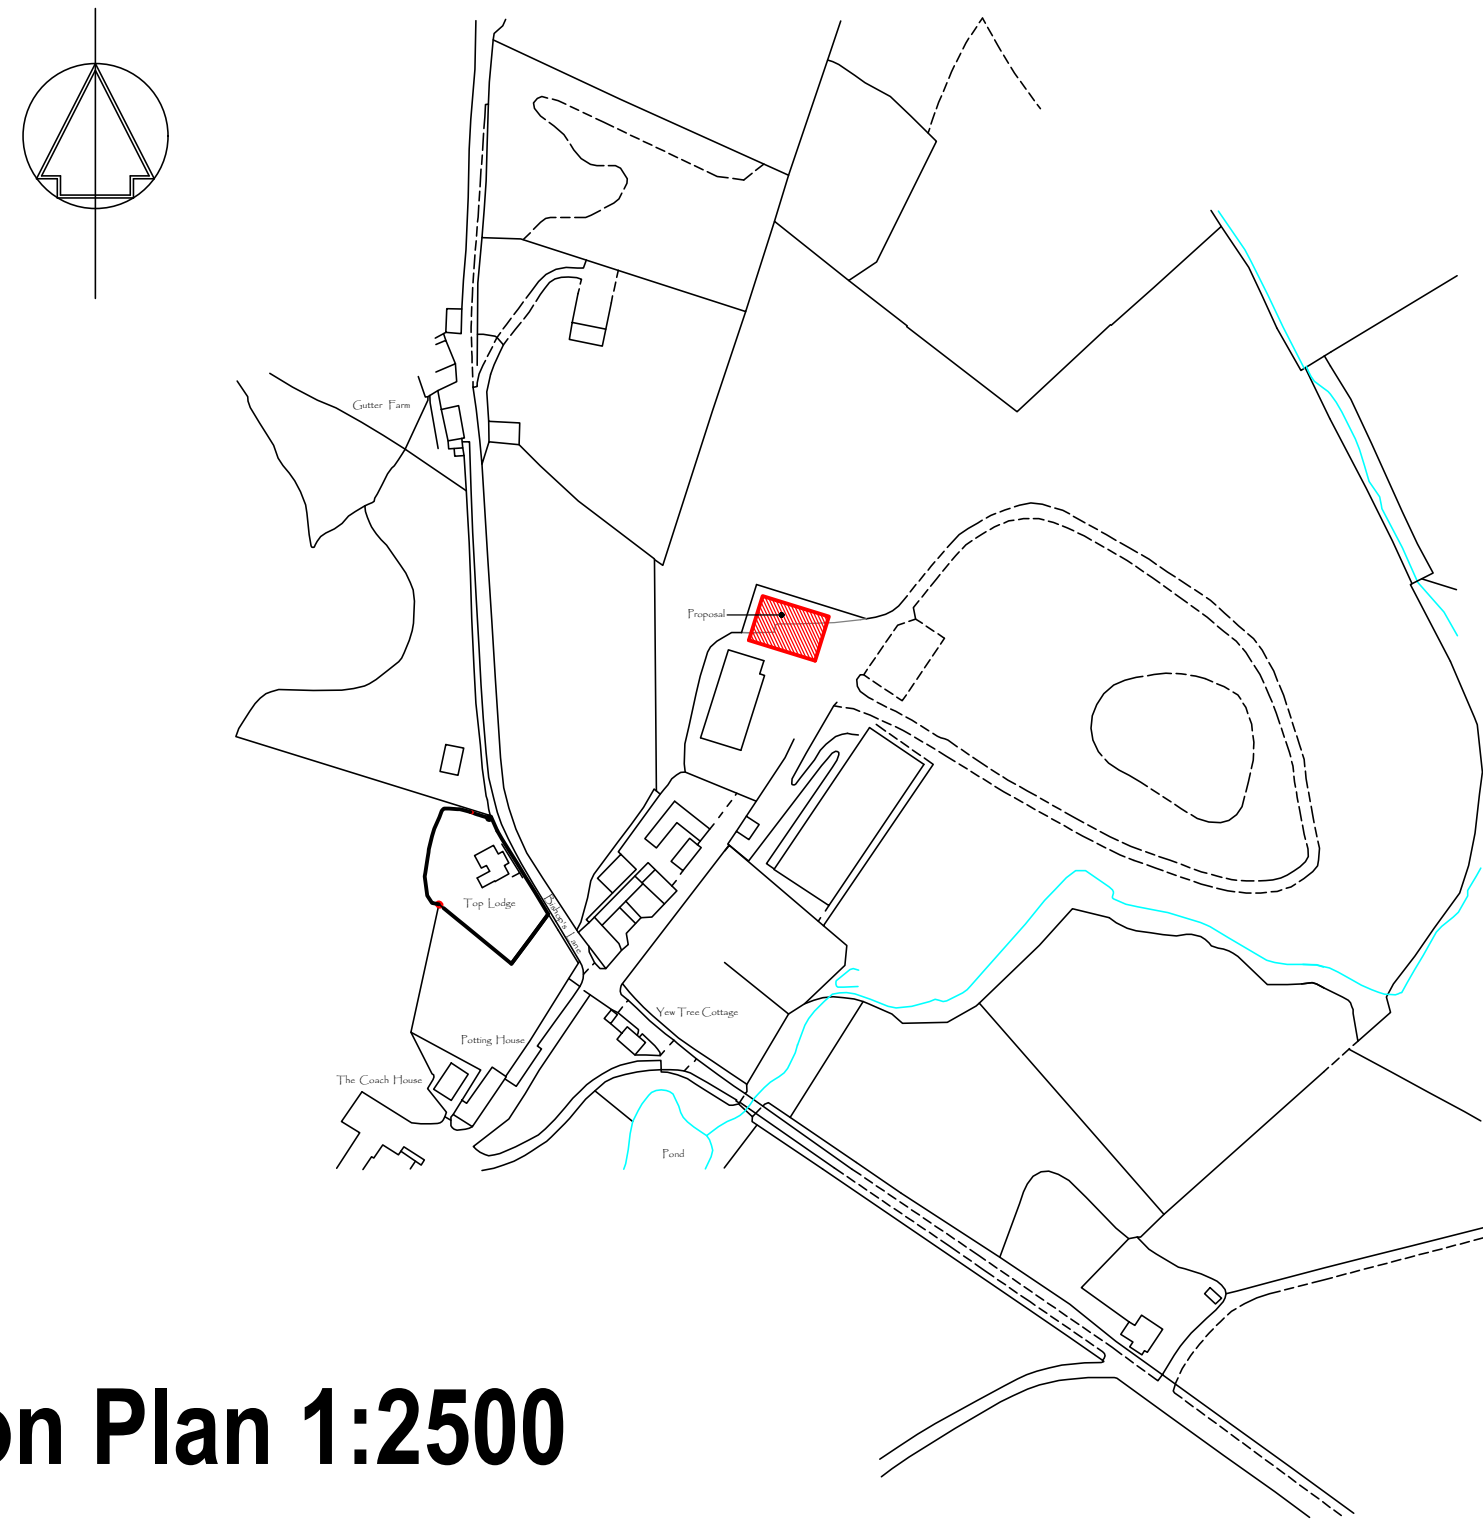

Location Plan 1:2500

REV	DATE	DESCRIPTION
DRAWING STATUS		
PLANNING		

THIS DRAWING IS COPYRIGHT AND MUST NOT BE REPRODUCED IN WHOLE OR IN PART WITHOUT THE PRIOR PERMISSION OF [P4 Architecture](#).

DIMENSIONS TO BE VERIFIED ON SITE. ONLY FIGURED DIMENSIONS TO BE USED AND ANY DISCREPANCY BETWEEN THIS DRAWING AND SITE CONDITIONS TO BE REFERRED TO [P4 Architecture](#) IMMEDIATELY. NO DIMENSIONS ARE TO BE SCALED OFF PRINTED DRAWINGS UNLESS STATED DIMENSIONS ALIGN WITH THE CORRESPONDING SCALE BAR AND SCALE RULE. ANY AREAS THAT ARE INDICATED ON THIS DRAWING ARE FOR GUIDANCE ONLY. NO RESPONSIBILITY IS TAKEN FOR THEIR ACCURACY.

THERE IS A RISK OF DEATH OR INJURY IN CONSTRUCTION IF THE WORKS ARE NOT PROPERLY PLANNED AND SUPERVISED. THE CONTRACTOR MUST NOT UNDERTAKE ANY ELEMENT OF WORK WITHOUT HAVING FIRST CARRIED OUT THE NECESSARY RISK ASSESSMENT AND PREPARED DETAILED METHOD STATEMENT.

CLIENT		
Mr R. A. Lomas		
PROJECT		
Proposed Agricultural Building at Edgemoor Bishop's Lane Buxton.		
DRAWING TITLE		
Proposed Elevations and Layout.		
SCALE		DATE
1:100 @ A1		November 2022
DRAWING No.		REV
EDMO /PP/04/001		
P4 Architecture		
A Member of the Chartered Institute of Architectural Technologists		
Chartered Institute of Architectural Technologists		
Architectural & Construction Project Management Services Lodge Hill, Wallbridge Drive, Leek, Staffordshire, ST13 8NE. Tel. 07962 062 618 Email. philip@p4architecture.co.uk		