



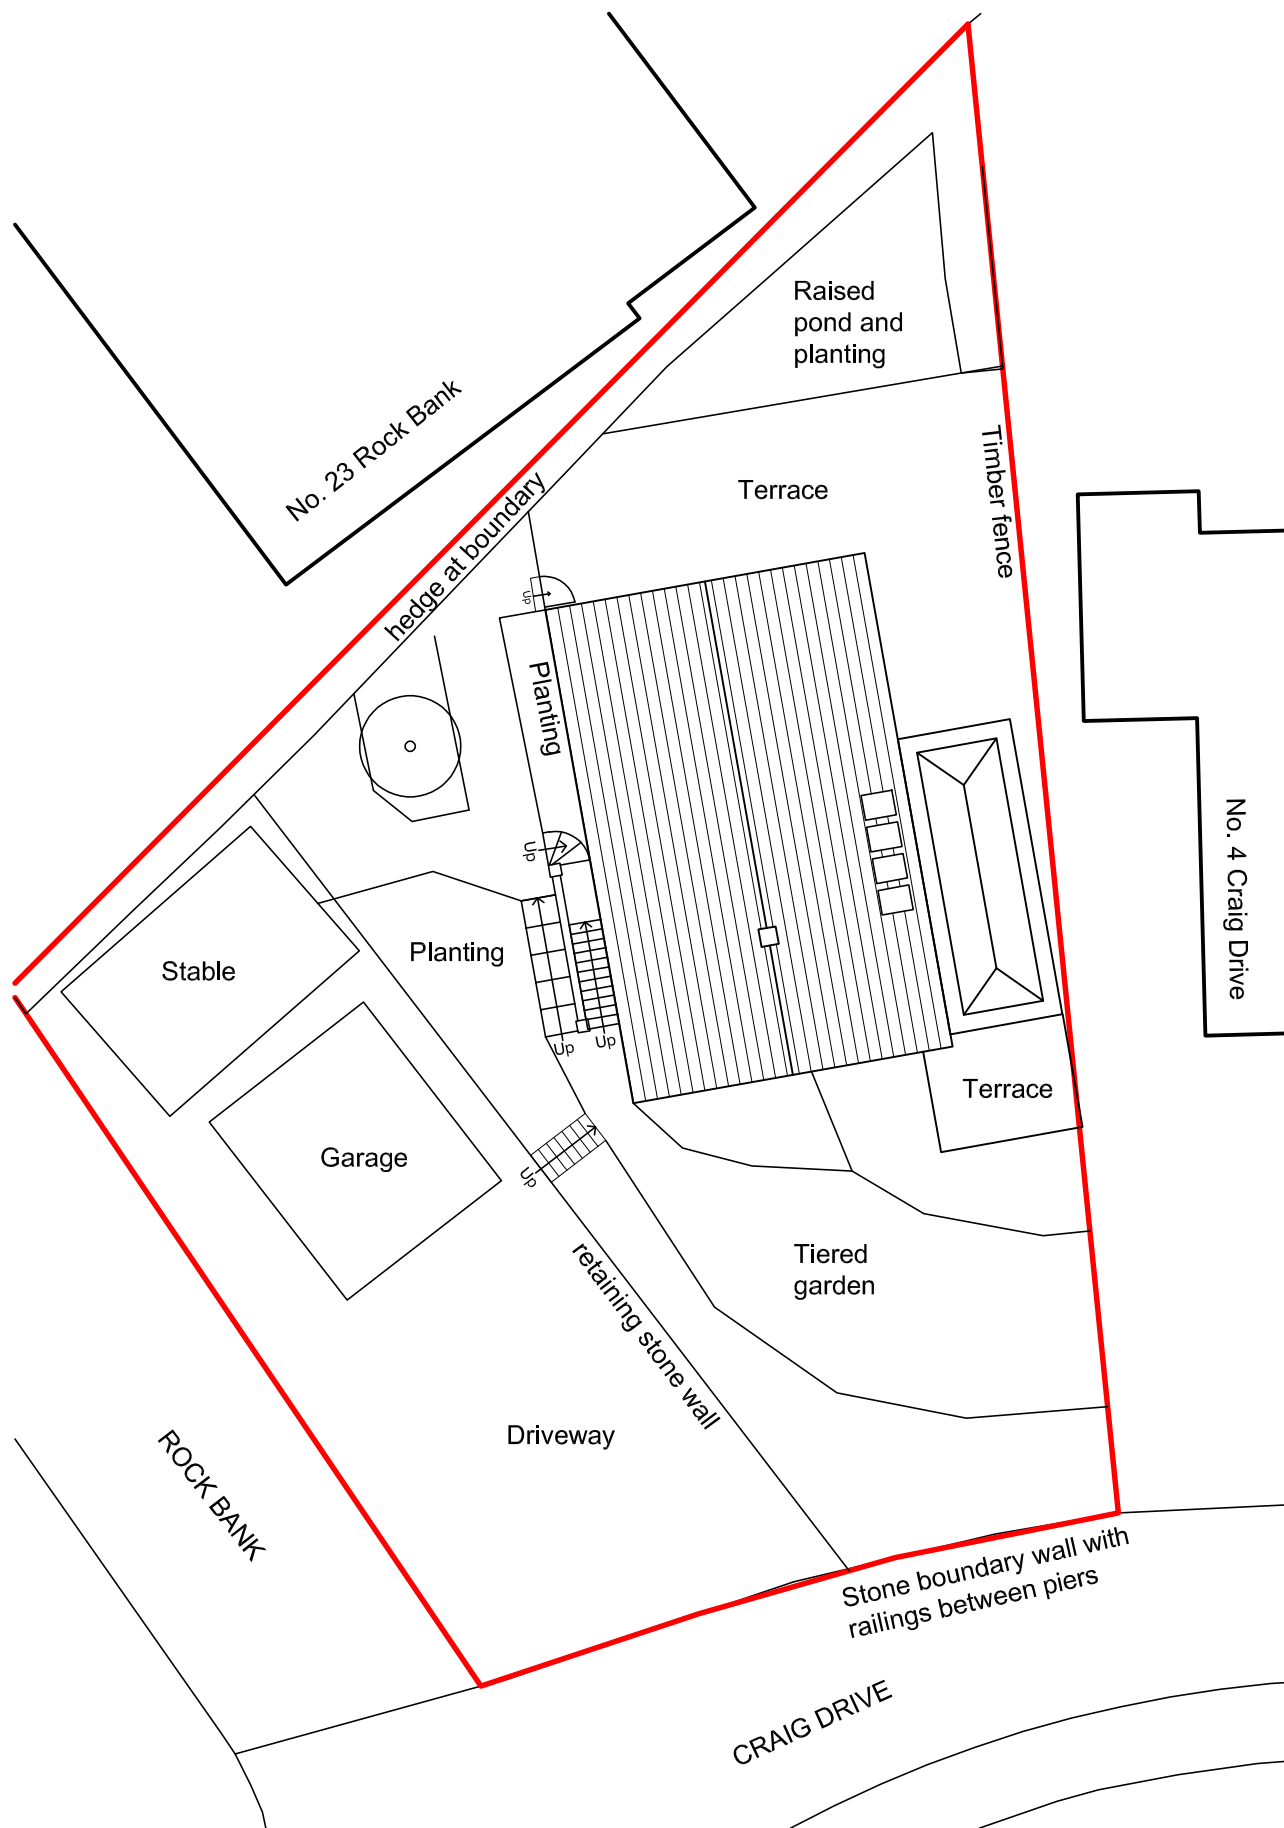

Existing Site Plan

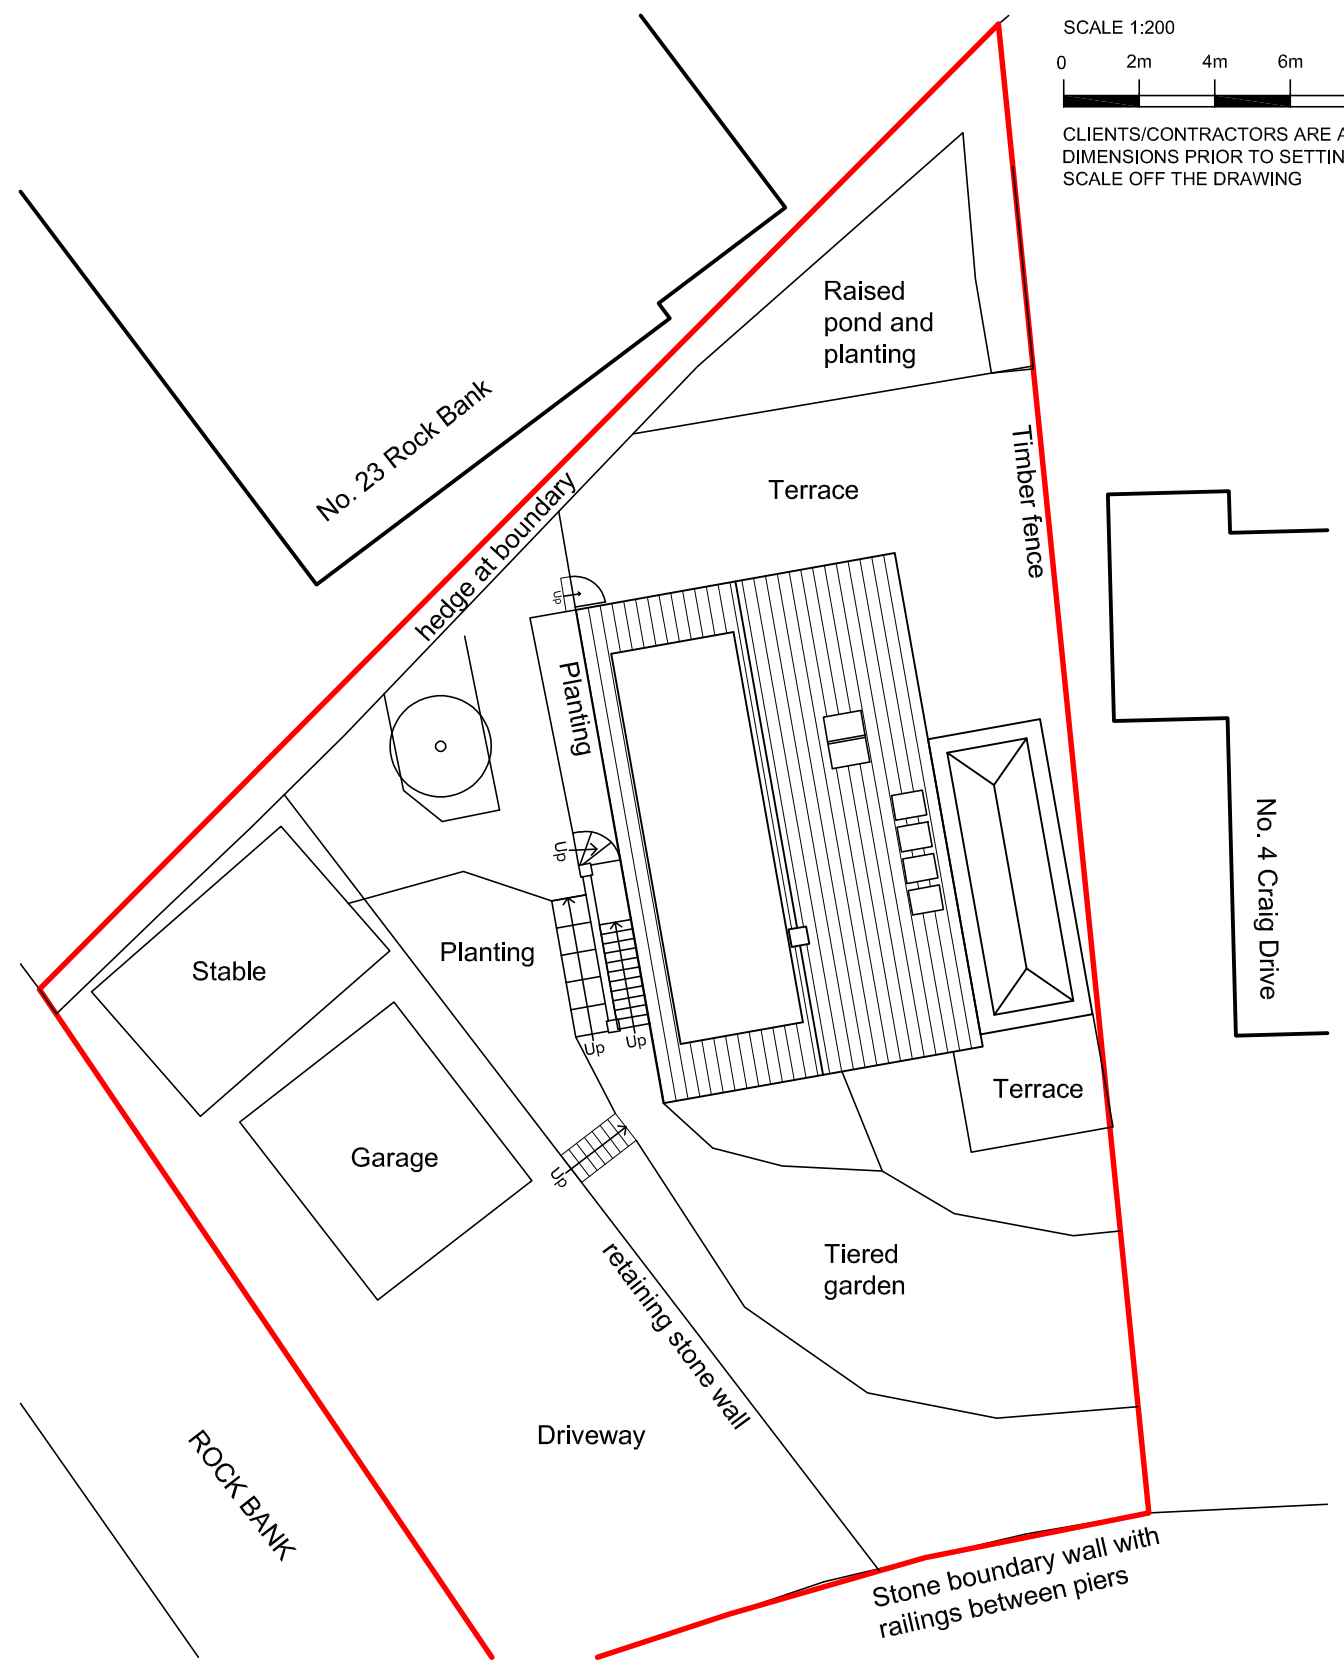

Proposed Site Plan

SCALE 1:200
 0 2m 4m 6m 8m 10m
 CLIENTS/CONTRACTORS ARE ADVISED TO CLARIFY DIMENSIONS PRIOR TO SETTING OUT AND NOT TO SCALE OFF THE DRAWING



HIGH PEAK ARCHITECTS LTD

2nd Floor, Wharf House, Wharf Road, Whaley Bridge, High Peak, Derbys SK23 7AD
 Tel: 01663 719717 Web: www.highpeakarch.com Email: hpa@highpeakarch.com

Loft Conversion with Dormer
 2 Craig Drive, Whaley Bridge

Existing & Proposed Site Plan

1829.PL02