



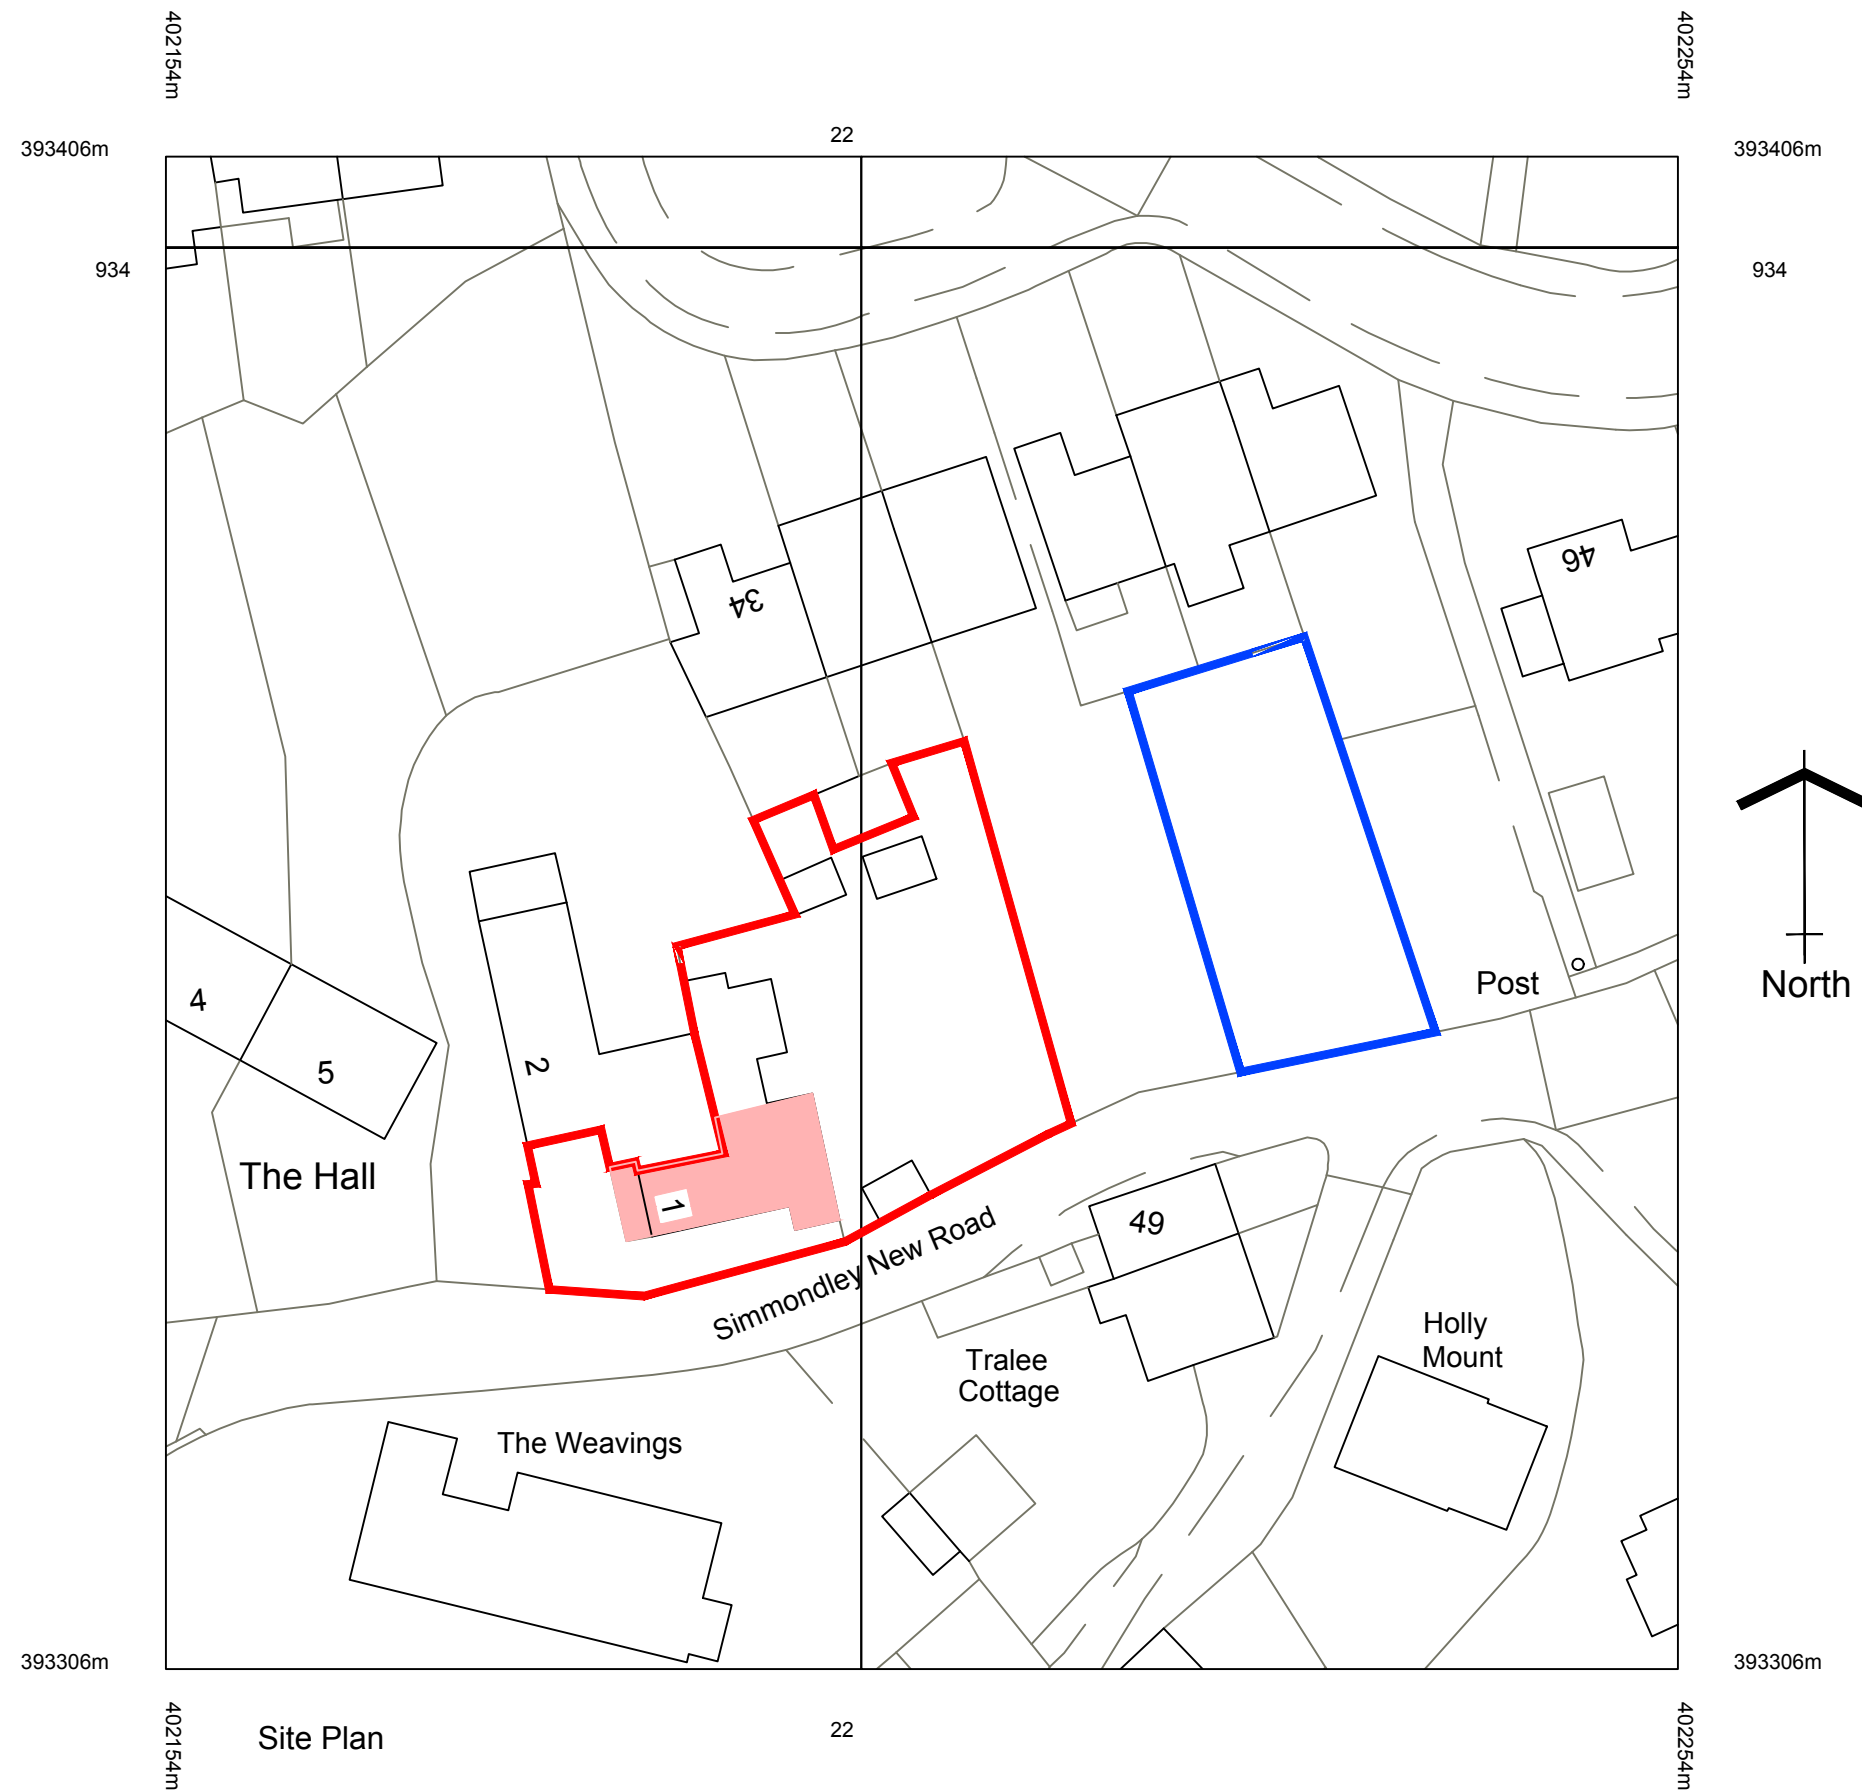

- Site boundary
- Area of proposal
- Land owned by client

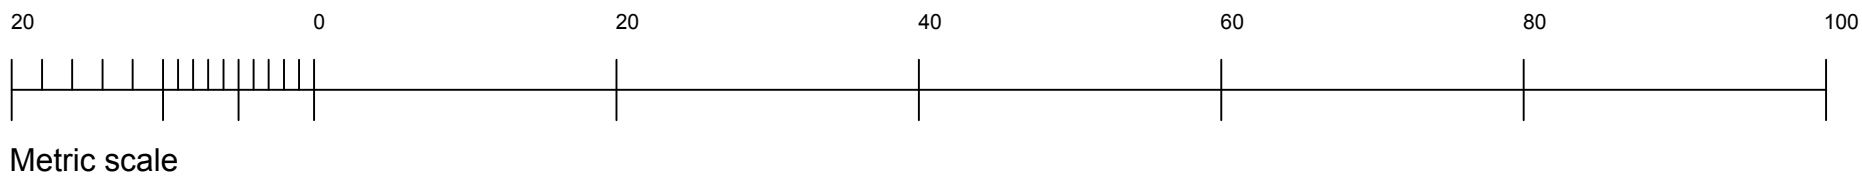

Client:

Mr N Sutcliffe
1 Simmondley Hall, Simmondley, Glossop, Derbyshire,
SK13 6LS

Project:

Replacement windows to 1 Simmondley Hall

Title:

Site Plan

Scale: 1:500 @ A3

Drawn: C.K.	Date: November 2022
----------------	------------------------

Project no.: 3170	Drawing no.: 3170-006
----------------------	--------------------------

PLANMART LIMITED
9, GEORGE STREET, GLOSSOP,
DERBYSHIRE SK13 8AY.
TEL: 01457 863153