




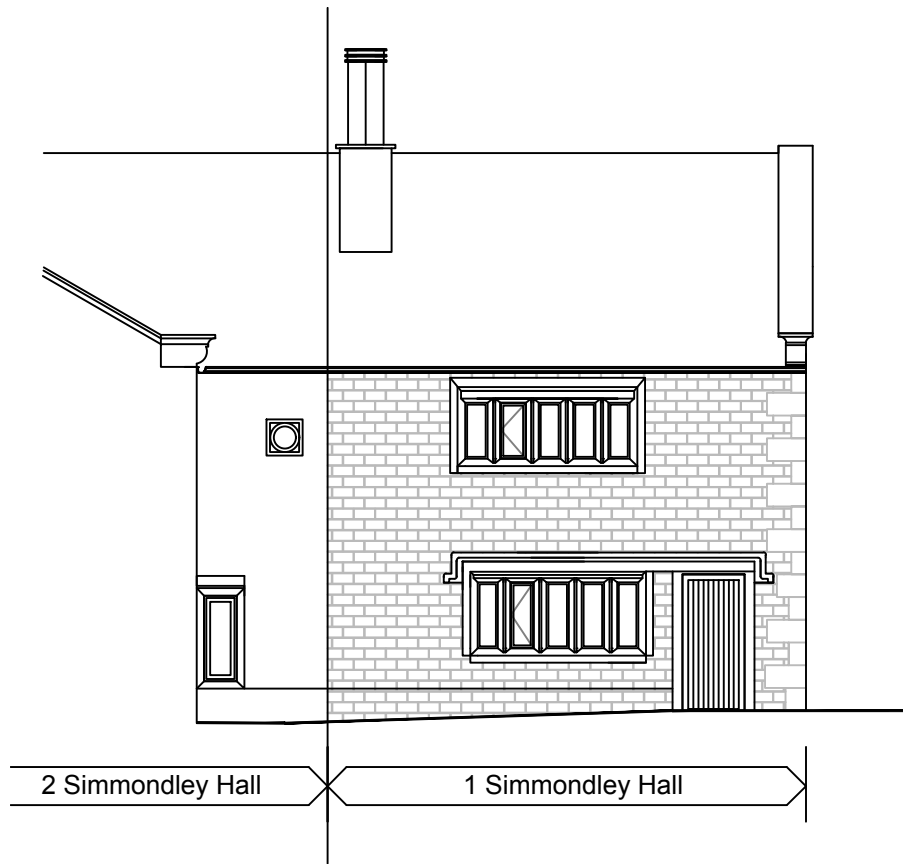


Proposed Side Elevation

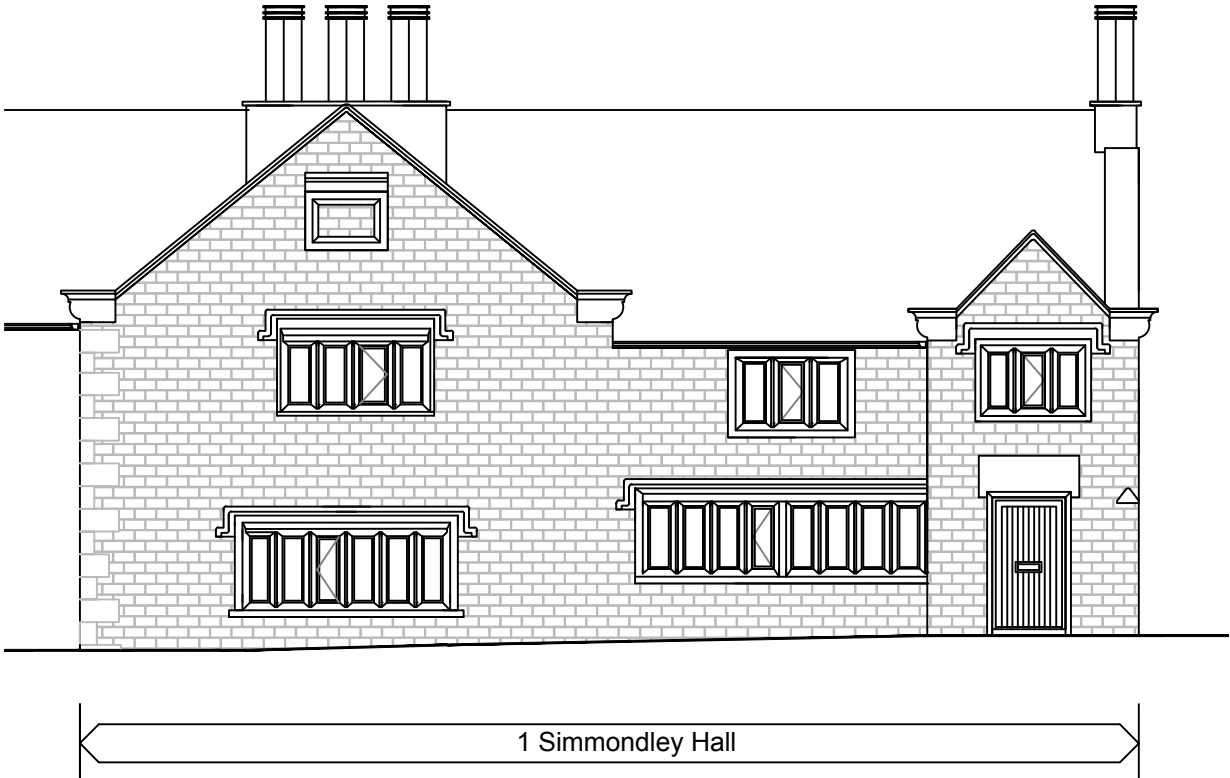


Proposed Front Elevation

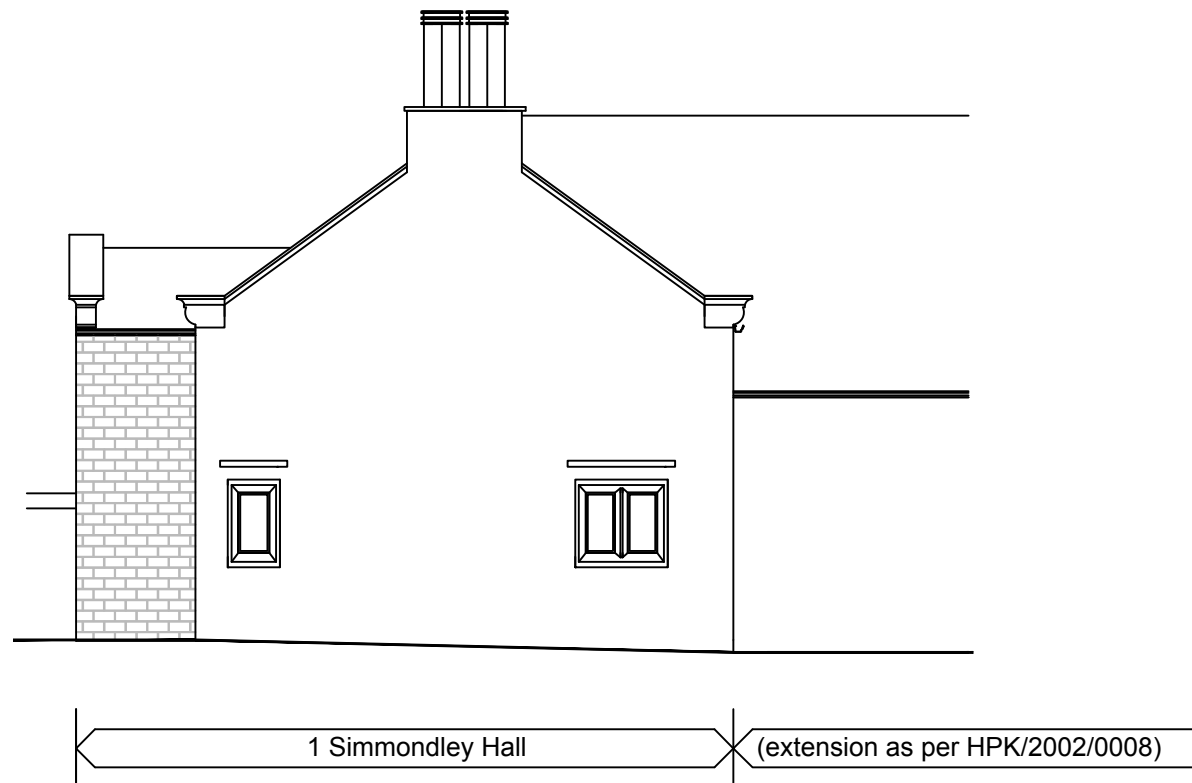

Proposed Side Elevation

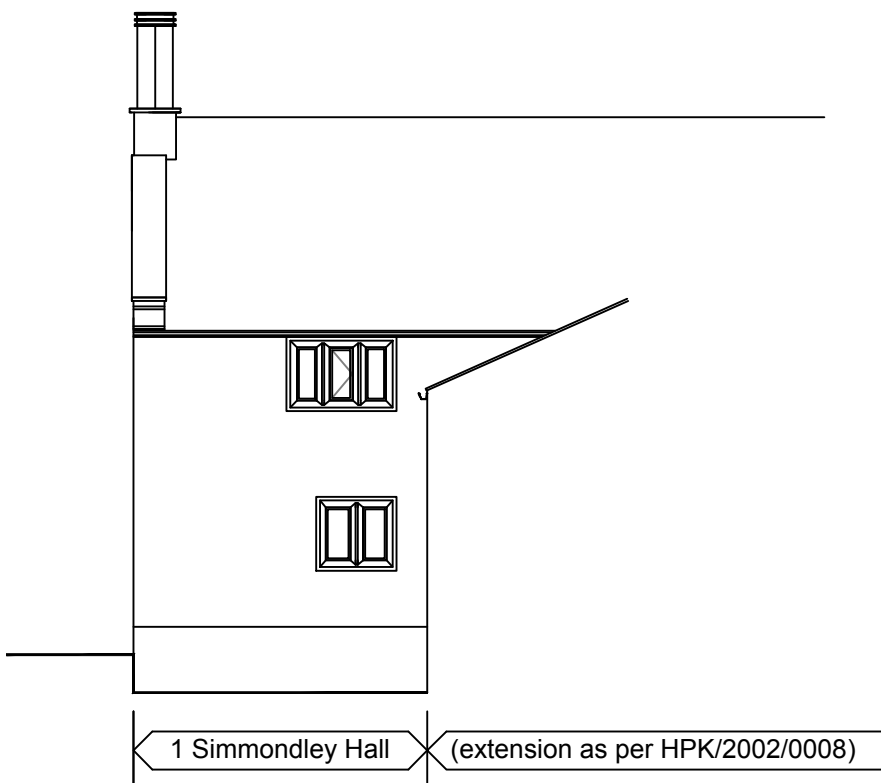

Proposed Rear Elevation

 

Client:

Mr N Sutcliffe
1 Simmondley Hall, Simmondley, Glossop, Derbyshire,
SK13 6LS

Project:

Replacement windows to 1 Simmondley Hall

Title:

Proposed Elevations

Scale: 1:100 @ A3

Drawn: C.K. Date: October 2022

Project no.: 3170 Drawing no.: 3170-002

PLANMART LIMITED
9, GEORGE STREET, GLOSSOP,
DERBYSHIRE SK13 8AY.
TEL: 01457 863153