





SHORT SECTION THROUGH SITE

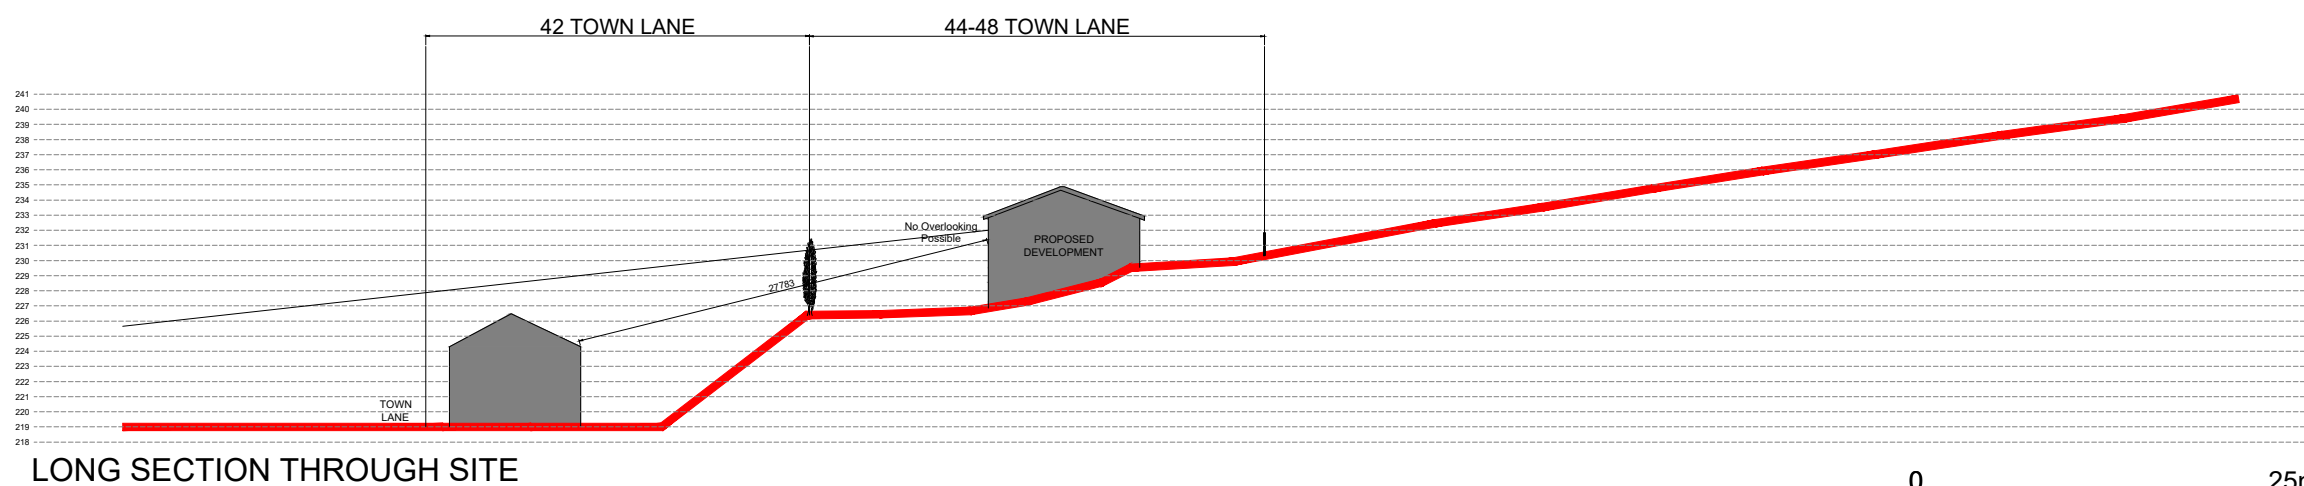

LONG SECTION THROUGH SITE

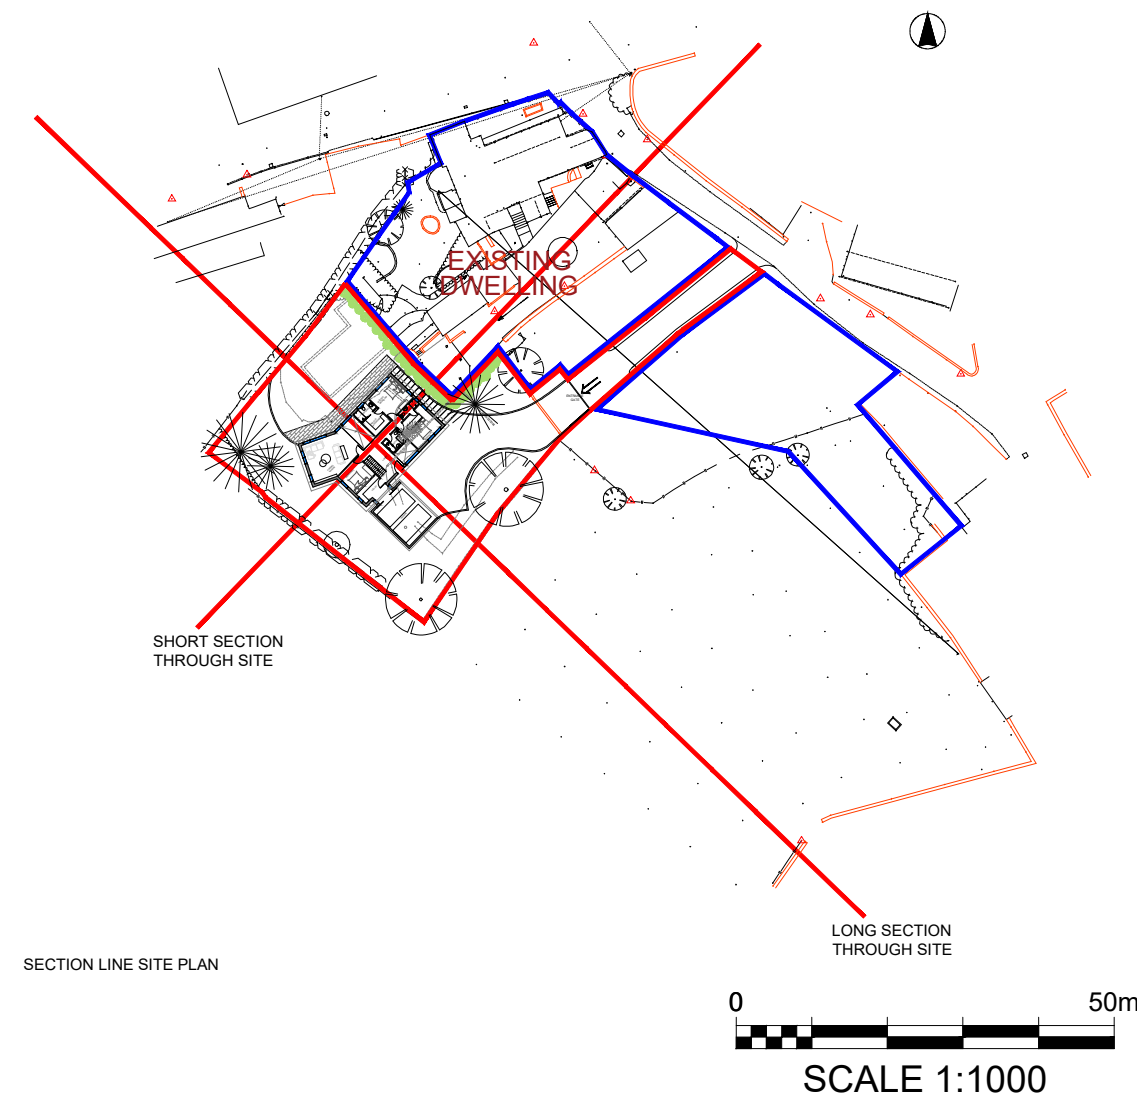

SECTION LINE SITE PLAN



A	First Issue.	HM	18.10.2022
REV	DESCRIPTION	BY	DATE



PROJECT	PROPOSED NEW DWELLING CHAPEL BROW 44/48 TOWN LANE CHARLESWORTH. SK13 5HQ
CLIENT	MR PAUL DUFFY

TITLE	PROPOSED SITE SECTIONS
-------	---------------------------

DRAWN HM	DRG No. 14,647/
DATE 18.10.2022	30
SCALE 1:500 (A3)	AMENDMENT A