




Existing Front Elevation

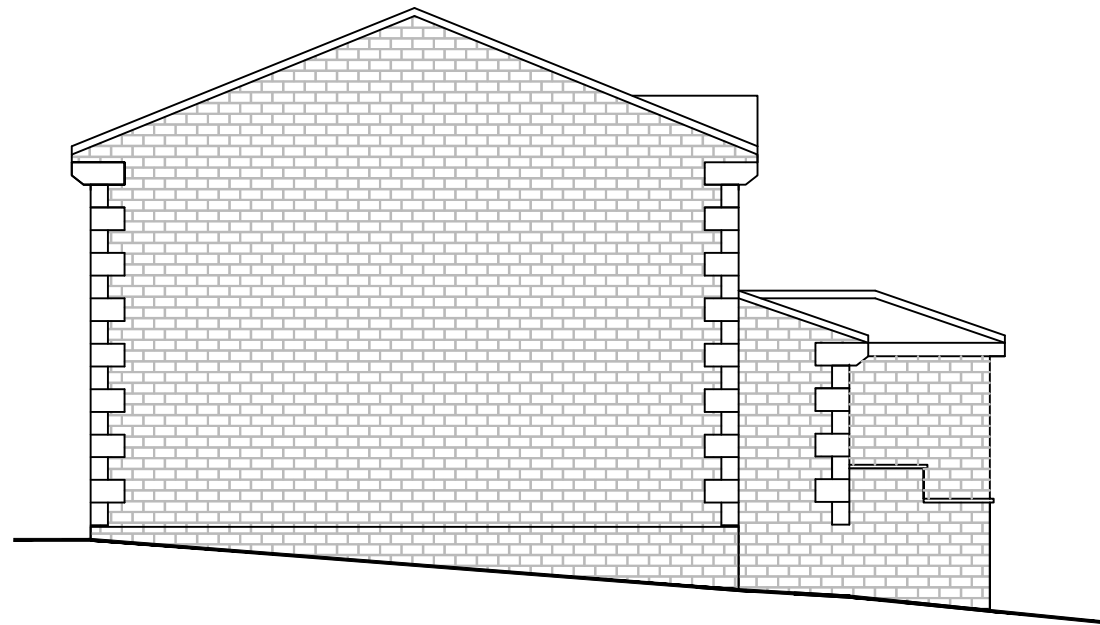


Existing Side Elevation



Existing Side Elevation



Existing Rear Elevation

 

Metric Scale



Client:

Mrs Jenny Scott Smith
28A Hill Drive, Whaley Bridge, Derbyshire,
SK23 7BH

Project:

Proposed single storey rear extension & garage
conversion

Title:

Existing Elevations

Scale: 1:100 @ A3

Drawn:

C.K.

Date:

November 2022

Project no.:

3167

Drawing no.:

3167-002

PLANMART LIMITED
9, GEORGE STREET, GLOSSOP,
DERBYSHIRE SK13 8AY.
TEL: 01457 863153