




Proposed Front Elevation

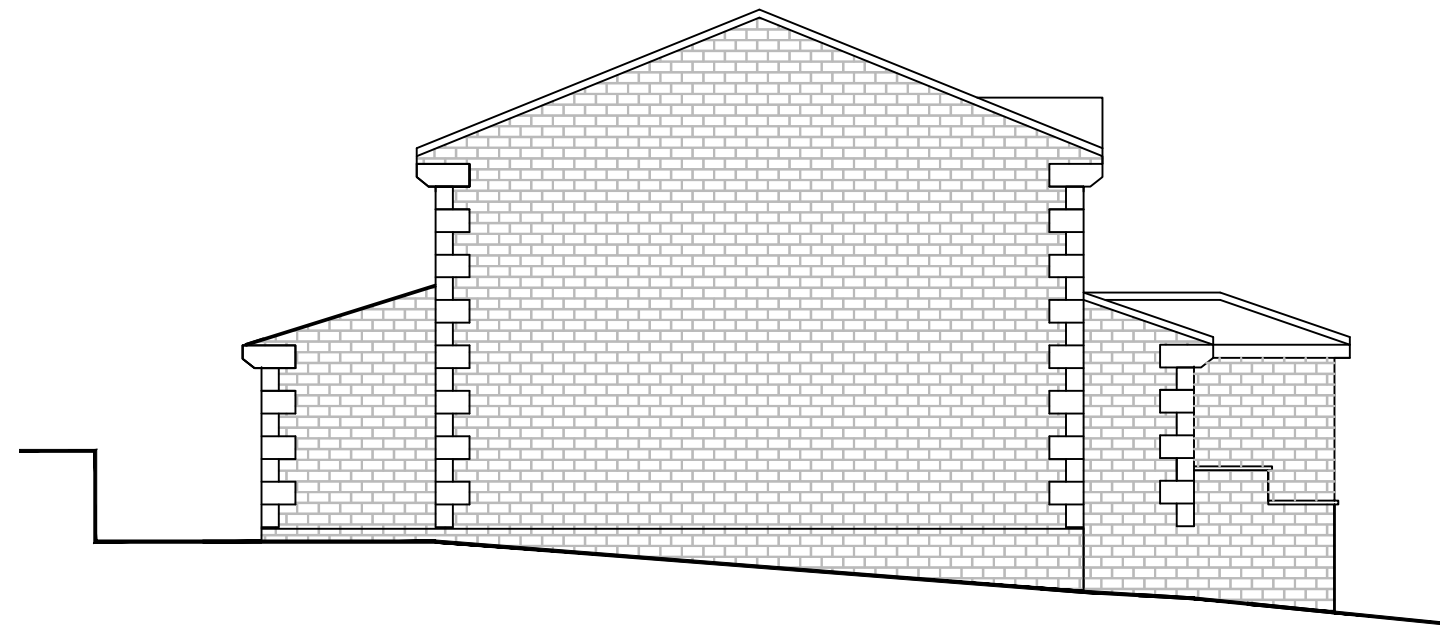


Proposed Side Elevation



Proposed Side Elevation



Proposed Rear Elevation

 

Metric Scale



Client:

Mrs Jenny Scott Smith
28A Hill Drive, Whaley Bridge, Derbyshire,
SK23 7BH

Project:

Proposed single storey rear extension & garage
conversion

Title:

Proposed Elevations

Scale: 1:100 @ A3

Drawn:

C.K.

Date:

November 2022

Project no.:

3167

Drawing no.:

3167-004

PLANMART LIMITED
9, GEORGE STREET, GLOSSOP,
DERBYSHIRE SK13 8AY.
TEL: 01457 863153