


All units to be checked on site prior to construction.
This drawing is the copyright of the author.

LIKELY ELECTRIC

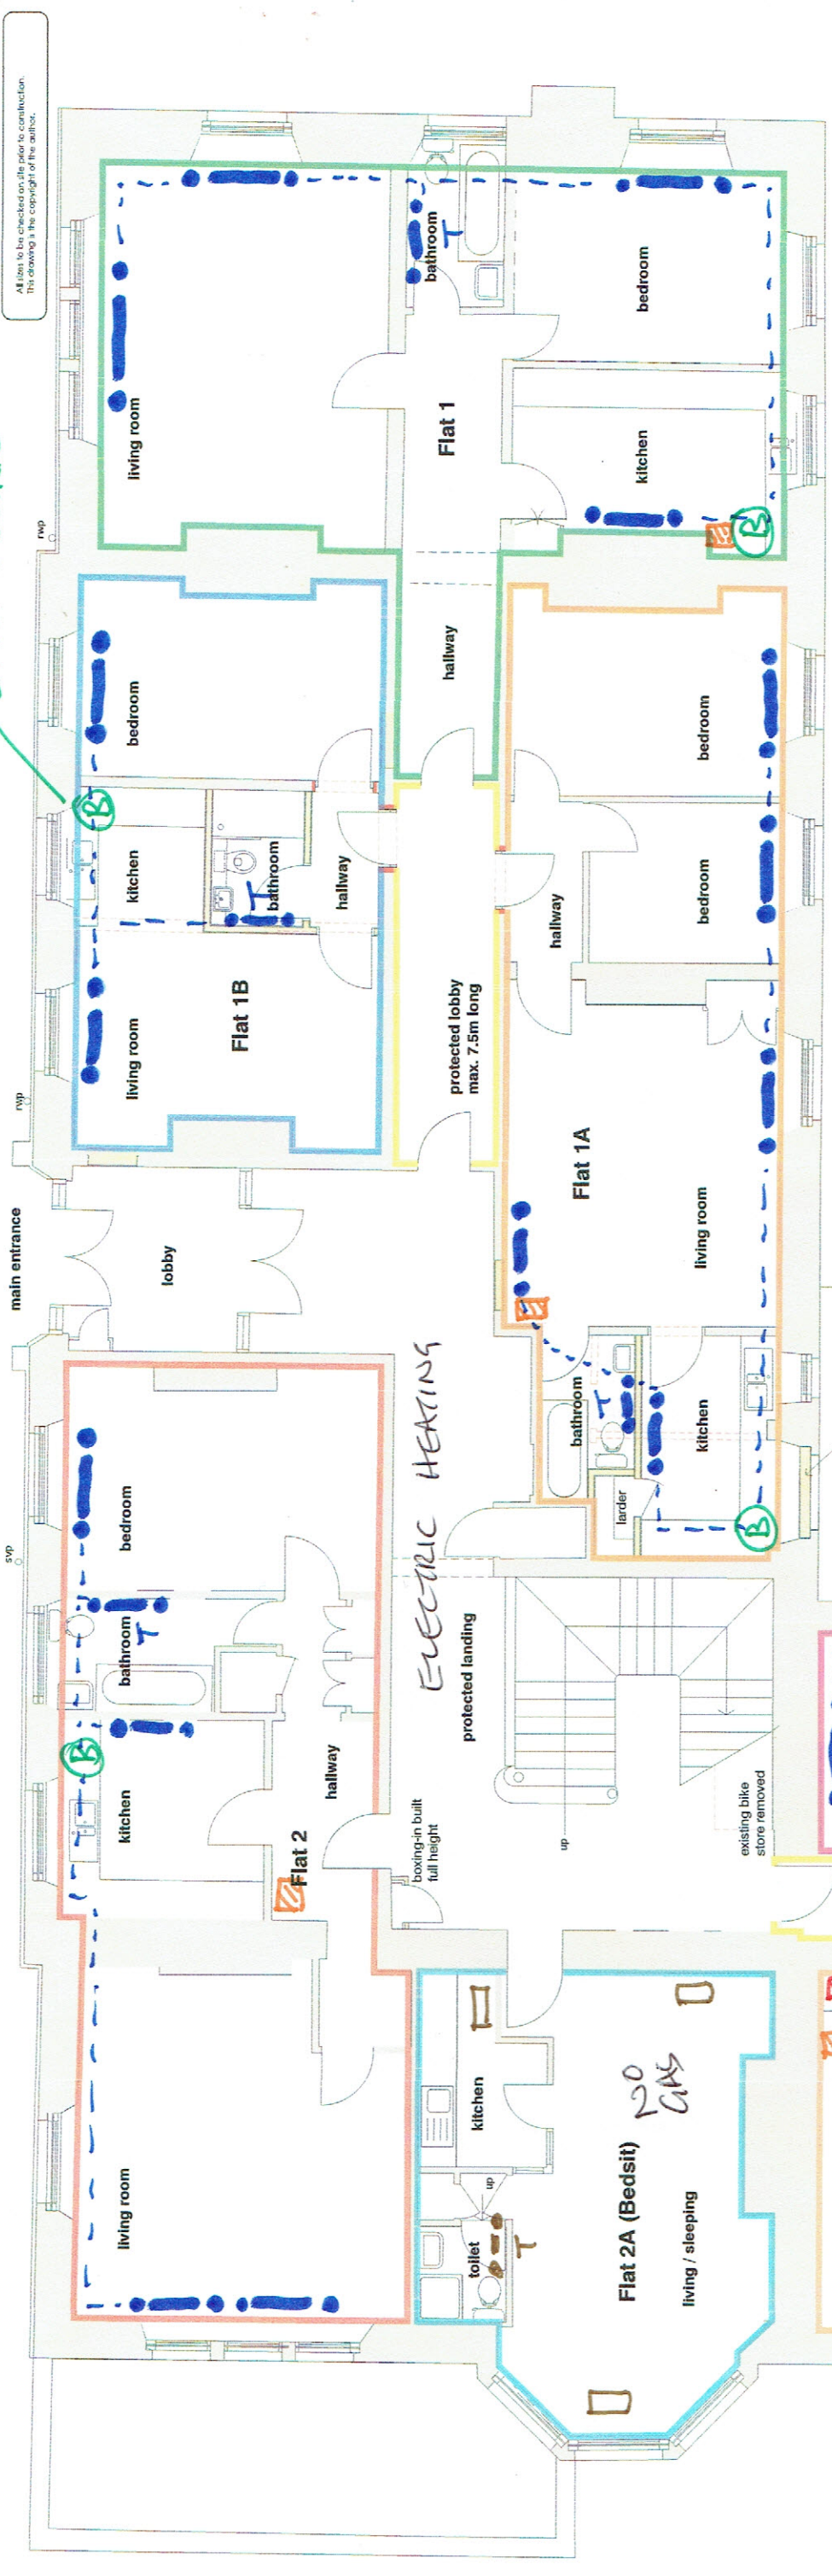

Area Schedule

Flat 1	69.2m ²
Flat 1A	62.5m ²
Flat 1B	41.6m ²
Flat 2	75.6m ²
Flat 2A	35.2m ²
Flat 3	80.0m ²
Flat 3A	62.7m ²
Total	426.8m ²

rev	date	details	drawn	th
A	19.05.21	Planning issue	th	
B	24.05.21	area of external roof terrace indicated	th	
C	06.01.22	area of external roof terrace removed	th	



□ ELECTRIC HEATER LOCATION IN FLATS

▨ EXISTING GAS SUPPLY + METER RETAINED

▨ RE-LOCATED GAS SUPPLY + METER

ⓑ PROPOSED BOILER LOCATION

● RADIATOR (T = HEATED TOWEL RAIL)

--- PIPE RUNS (APPROXIMATE)

GAS, BOILER + RADIATOR POSITIONS

architecture + design
The Firm: 100-105 Street, London, SE1 1AA
0203 331886
mail@jamesmanning.co.uk

client	BCHTS Ltd.
project	Refurbishment of George Mansions St John's Road, Buxton
drawing	Upper Ground Floor Plan as proposed
scale	1:50
date	March 2021
status	planning
job no.	SHD059
drawing no.	101010
revision	1

SERVICES 1