

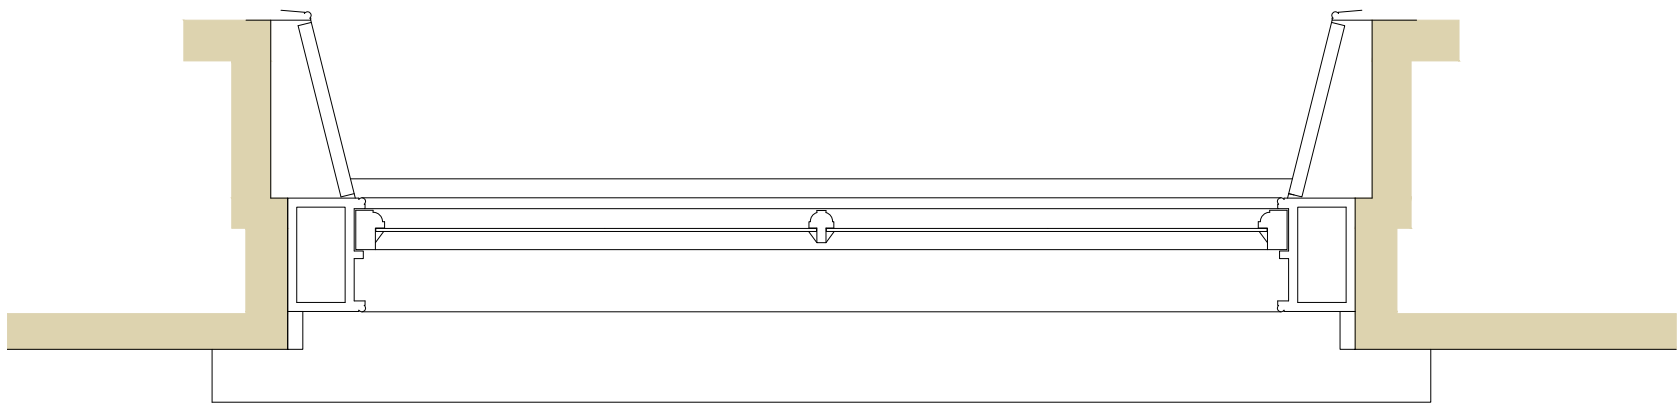


Proposed replacement sash and case windows


1:20 @ A1

 


Plan as existing (timber sash and case window to be removed)
1:10 @ A1

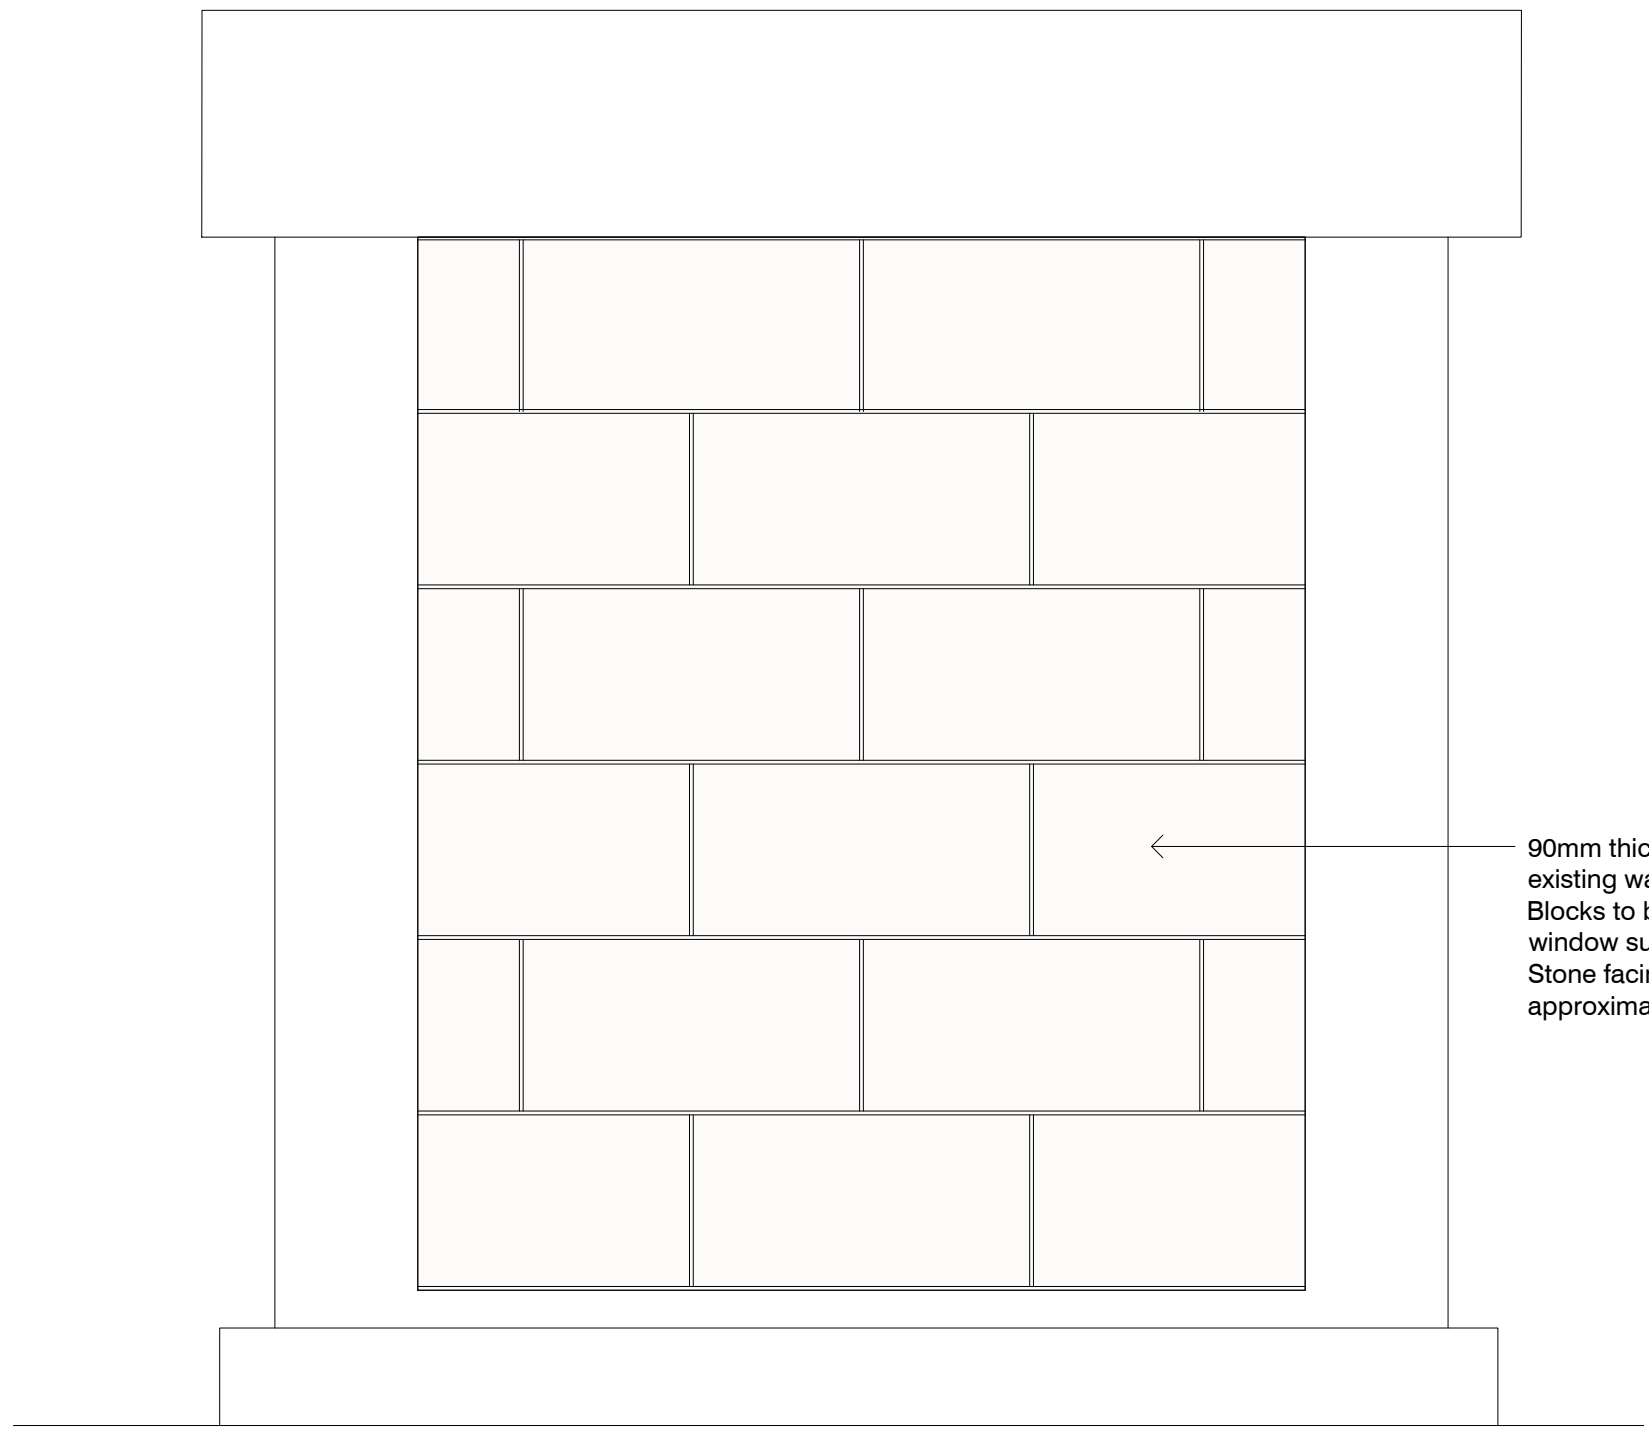

South elevation, upper ground floor blind window
external elevation as proposed
1:10 @ A1

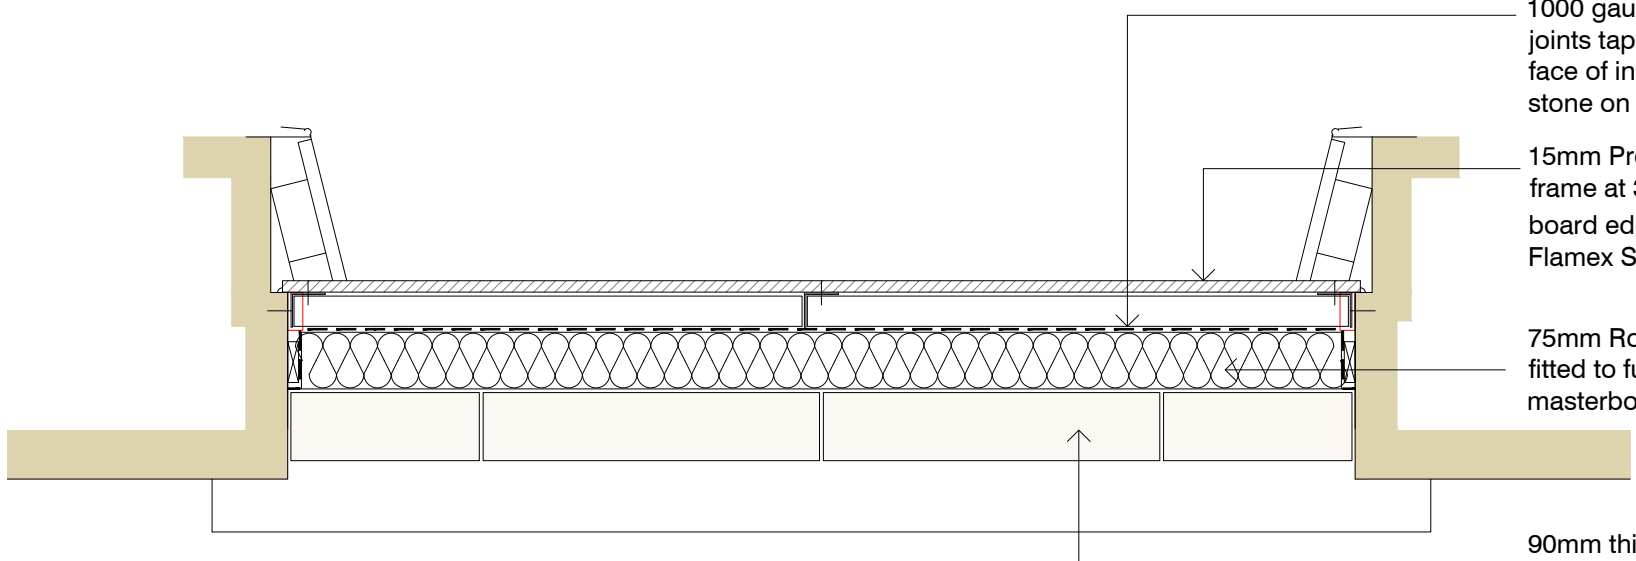


Blind window plan as proposed
1:10 @ A1
refer drawing 059/AL(0)05 for location of blind window

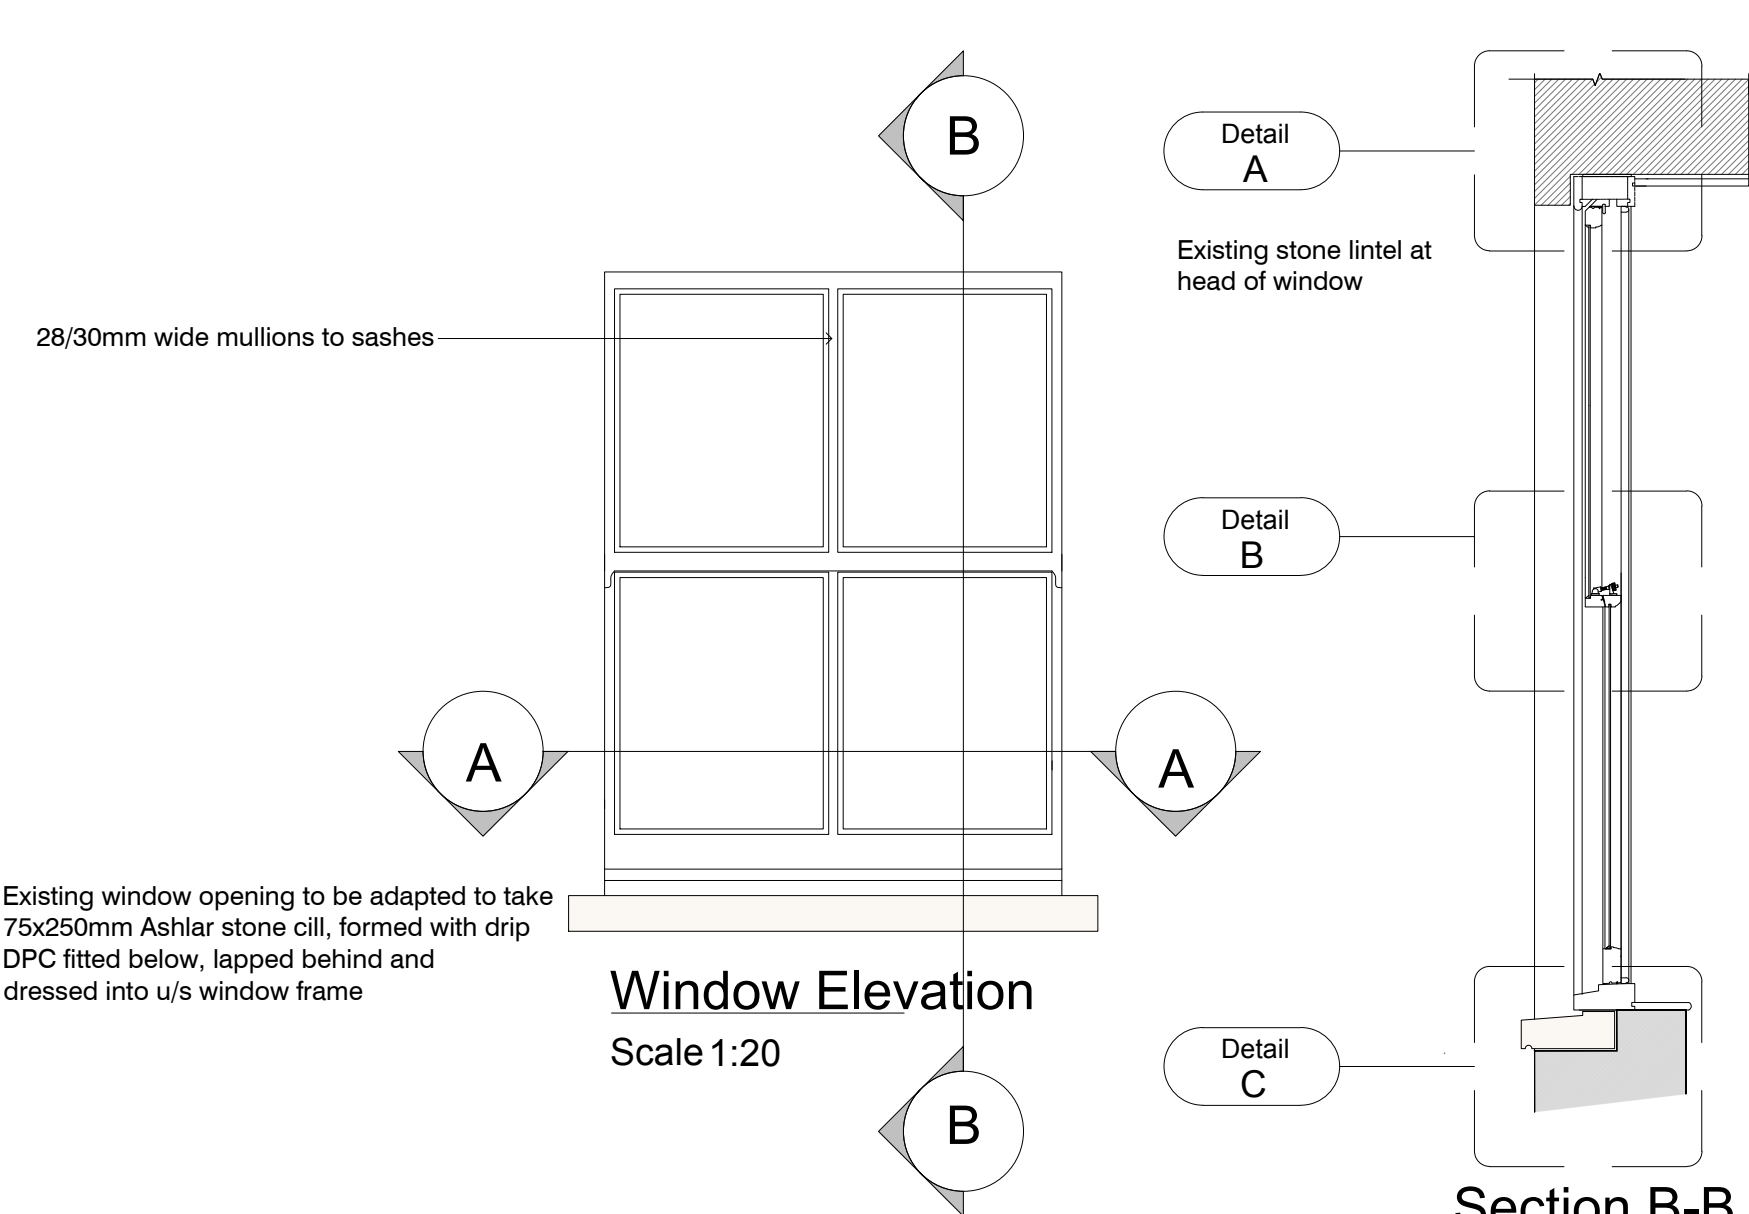


Window Elevation
Scale 1:20


Section B-B
Scale 1:20

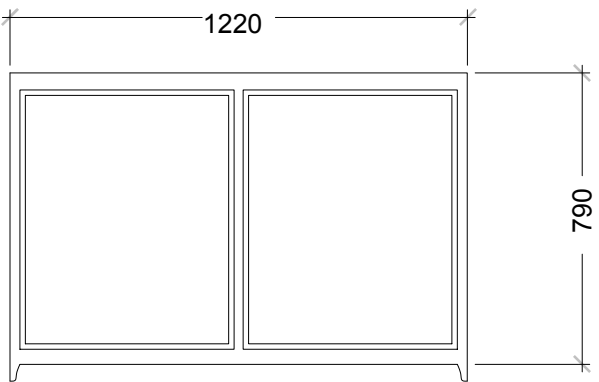


Top Sash Elevation
Scale 1:20

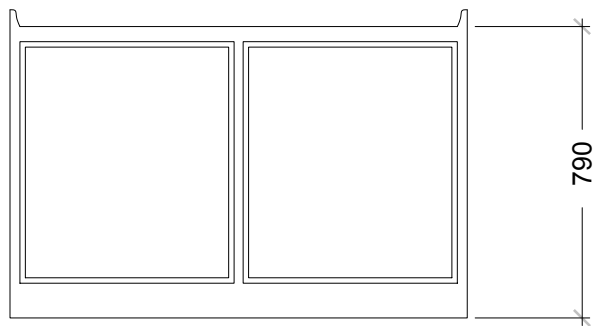


Bottom Sash Elevation
Scale 1:20

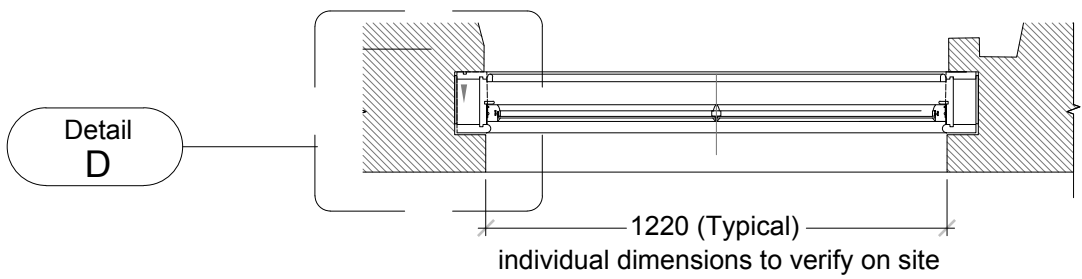


Plan A-A
Scale 1:20

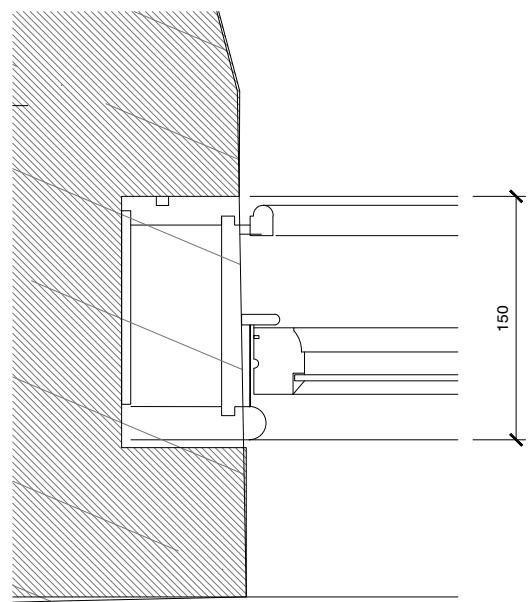


Detail D - Case detail
Scale 1:5

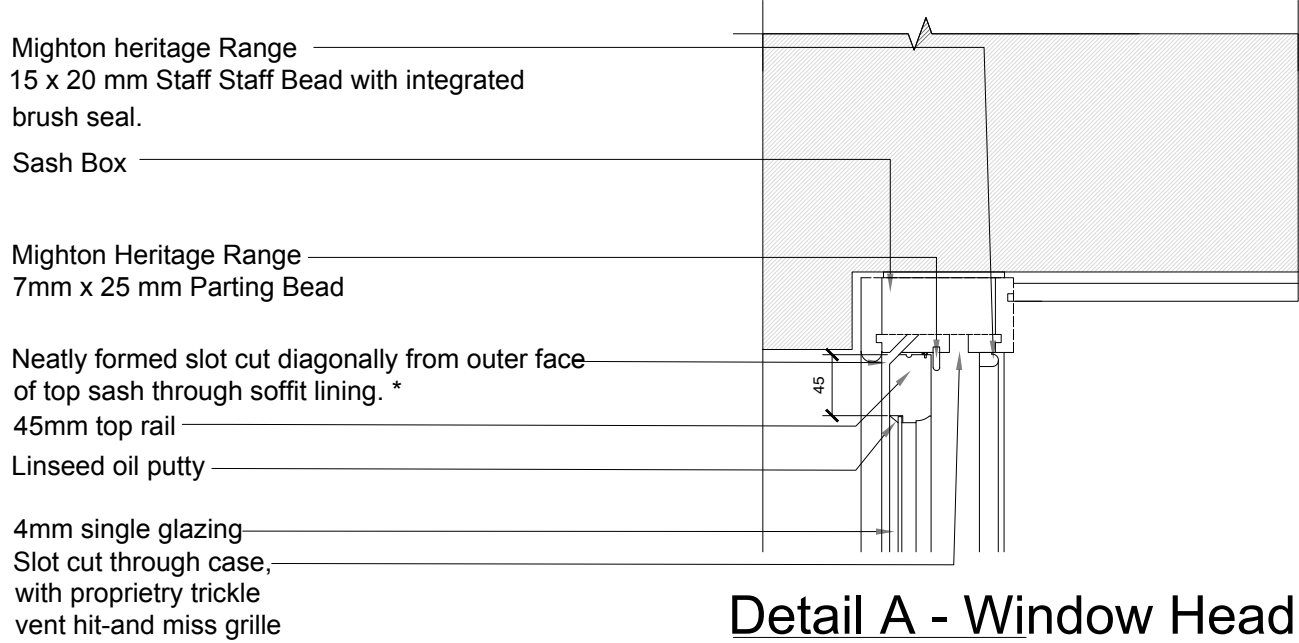

Detail A - Window Head
Scale 1:5

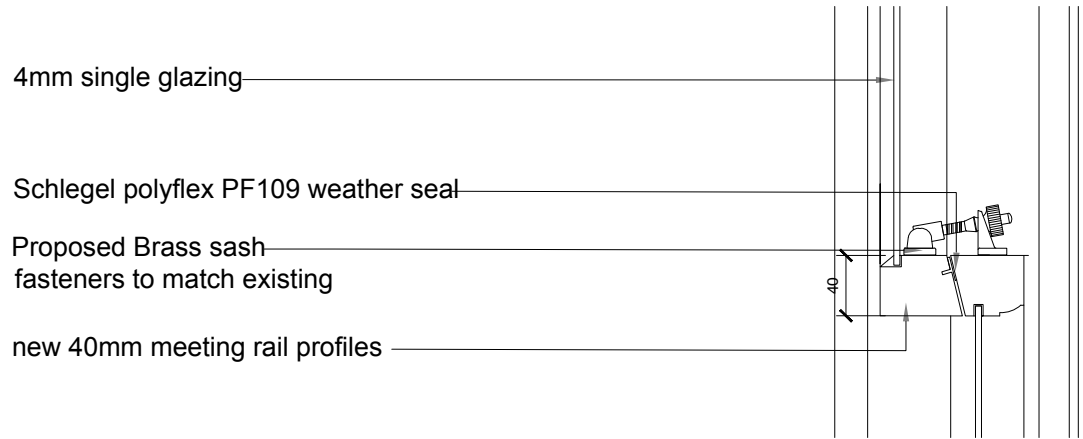

Detail B - Meeting Rail
Scale 1:5

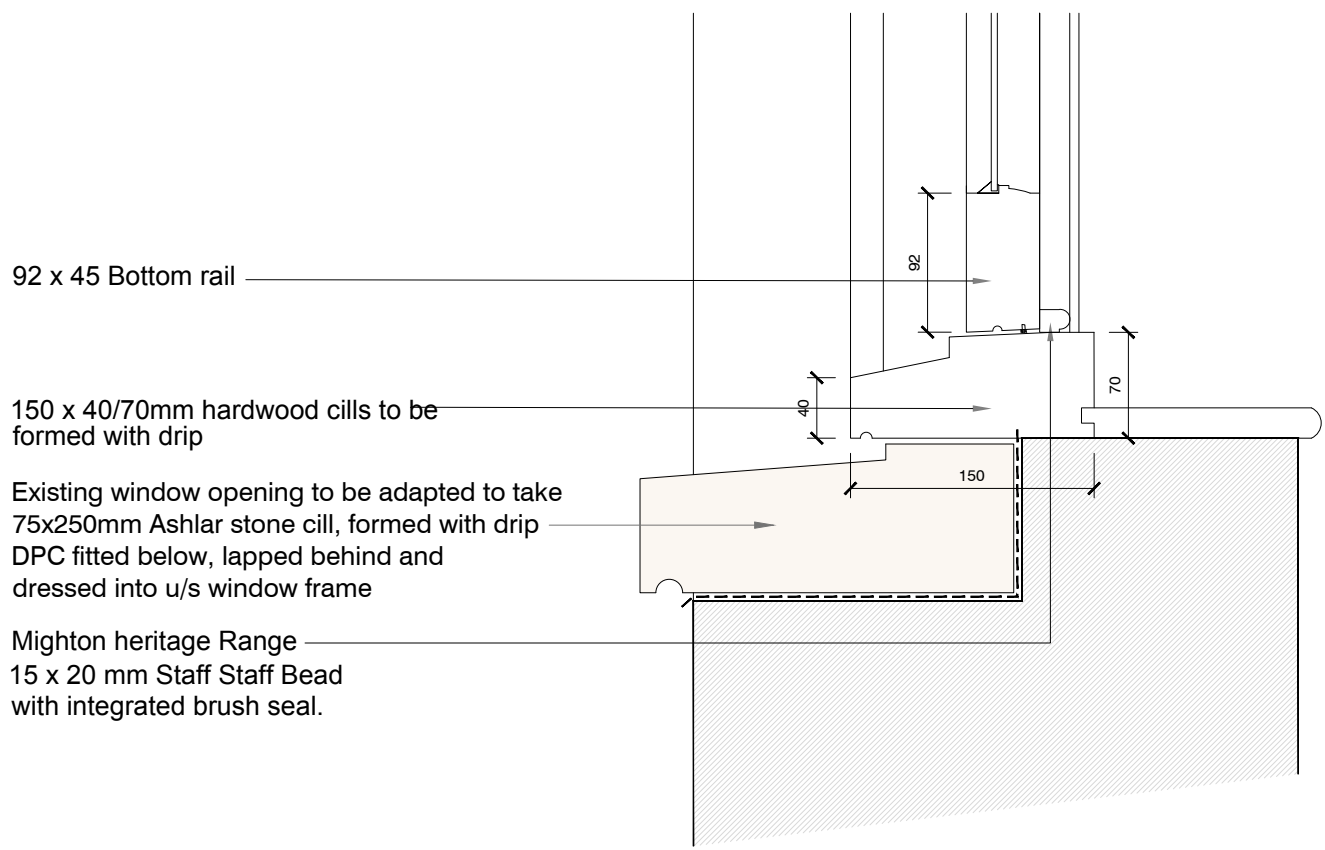

Detail C - Cill Detail
Scale 1:5

The Contractor shall visit the site and satisfy oneself all the dimensions and detailed information shown are correct and reflect current conditions.

WINDOW REPAIR
Where repairs to existing are proposed, inserts to be made from slow grown Douglas Fir to match existing, in type, grain and density.

WINDOW REPLACEMENT
Where new sash windows are proposed, to be formed in Iroko hardwood.

NB
All replacement windows to match existing in that location in dimension and profile.

Case construction indicative only in all instances

rev.	date	details	drawn
A	03.02.22	Frame dimensions updated	sh

client BCHTS Ltd.

project Refurbishment of George Mansions
St John's Road, Buxton

drawing Replacement windows and blind window details original size A1

scale 1:20, 1:10, 1:5 drawn sh

date January 2022 checked

status planning passed

job no.	drawing no.	revision
SHD059	AA(2)01	A



scott hammond design
architecture + design
The Hive, 1069 Argyle Street, Glasgow G3 8LZ
07938 531868
mail@hammondsgn.co.uk