


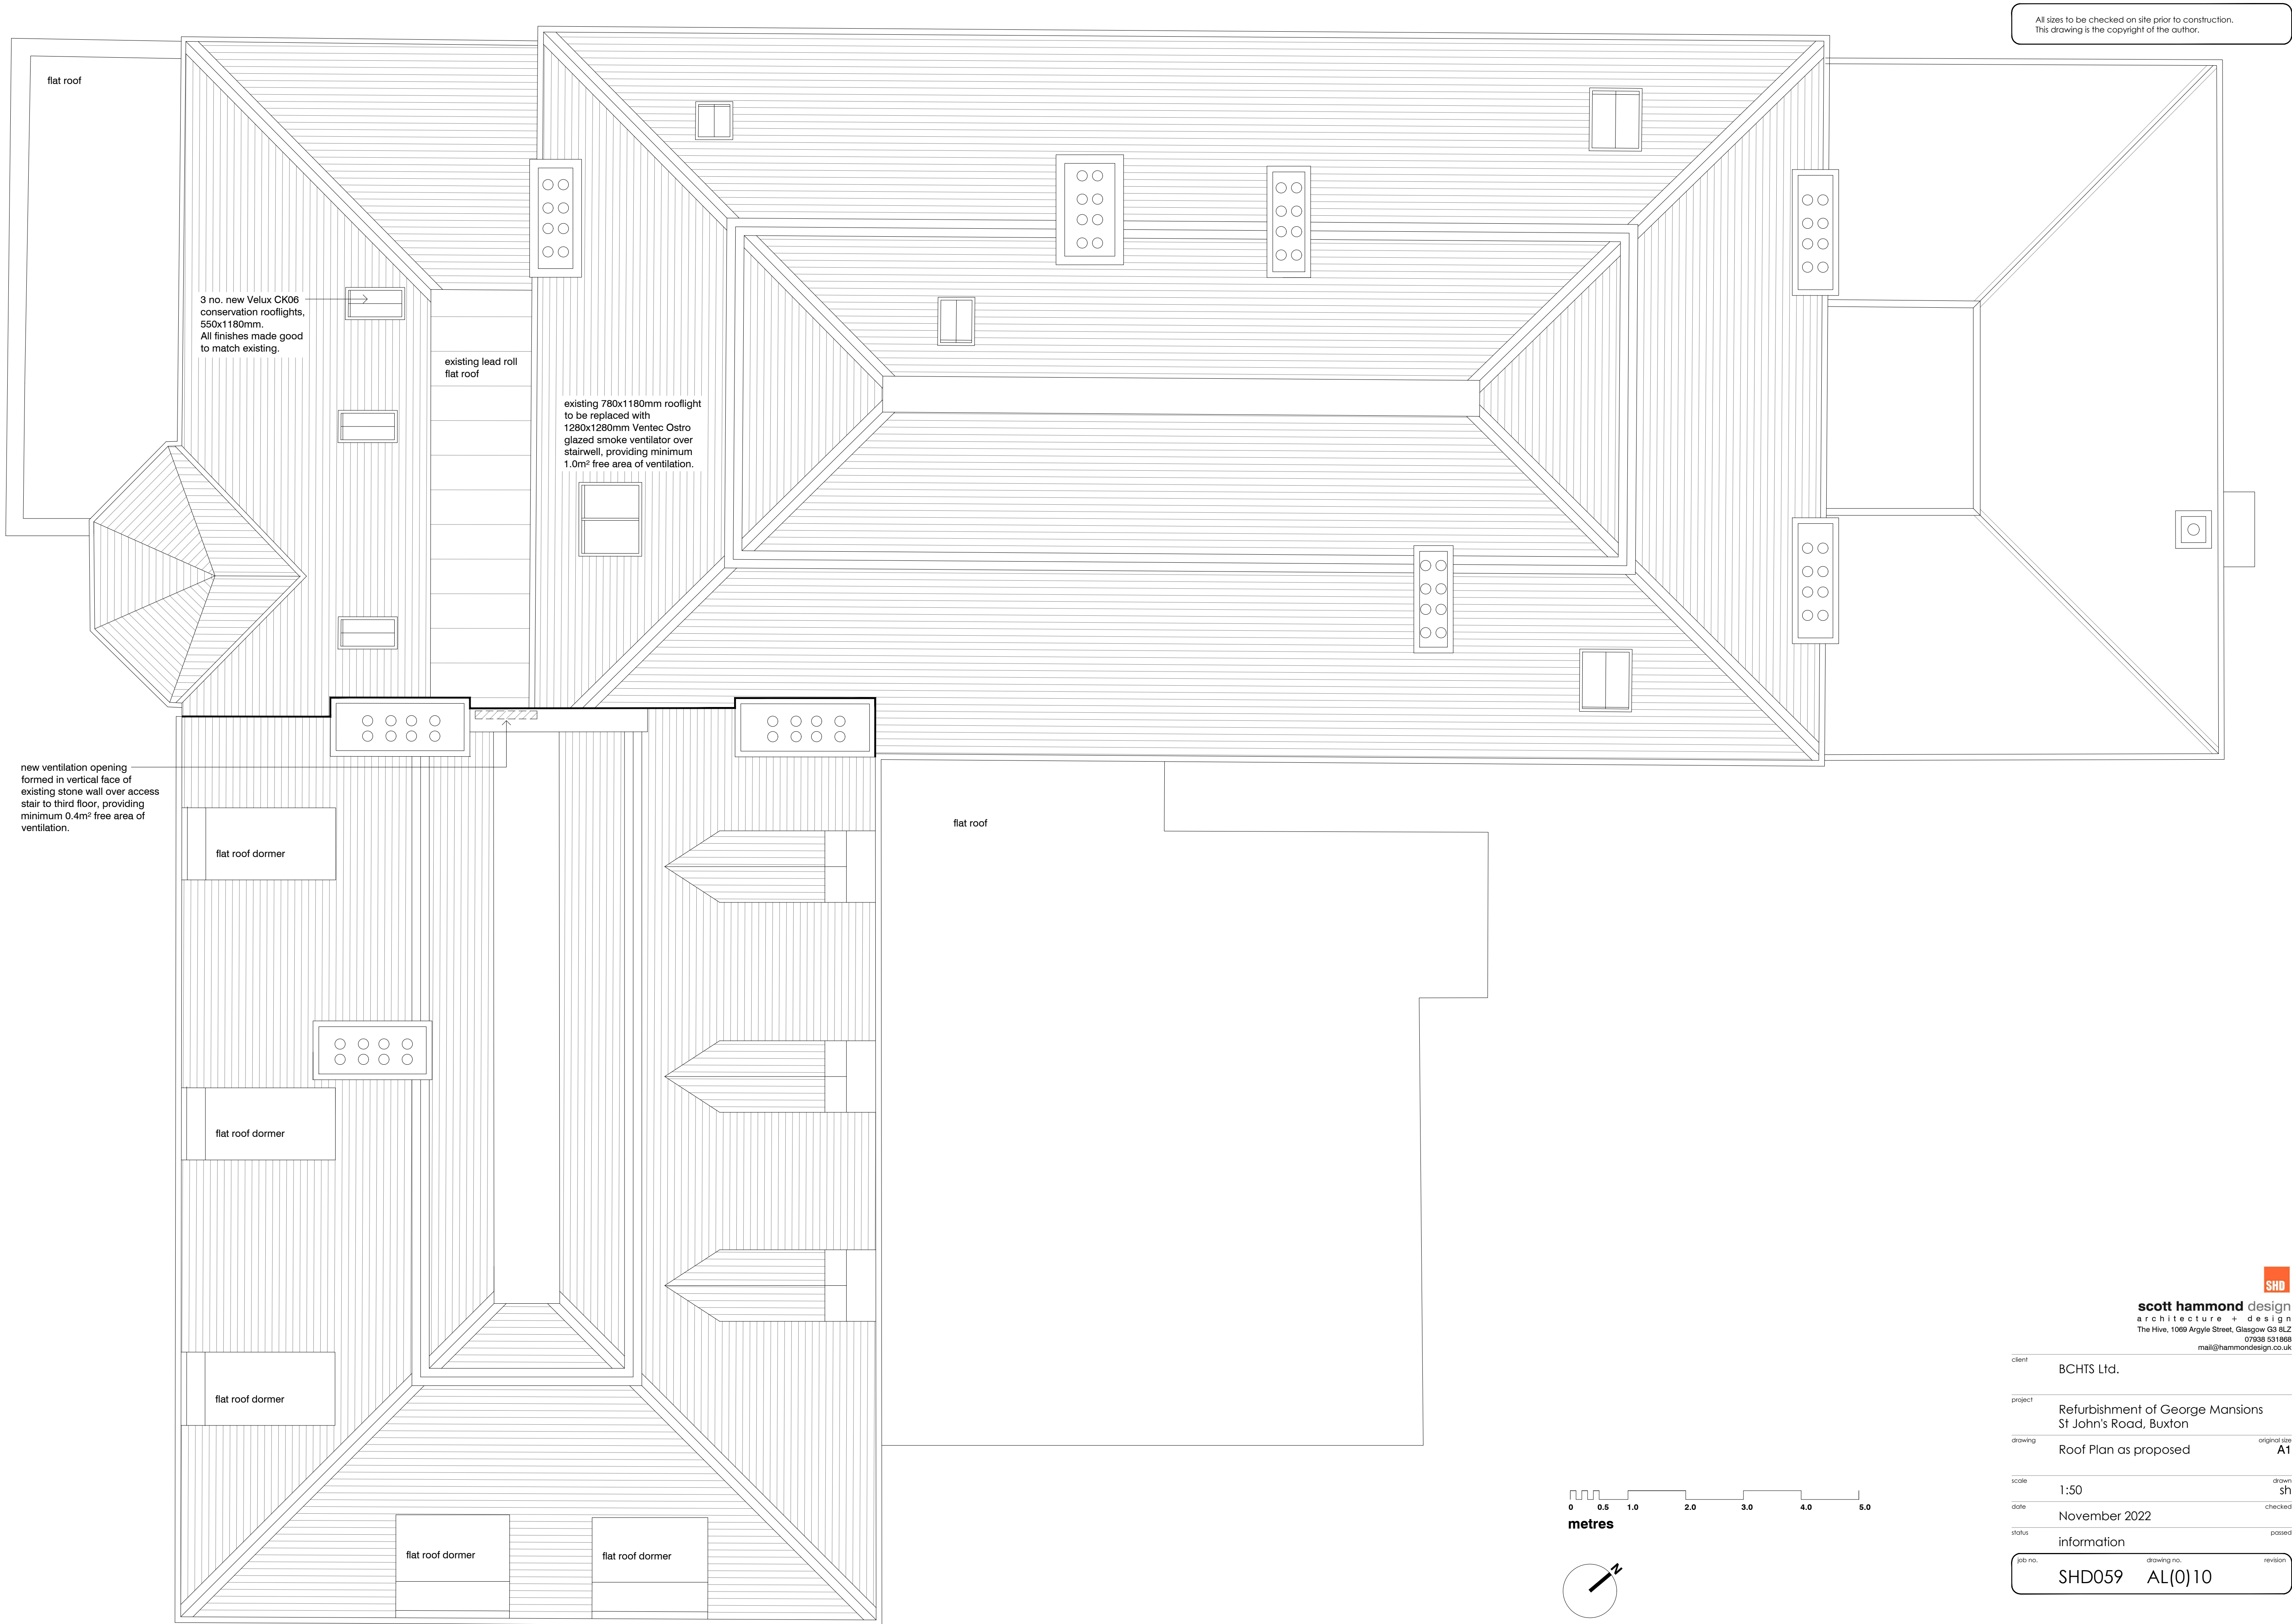

All sizes to be checked on site prior to construction.
This drawing is the copyright of the author.

client	BCHTS Ltd.		
project	Refurbishment of George Mansions St John's Road, Buxton		
drawing	Roof Plan as proposed	original size	A1
scale	1:50	drawn	sh
date	November 2022	checked	
status	information	passed	
job no.	SHD059	drawing no.	AL(0)10