



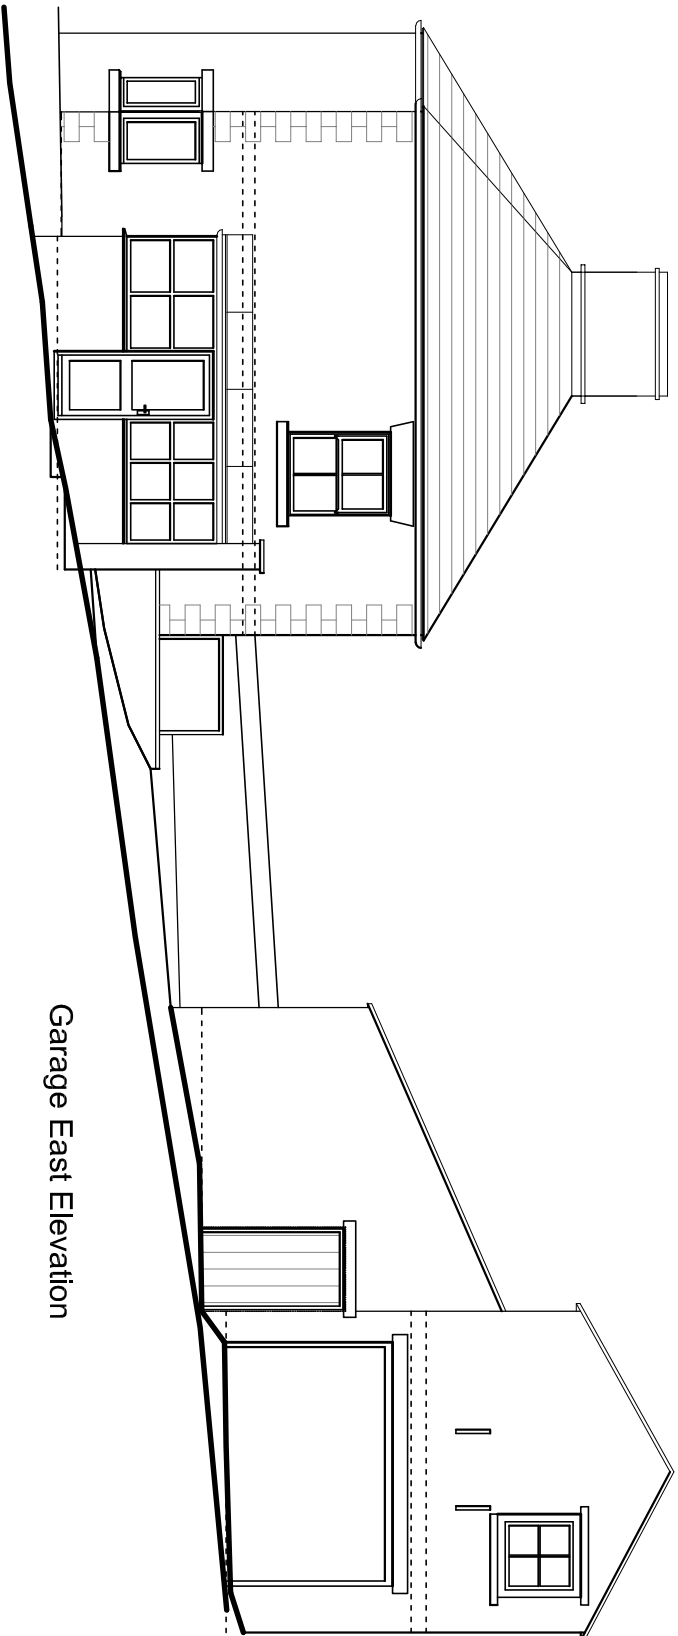


Main House East Elevation


Garage East Elevation

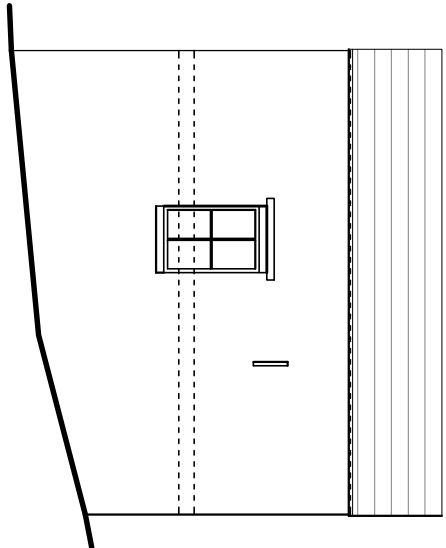

North Garage Elevation

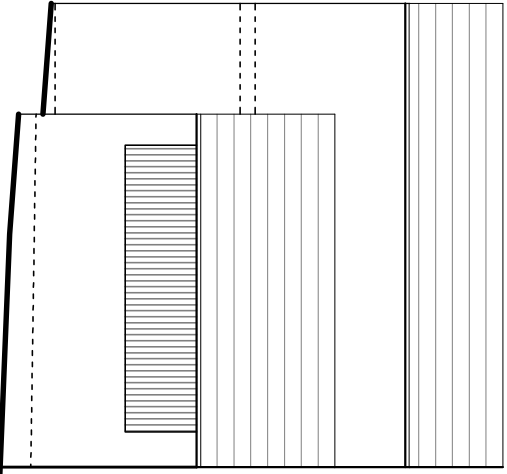


South Garage Elevation

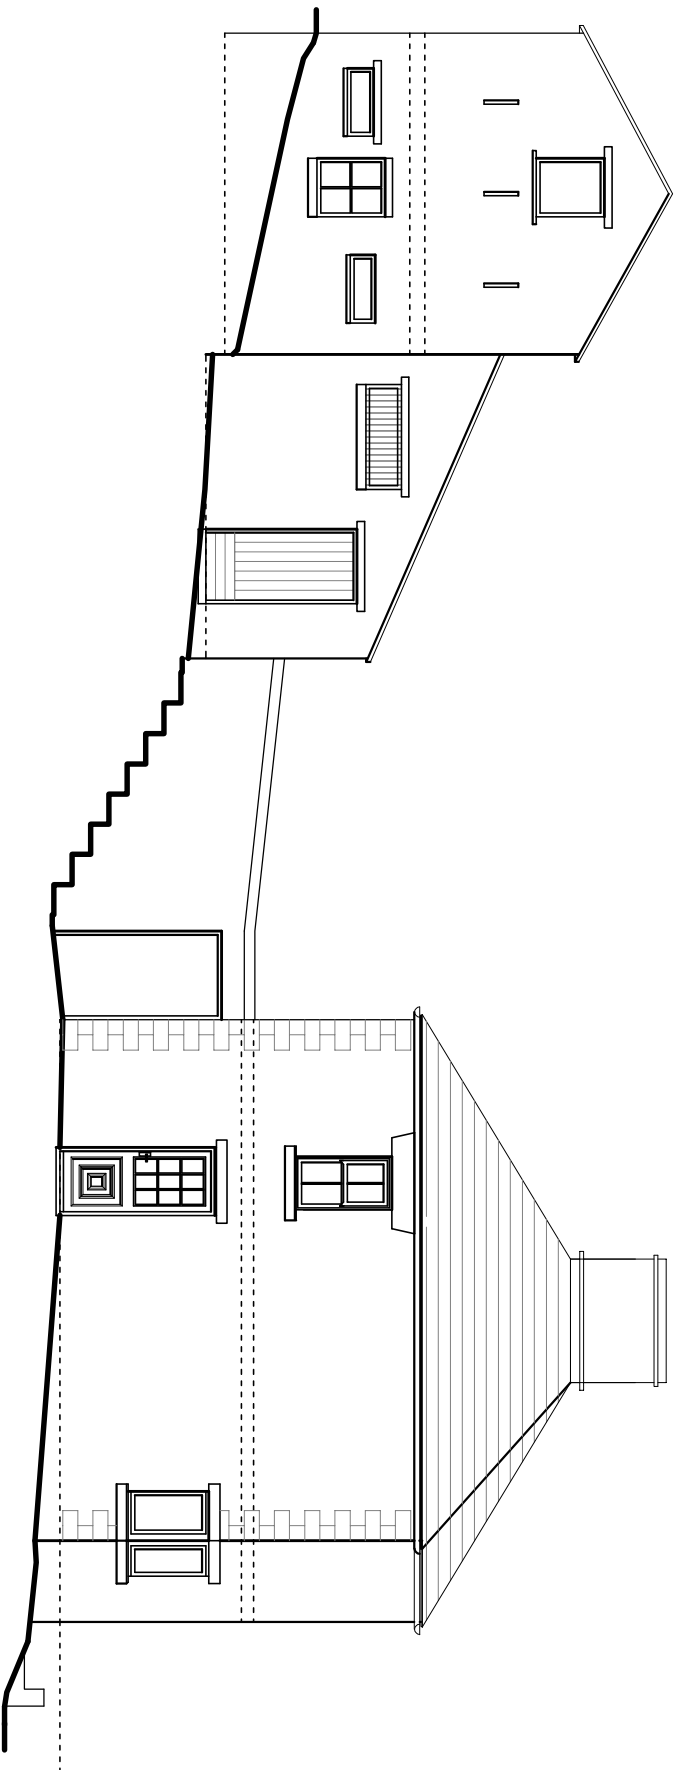

Garage West Elevation

Main House West Elevation

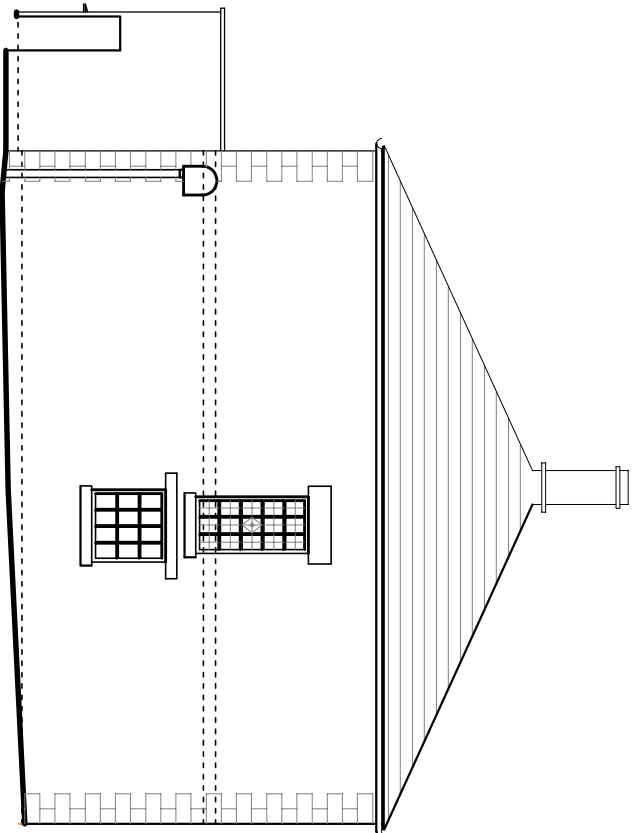

Main House North Elevation

SCALE 1:100



CLIENTS/CONTRACTORS ARE ADVISED TO CLARIFY
DIMENSIONS PRIOR TO SETTING OUT AND NOT TO
SCALE OFF THE DRAWING



HIGH PEAK ARCHITECTS LTD

2nd Floor, Wharf House, Wharf Road, Whaley Bridge, High Peak, Derby's SK23 7AD
Tel: 01663 719717 Web: www.highpeakarch.com Email: hpa@highpeakarch.com

Conversion of outbuilding and link to house

Existing Elevations

Horwich Lodge, Whaley Bridge

1811.PL04

Scale: 1:100@A3

Date: July 2022

Rev: