




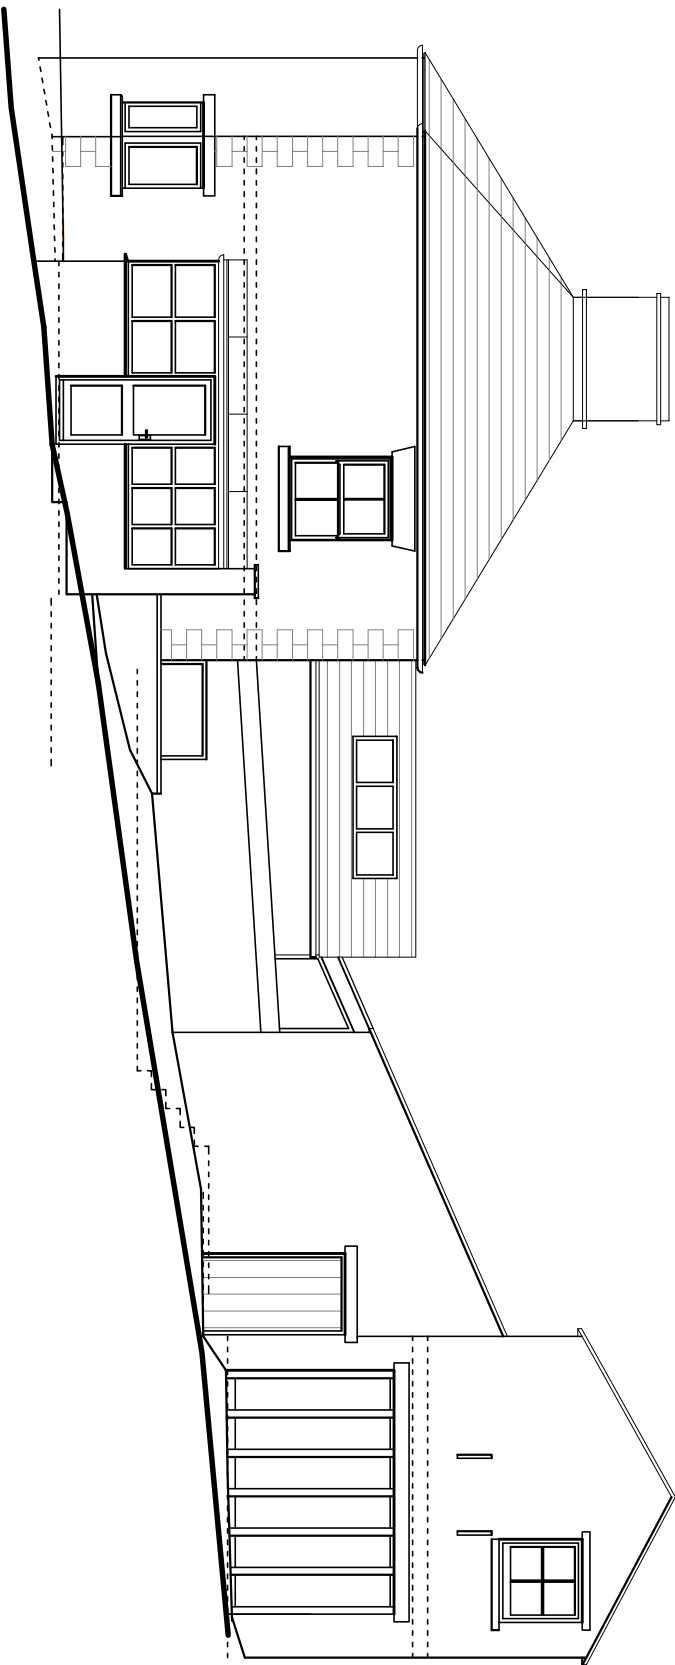


East Elevation

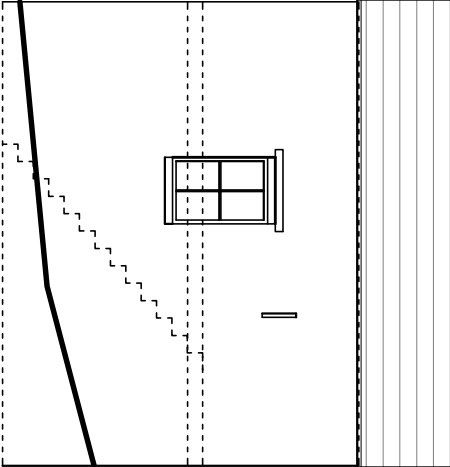


North Elevation

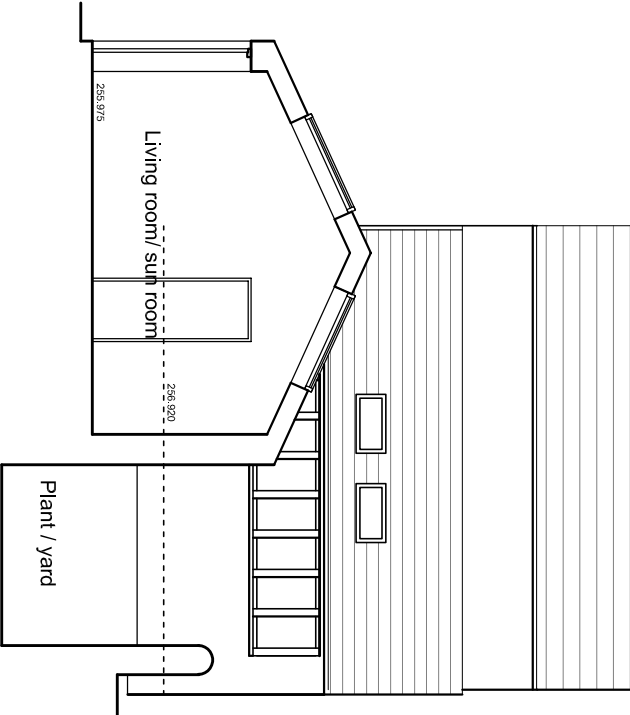

South Elevation section at sun room

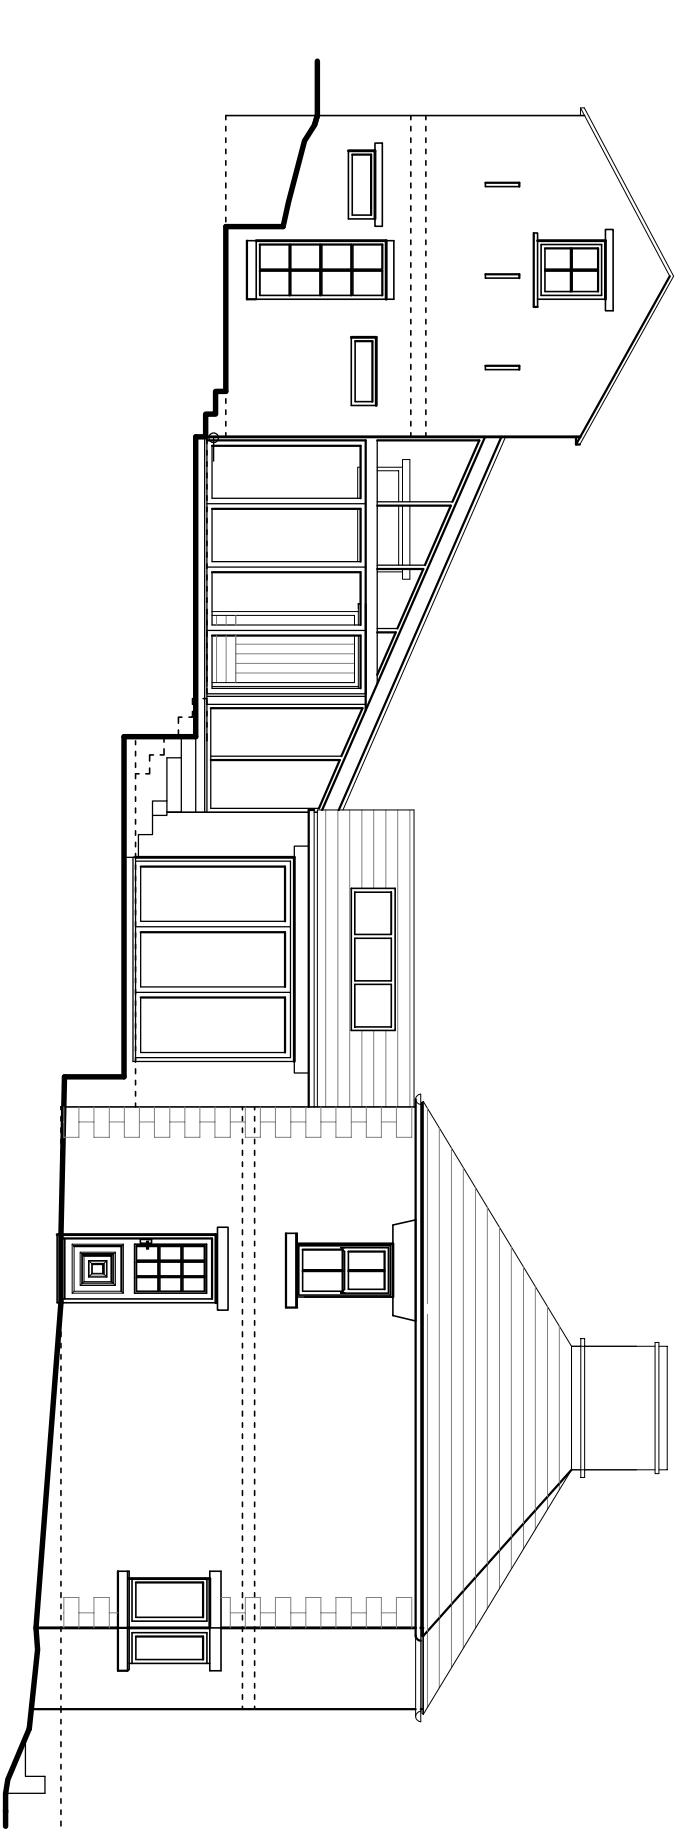

West Elevation

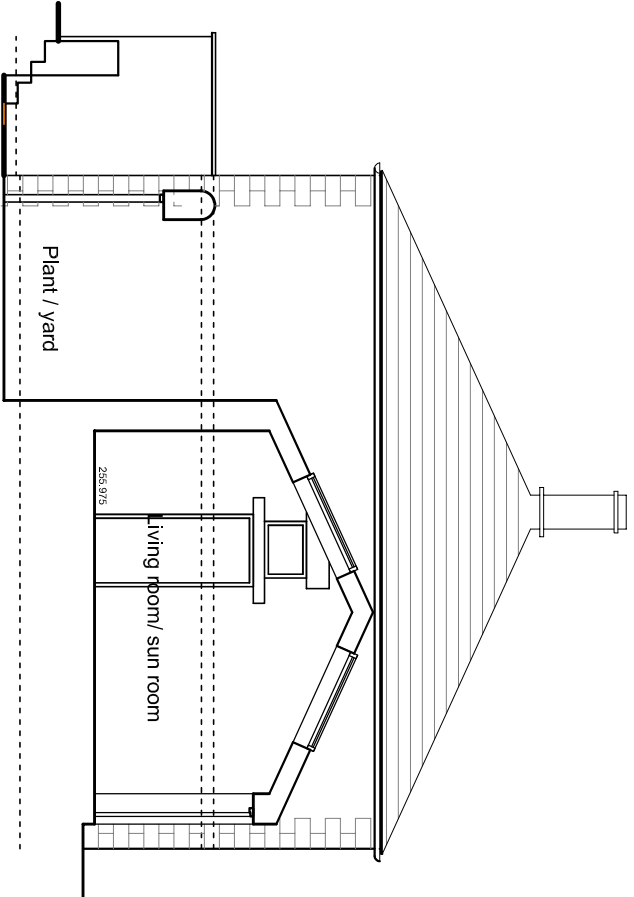

North Elevation section at sun room

SCALE 1:100



CLIENTS/CONTRACTORS ARE ADVISED TO CLARIFY
DIMENSIONS PRIOR TO SETTING OUT AND NOT TO
SCALE OFF THE DRAWING



HIGH PEAK ARCHITECTS LTD

2nd Floor, Wharf House, Wharf Road, Whaley Bridge, High Peak, Derby's SK23 7AD
Tel: 01663 719717 Web: www.highpeakarch.com Email: hpa@highpeakarch.com

Conversion of outbuilding and link to house **Proposed Elevations**

Horwich Lodge, Whaley Bridge

1811.PL06

Scale: 1:100@A3

Date: September 2022

Rev: