


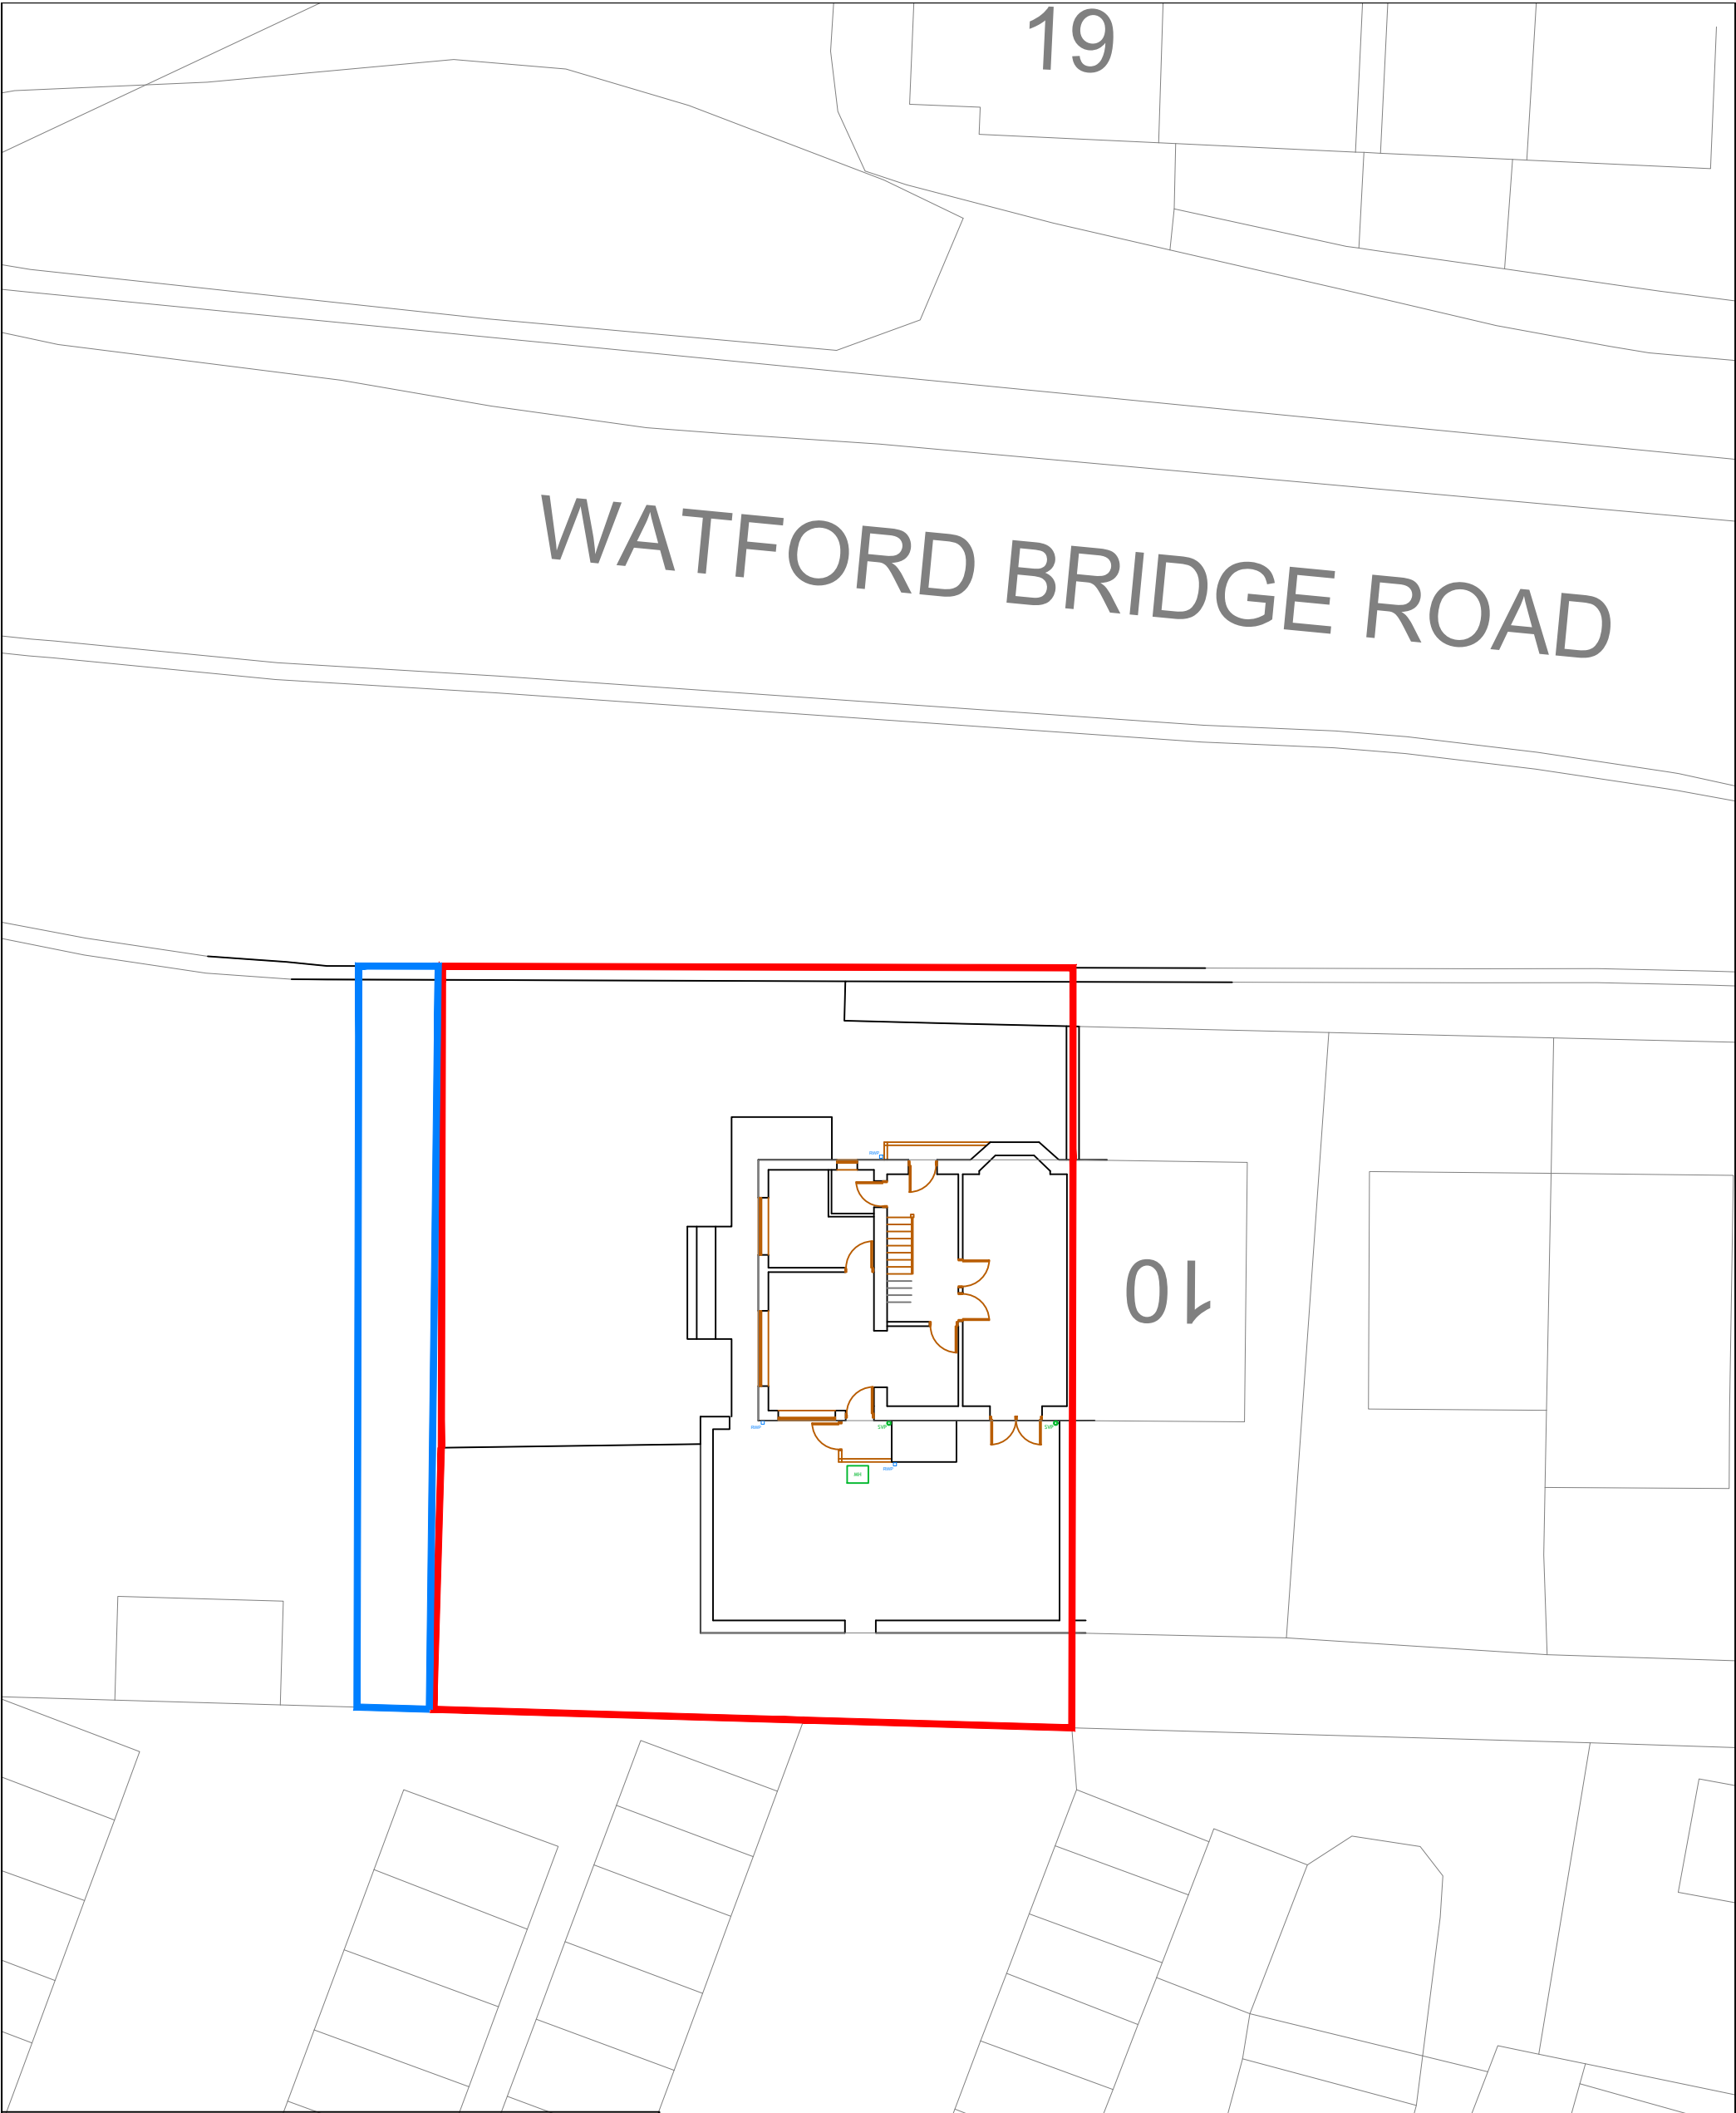

**EDIFICE** Building Consultants Limited  
email: [nick@edificebc.co.uk](mailto:nick@edificebc.co.uk) mobile: 07917125231  
Architecture Project Management Consultancy  
All levels and dimensions must be checked on site by contractor prior to commencement of works. Any variations must be reported to Edifice BC Ltd.  
All information hereon in is the copyright of Edifice BC Ltd. Copying in full or in part is forbidden without the written permission from Edifice BC Ltd.

|                                                                                         |                                                     |                                    |                   |            |     |
|-----------------------------------------------------------------------------------------|-----------------------------------------------------|------------------------------------|-------------------|------------|-----|
| PROJECT<br>Proposed Development at:<br>12 Watford Bridge Road<br>New Mills<br>High Peak | DRAWING TITLE<br>Proposed Site Plan<br><br>Planning | CLIENT<br>Mr Kinnar and Ms Simpson | DATE<br>Oct '22   | DRAWING No | REV |
|                                                                                         |                                                     |                                    | DRAWN BY<br>NH    | 813-1.03   | A   |
|                                                                                         |                                                     |                                    | SCALE<br>1:200@A3 |            |     |