


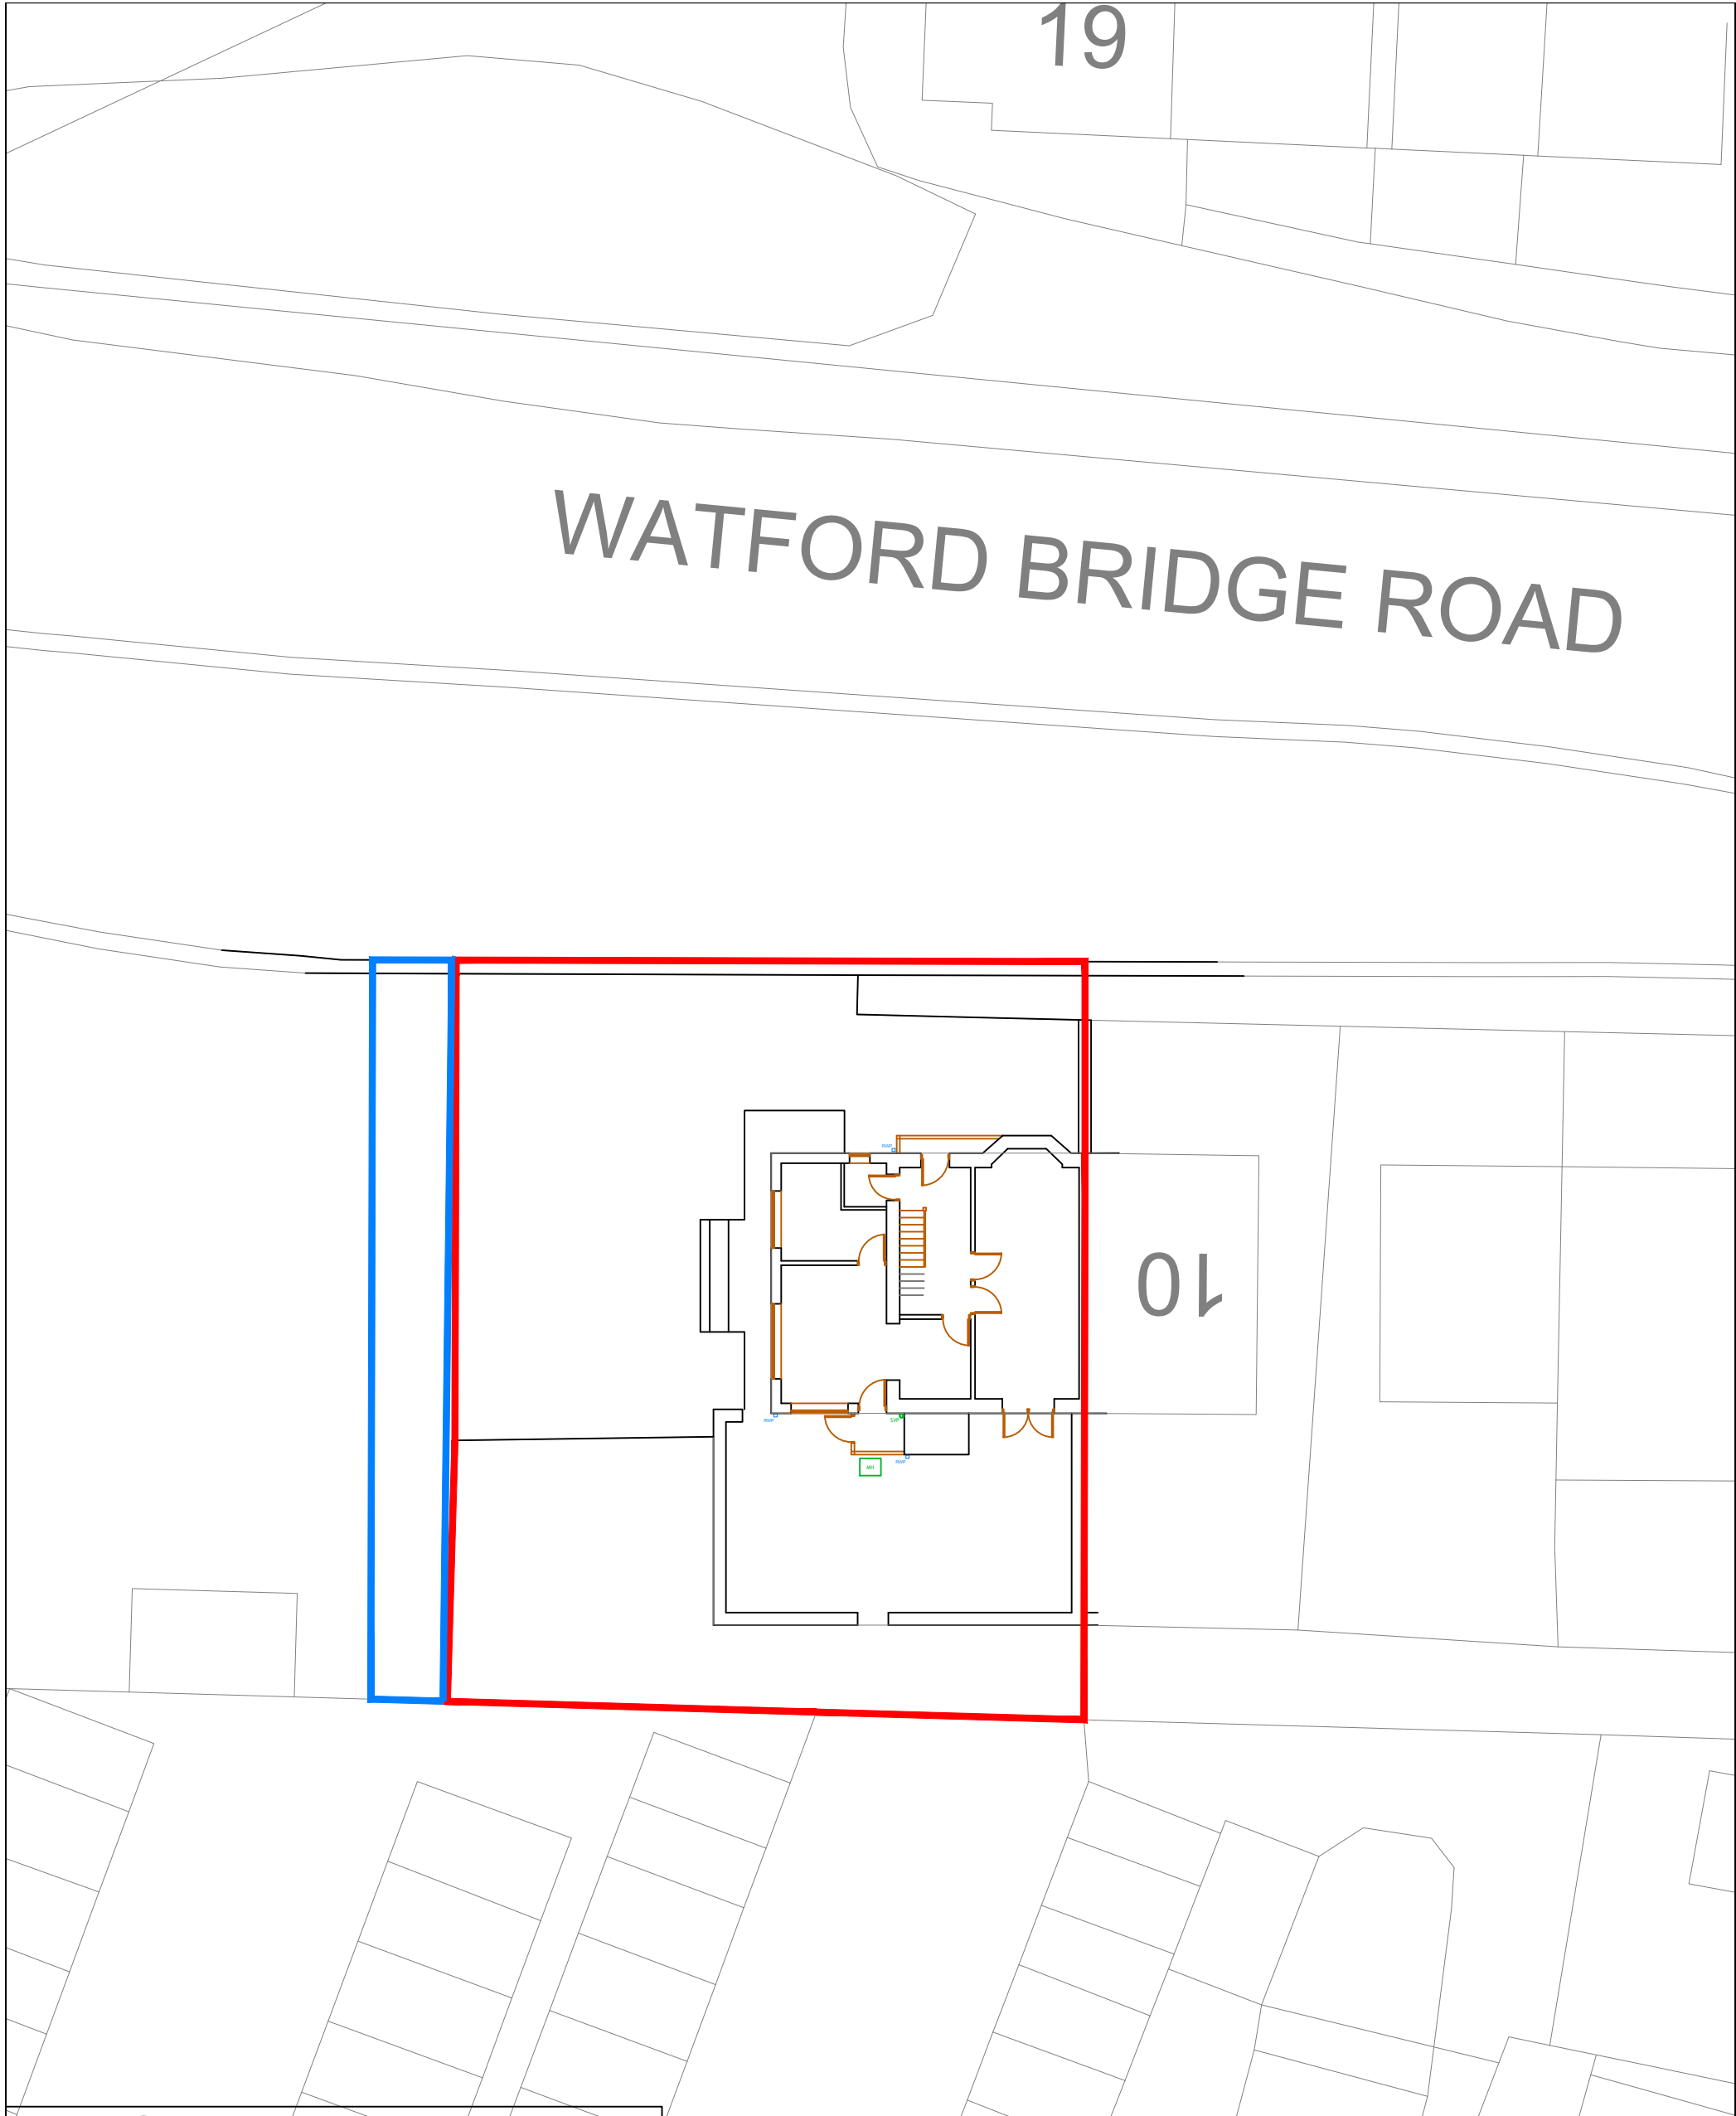

EDIFICE Building Consultants Limited
email: nick@edificebc.co.uk mobile: 07917125231
Architecture Project Management Consultancy
All levels and dimensions must be checked on site by contractor prior to commencement of works. Any variations must be reported to Edifice BC Ltd.
All information hereon in is the copyright of Edifice BC Ltd. Copying in full or in part is forbidden without the written permission from Edifice BC Ltd.

PROJECT Proposed Development at: 12 Watford Bridge Road New Mills High Peak	DRAWING TITLE Existing Site Plan	CLIENT Mr Kinnar and Ms Simpson	DATE Oct '22	DRAWING No	REV
			DRAWN BY NH	813-1.02	
			SCALE 1:200@A3		