

Legend

Level Difference

> up
240mm

Sloping Ceiling Direction

→
SC

Ceiling Height

2777

Cill and Head Heights

C	772
H	1428

Rainwater Pipe Position

□ RWP

Soil and Vent Pipe Position

OSVP

SVP Position above or below


OSVP

Beam / Soffit

_____ , _____
_____ , _____

Boiler Location

Meter Location

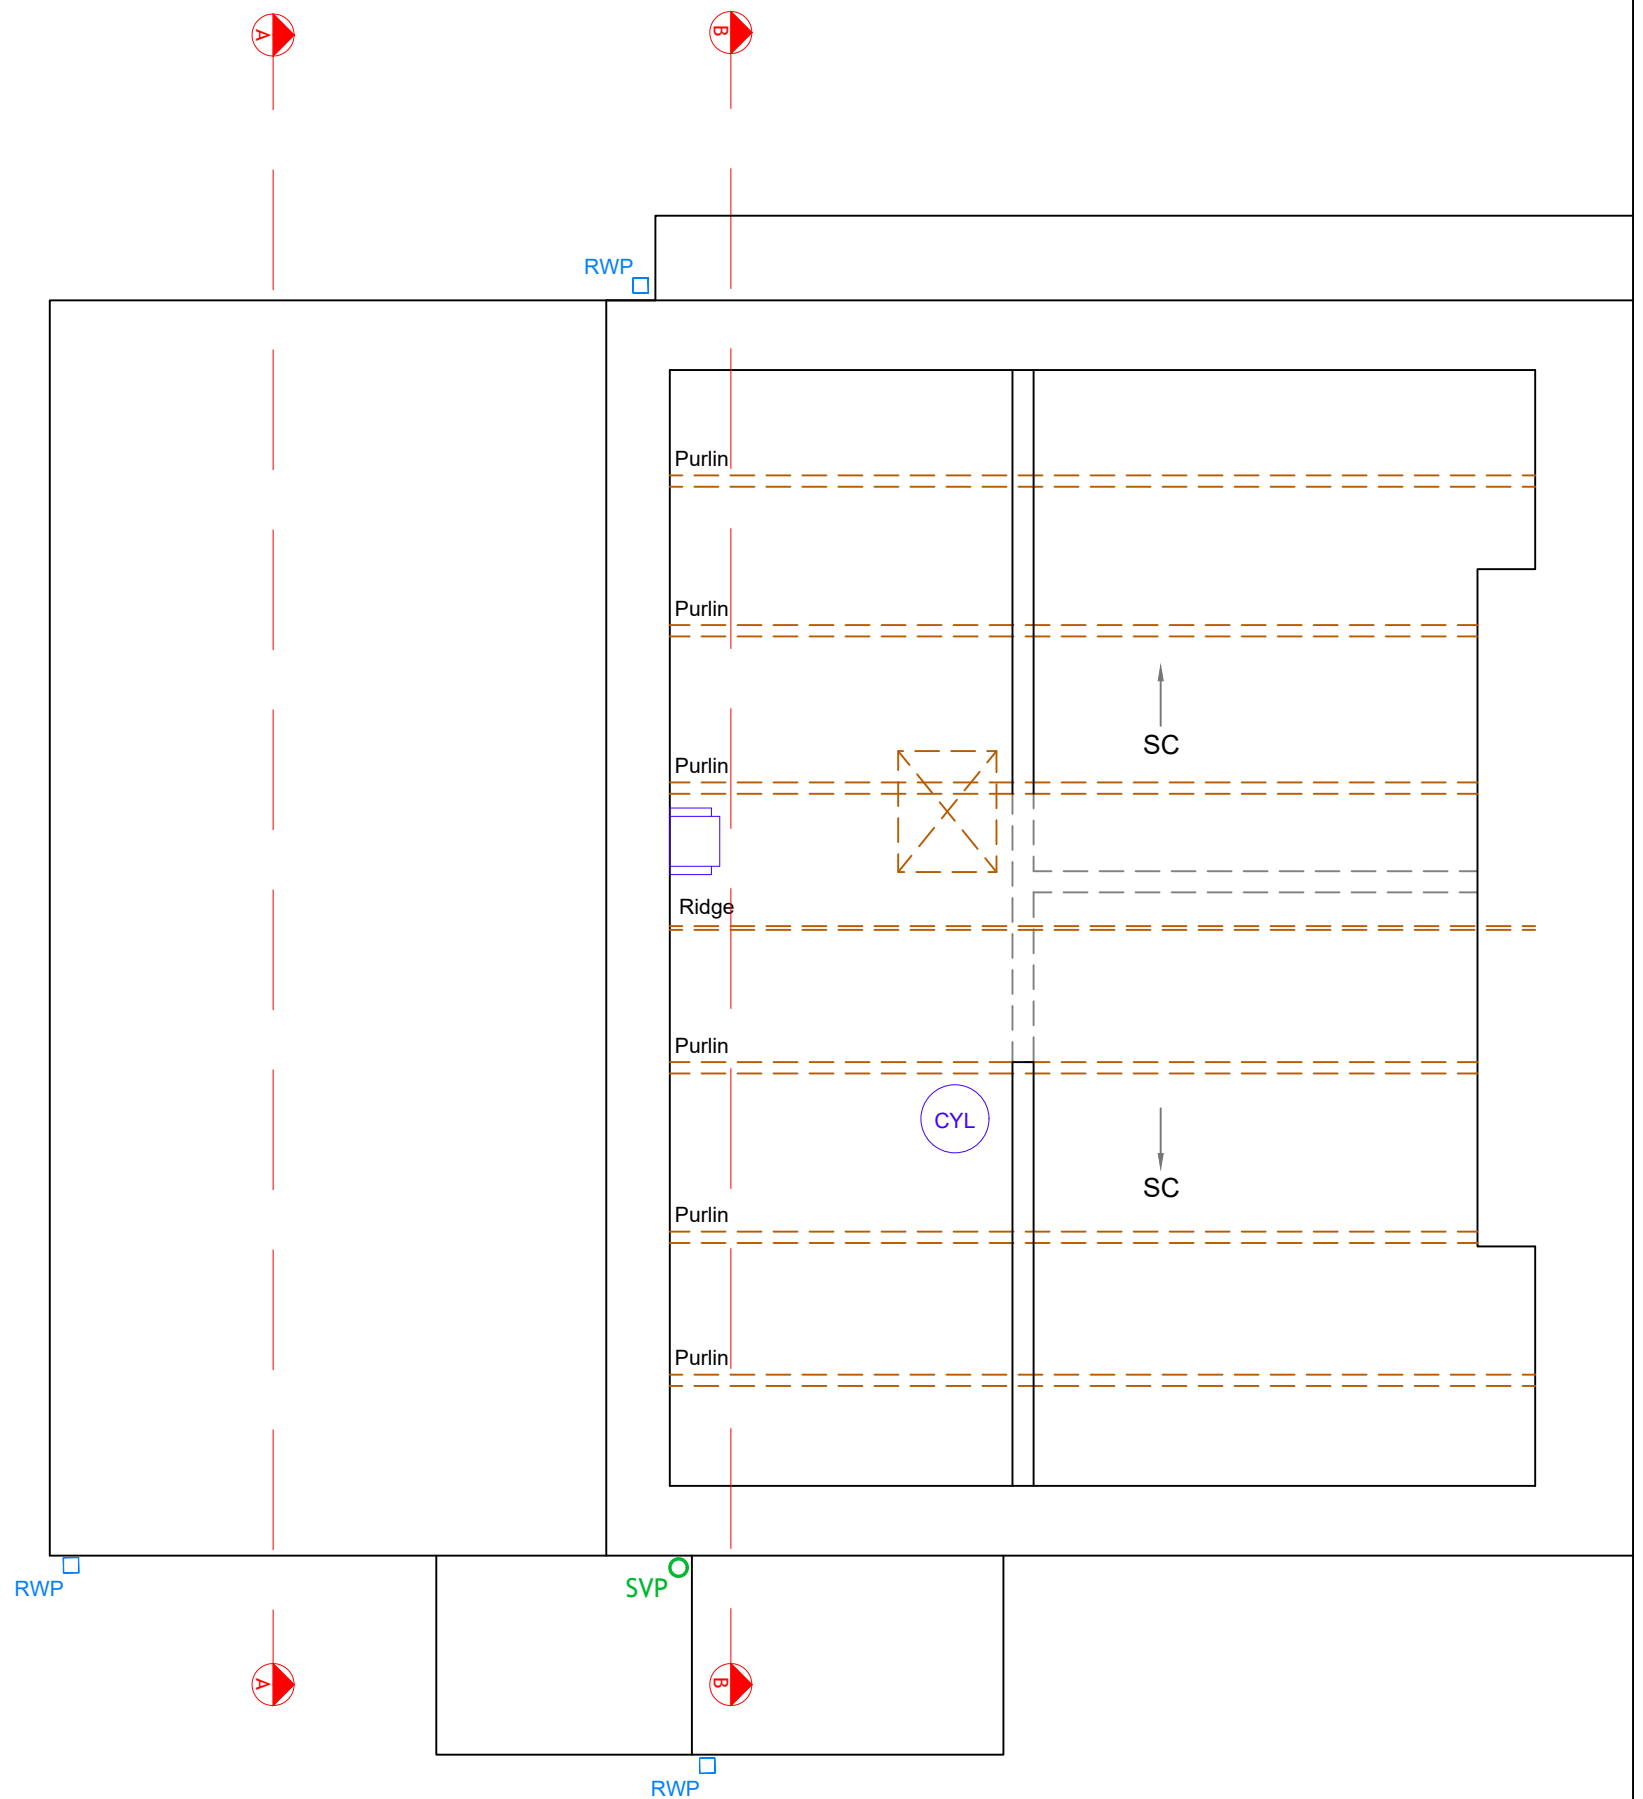

EXISTING LOFT FLOOR

EDIFICE Building Consultants Limited

email: nick@edificebc.co.uk mobile: 07917125231

Architecture Project Management Consultancy

All levels and dimensions must be checked on site by contractor prior to commencement of works. Any variations must be reported to Edifice BC Ltd.

variations must be reported to Edifice BC Ltd.
All information hereon in is the copyright of Edifice BC Ltd. Copying in full or in part is forbidden without the written permission from Edifice BC Ltd.

PROJECT

Proposed Development at:
12 Watford Bridge Road
New Mills
High Peak

DRAWING TITLE

Existing Loft Floor Plan

CLIENT

Mr Kinnar and Ms Simpson

DATE Oct '22

DRAWN BY NH

SCALE 1:50@A3

DRAWING No.

813-2.03

REV