

- Legend
- Level Difference

> ^{up}
240mm
- Sloping Ceiling Direction

SC
- Ceiling Height


2777
- Cill and Head Heights

C | 772
H | 1428
- Rainwater Pipe Position

RWP
- Soil and Vent Pipe Position

SVP
- SVP Position above or below

SVP
- Beam / Soffit
- Boiler Location
- Meter Location

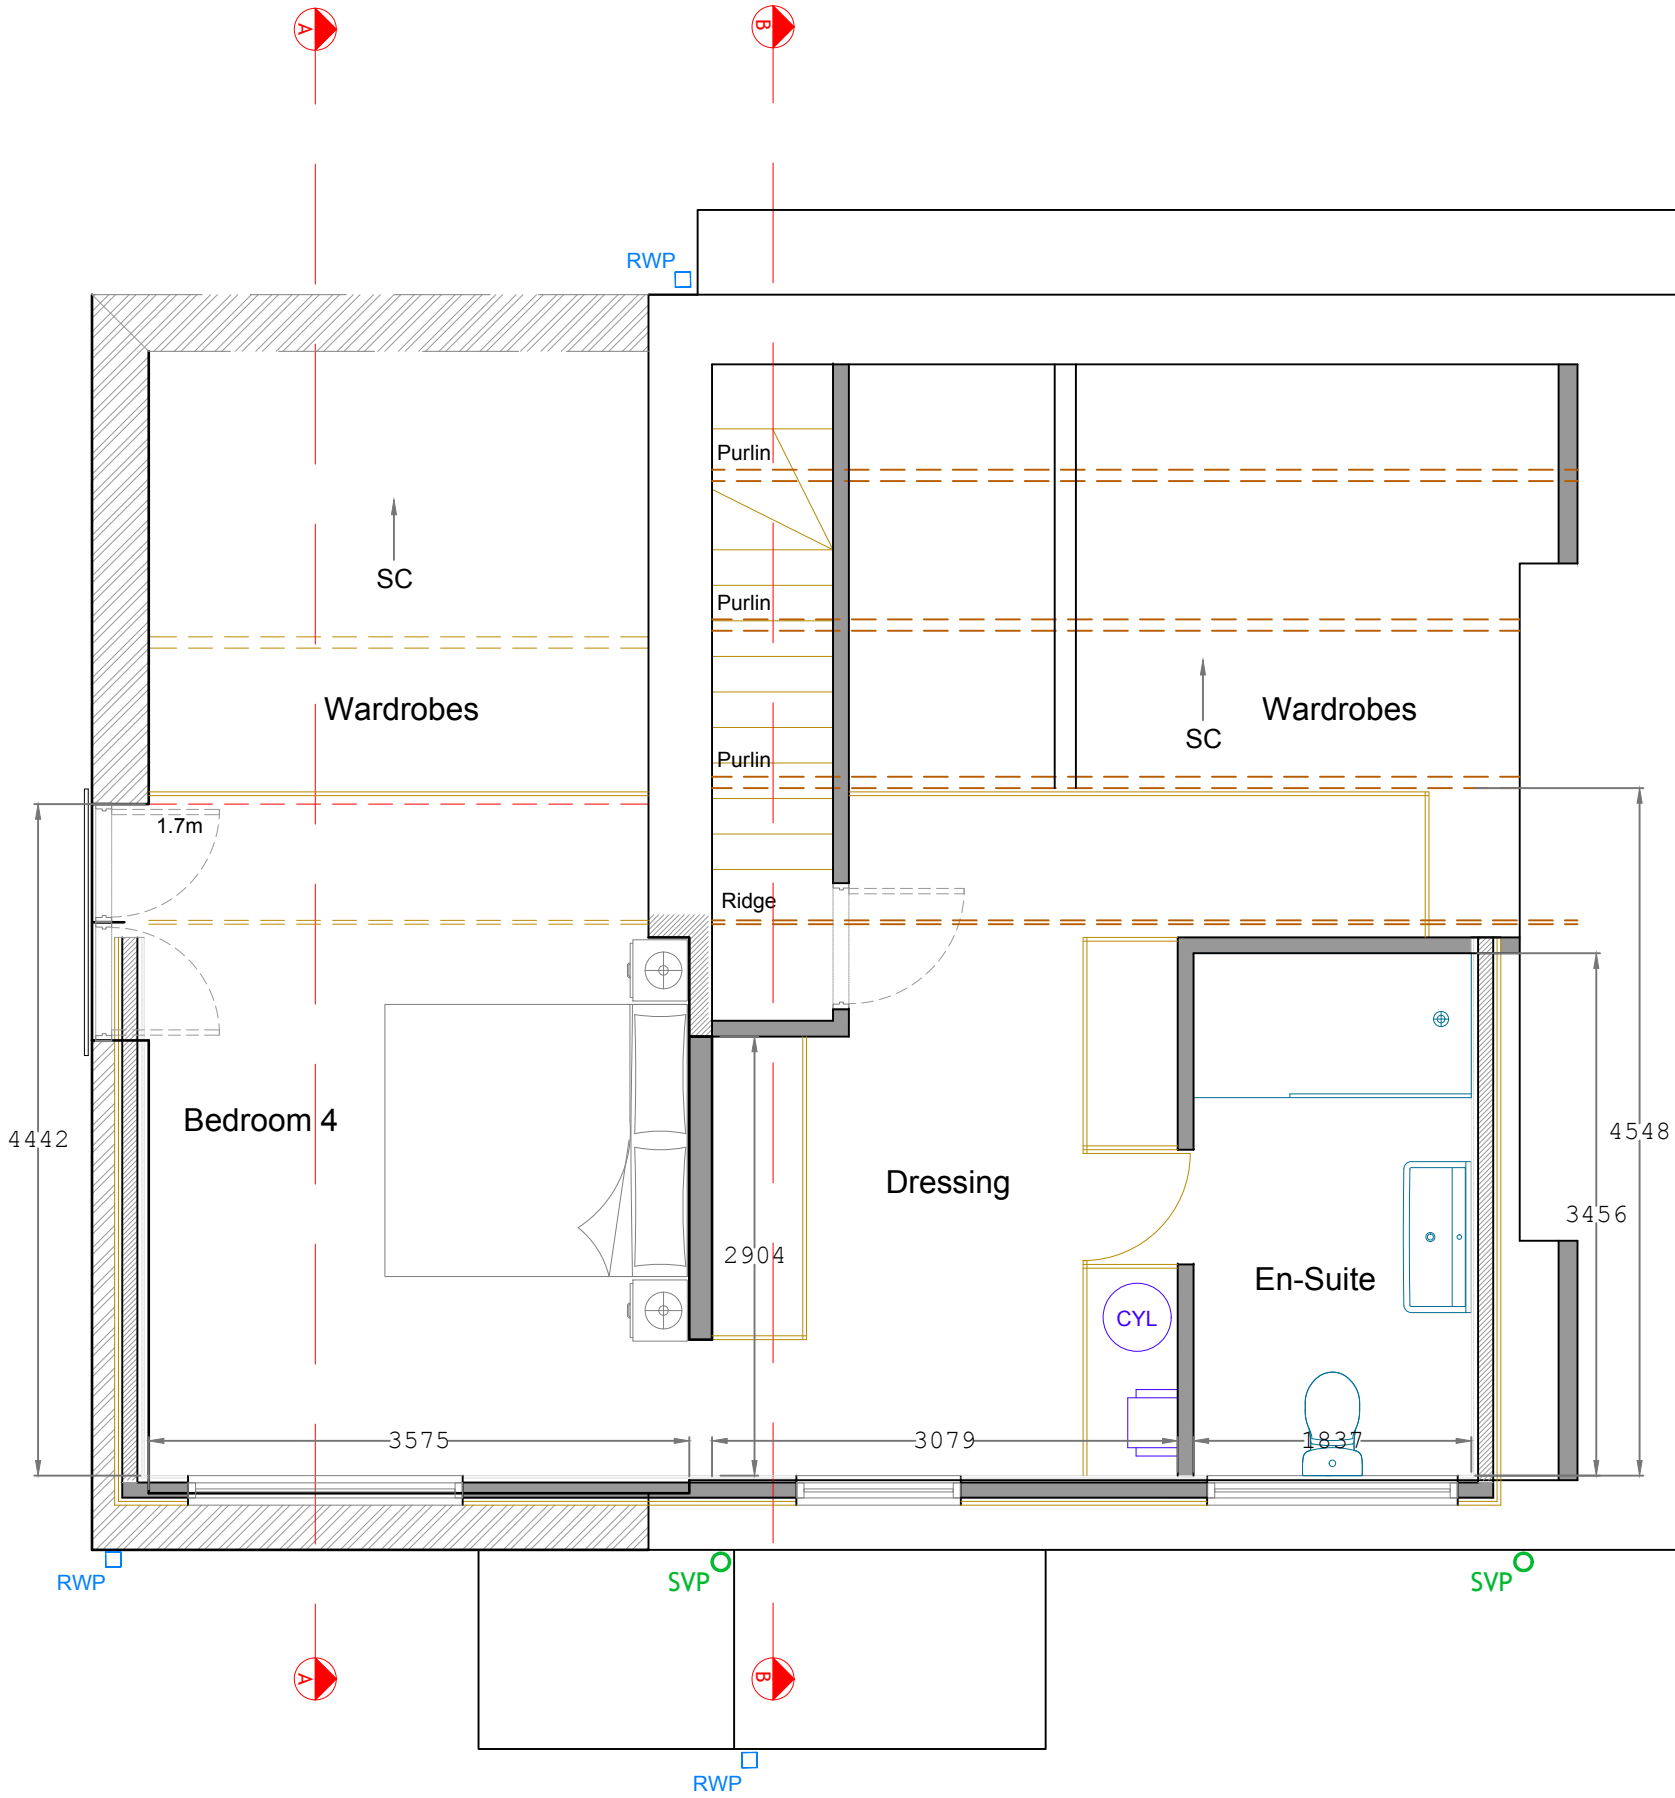

PROPOSED LOFT FLOOR

EDIFICE

Building Consultants Limited

email: nick@edificebc.co.uk

mobile: 07917125231

Architecture

Project Management

Consultancy

All levels and dimensions must be checked on site by contractor prior to commencement of works. Any variations must be reported to Edifice BC Ltd.

All information herein is the copyright of Edifice BC Ltd. Copying in full or in part is forbidden without the written permission from Edifice BC Ltd.

PROJECT Proposed Development at: 12 Watford Bridge Road New Mills High Peak	DRAWING TITLE Proposed Second Floor Plan Planning	CLIENT Mr Kinnar and Ms Simpson	DATE Oct '22	DRAWING No	REV
			DRAWN BY NH	813-3.03	A
			SCALE 1:50@A3		