




Revision Number	Revision Date	Revision Description
-----------------	---------------	----------------------

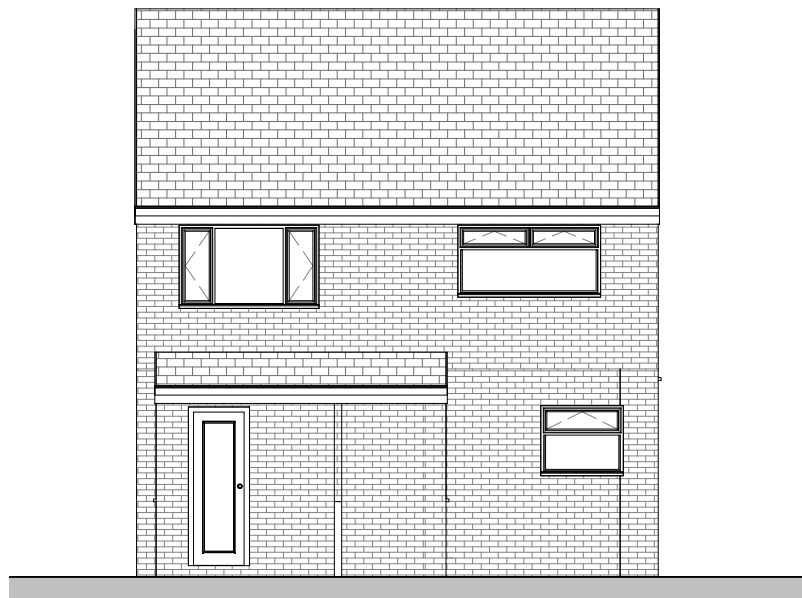


1 Front Existing
1 : 100

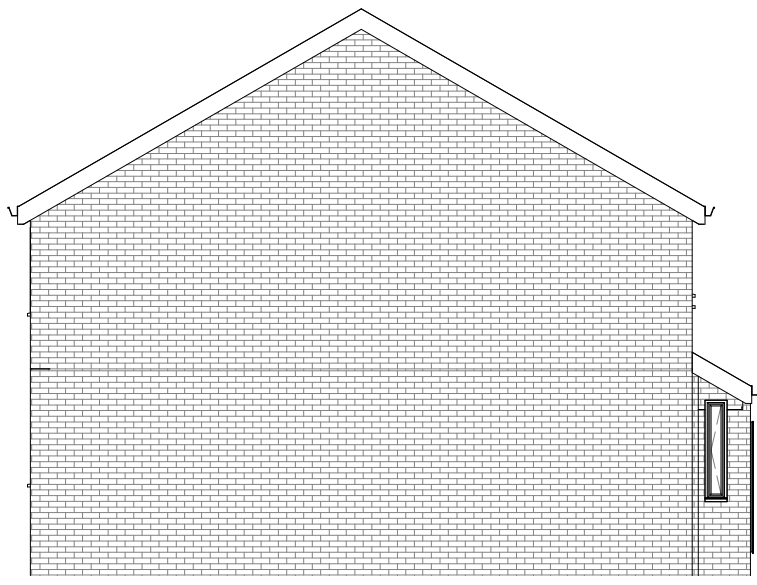

2 LHS Existing
1 : 100

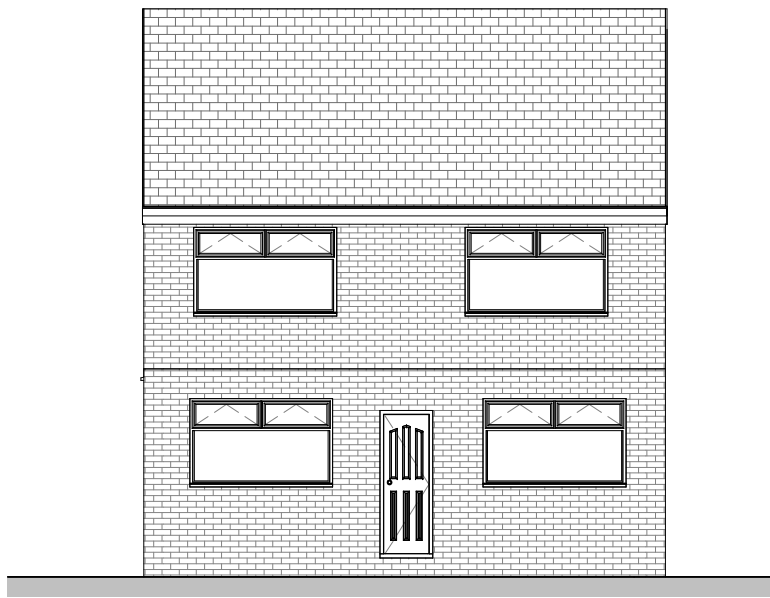


3 Rear Existing
1 : 100

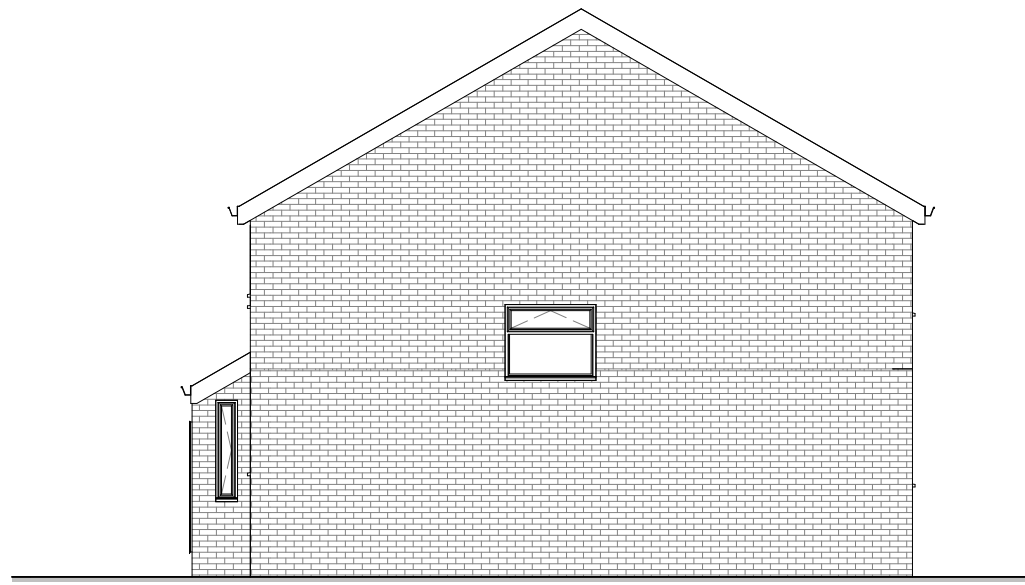

4 RHS Existing
1 : 100




5 Front Proposed
1 : 100

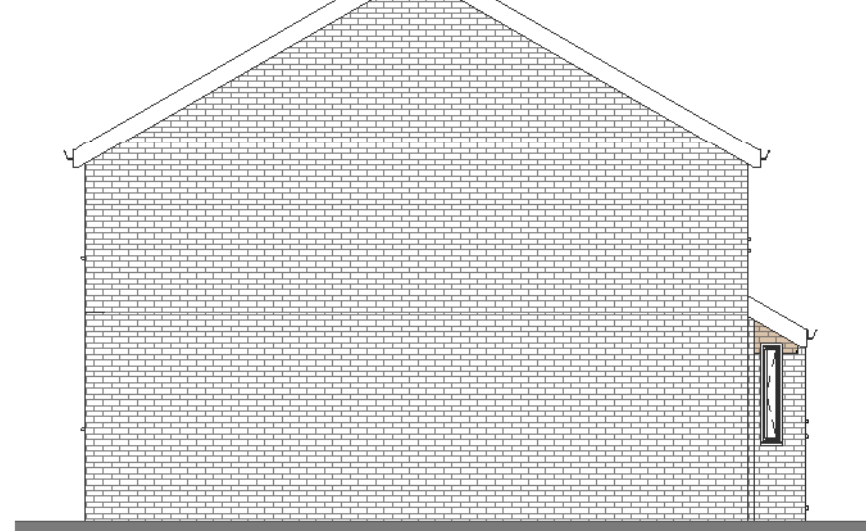

6 LHS Proposed
1 : 100




7 Rear Proposed
1 : 100

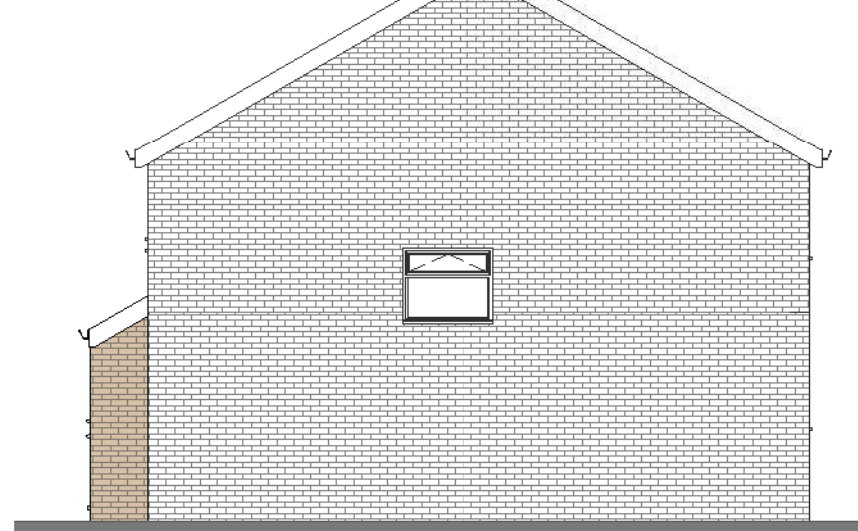


8 RHS Proposed
1 : 100




15 Front Camera

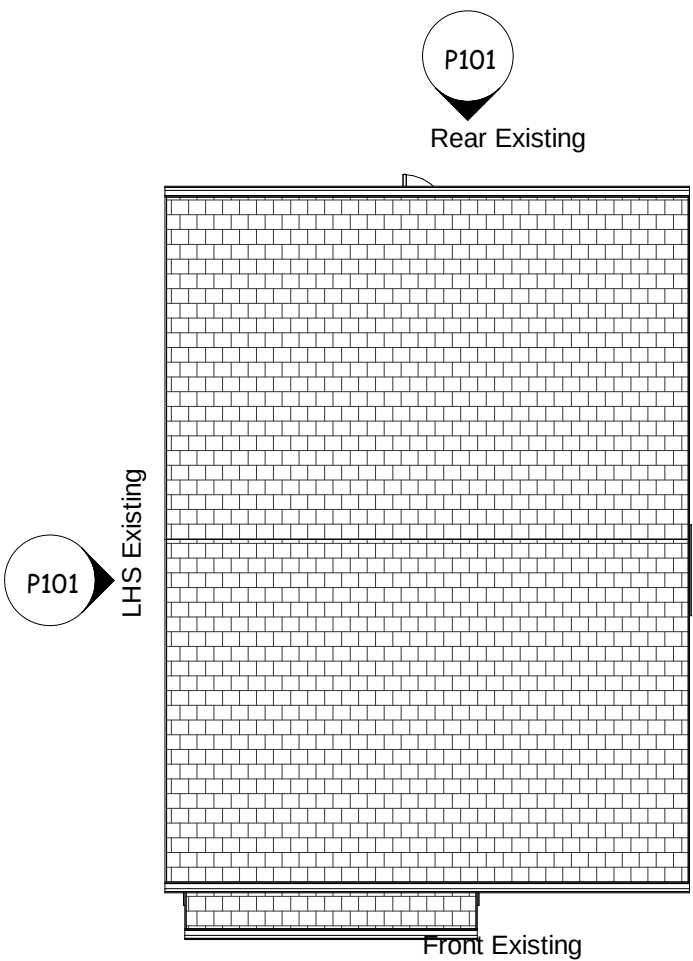


9 Roof Plan Existing
1 : 100

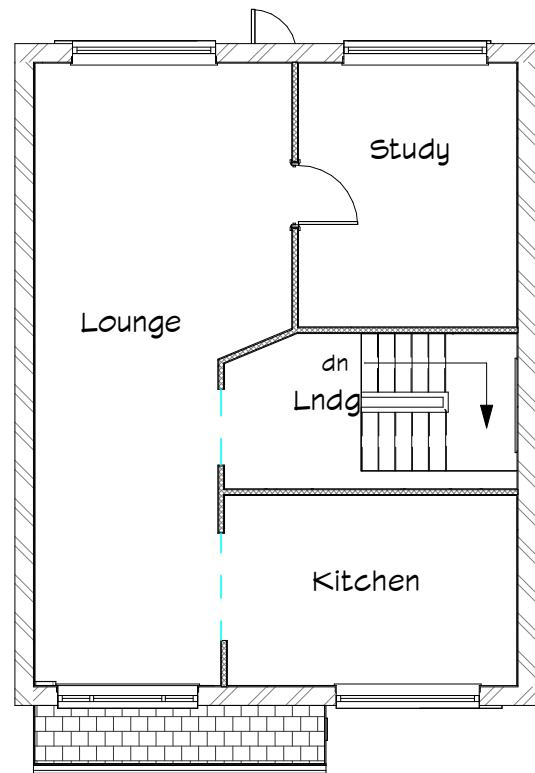


10 L1 First FFE Existing
1 : 100

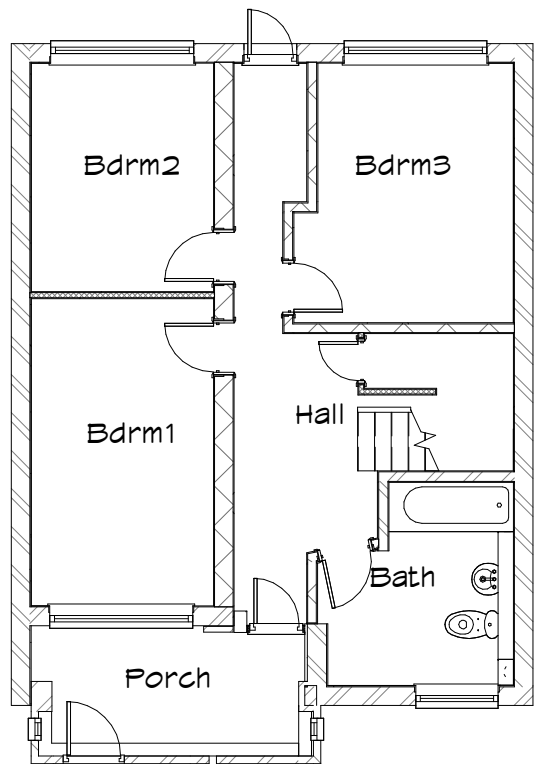


11 LO Ground FFE Existing
1 : 100

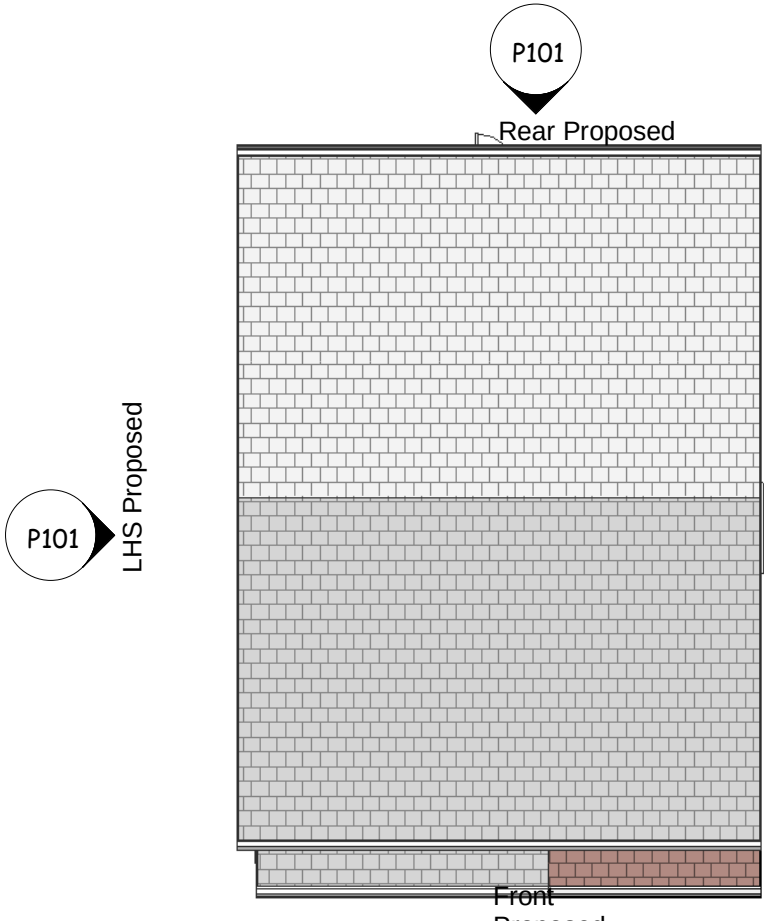

12 Roof Plan Proposed
1 : 100

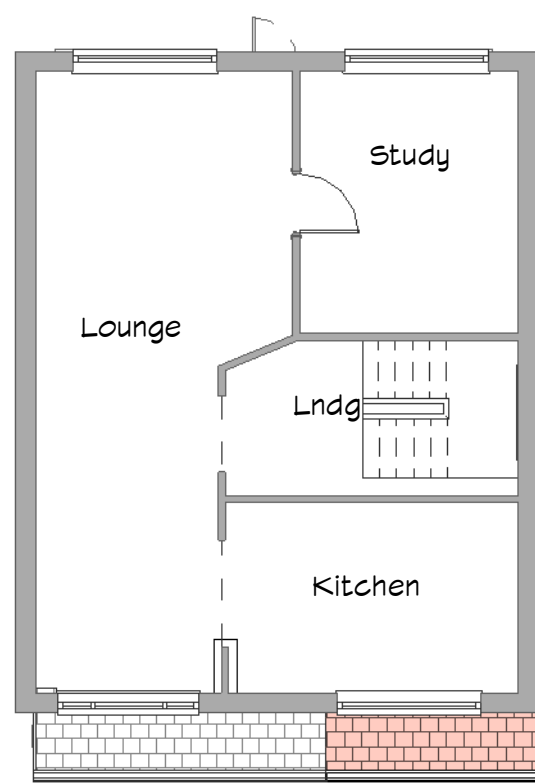

13 L1 First FFE proposed
1 : 100

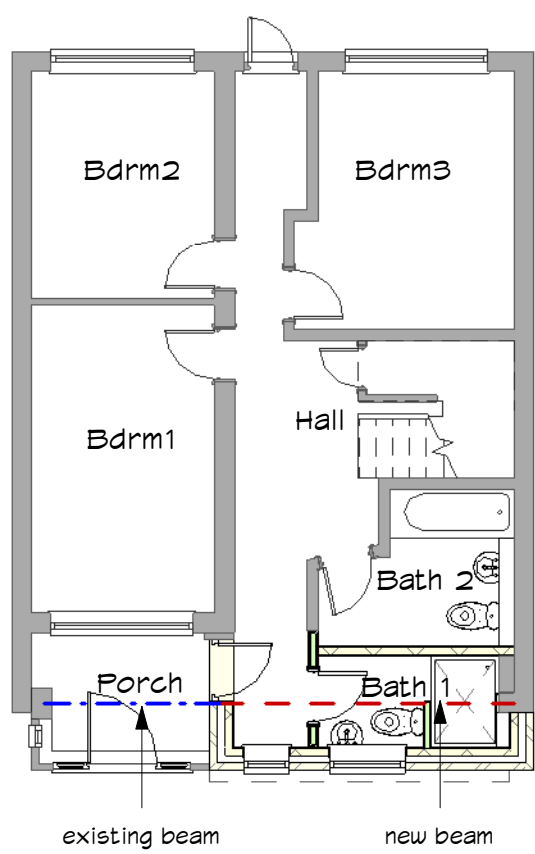

14 LO Ground Proposed
1 : 100

Sheet List	
Sheet Number	Sheet Name
Bregs102	Structure and Sections
P100	Location
P101	Plans and Elevations

These are Planning drawings and should not be used for construction. All structural elements are illustrative and dimensions are estimates - no calculations have been completed or specification for building regulations.

Date	Revision

Client Denise Powell

Job No Powell-Western

Site Ardura, 89a Western Lane,
Buxworth,
High Peak, SK23 7NS

Project Front Extension

Status Planning A

plans and planning
Petworth Lodge
1a Hillbrook Rd
Bramhall
Stockport SK7 2BT

Email - pfkirke@gmail.com Tel - 07710 820611
www.plansandplanning.co.uk

Drawing No; P101 -

Drawing; Plans and Elevations

Print to Scale on A1 01/12/2022 12:49:06

0m 2m 4m 6m 8m
VISUAL SCALE 1:100 @ A1