

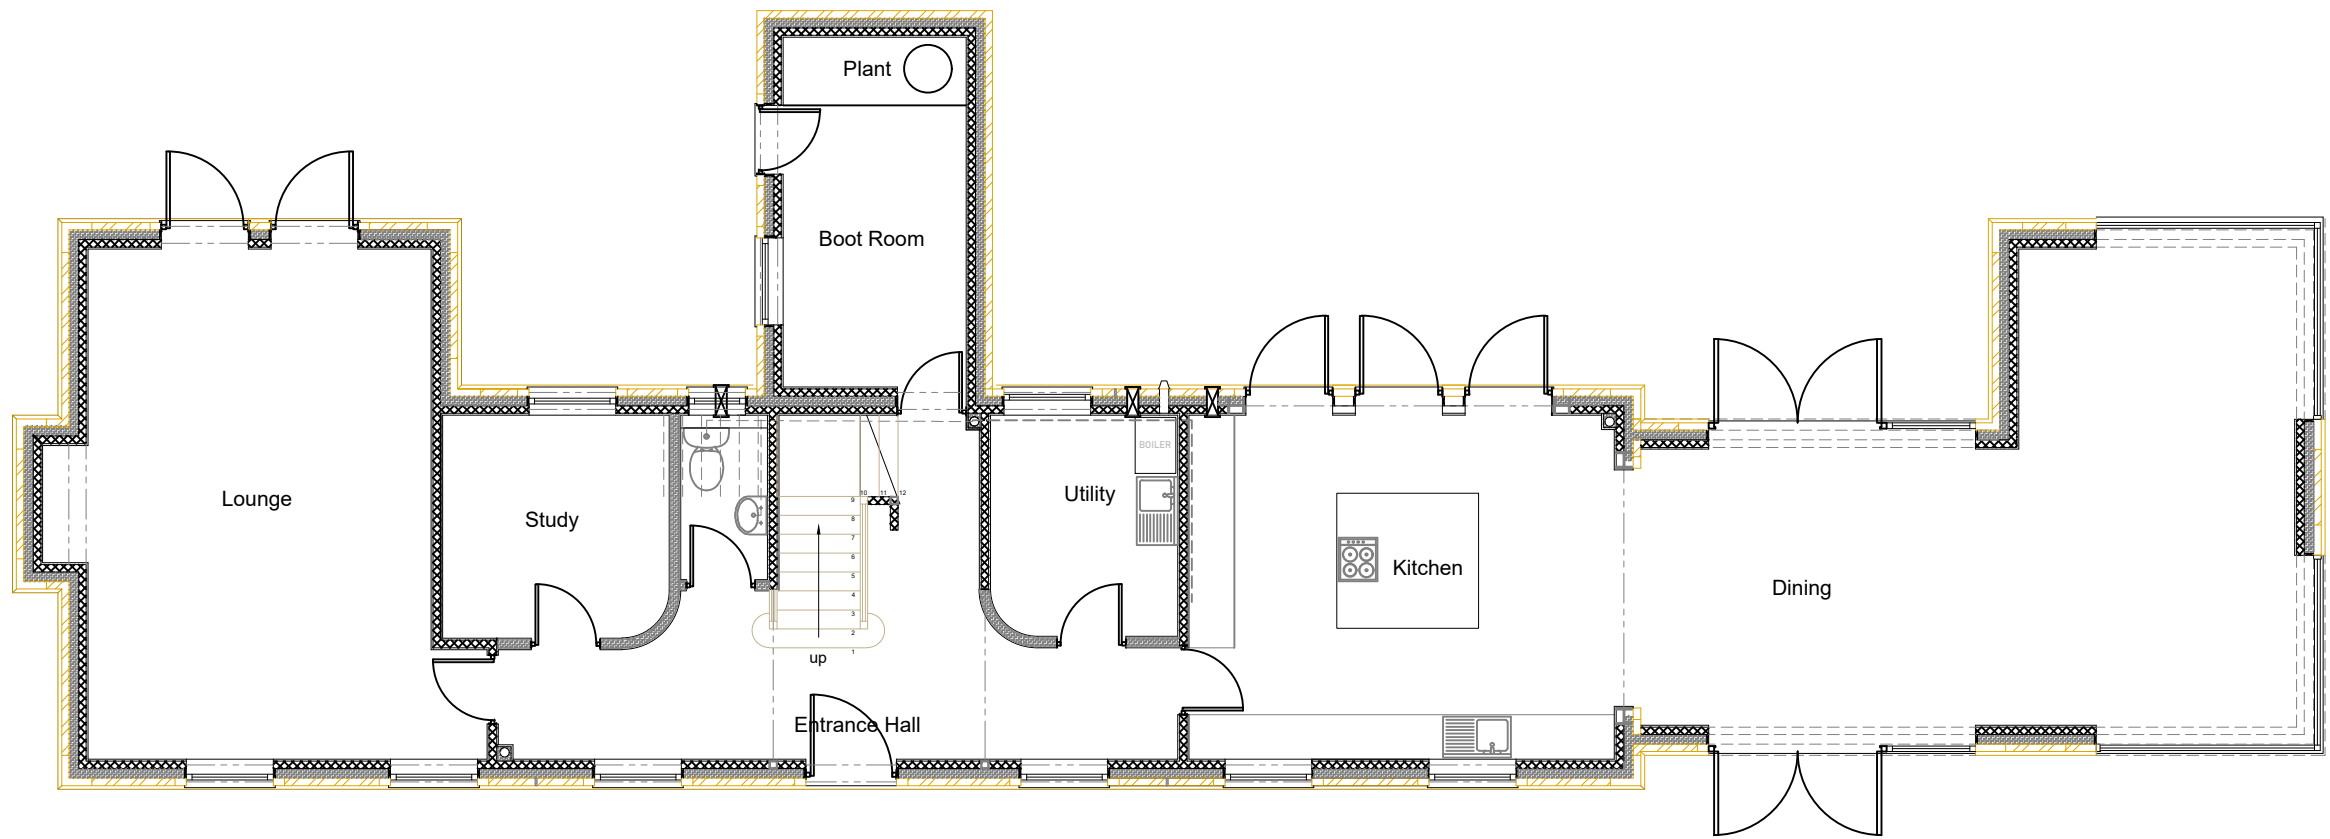



This drawing is protected by copyright and the information contained therein is the property of William McCall.
The drawing must not be copied and the information contained therein may not be used or disclosed without written permission of and in the manner permitted by William McCall.

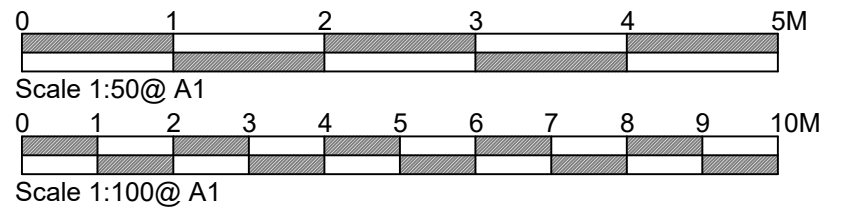

Proposed Ground Floor Plan

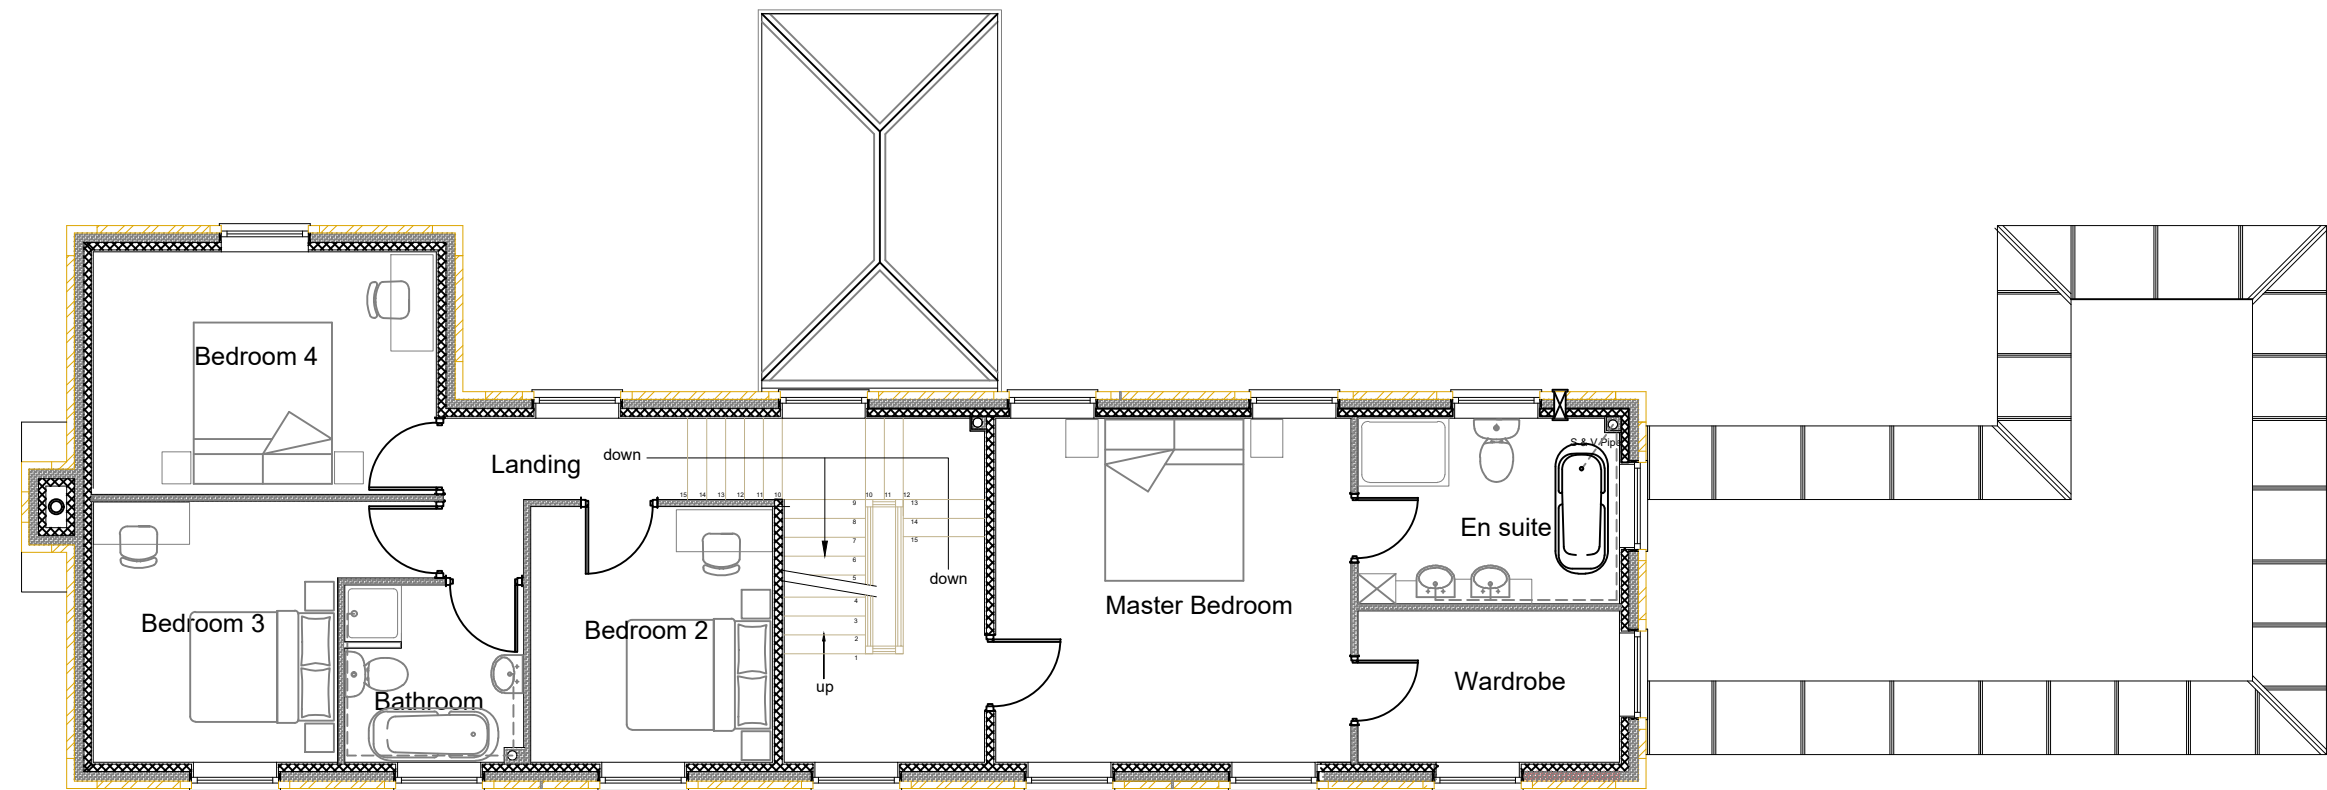

Proposed First Floor Plan

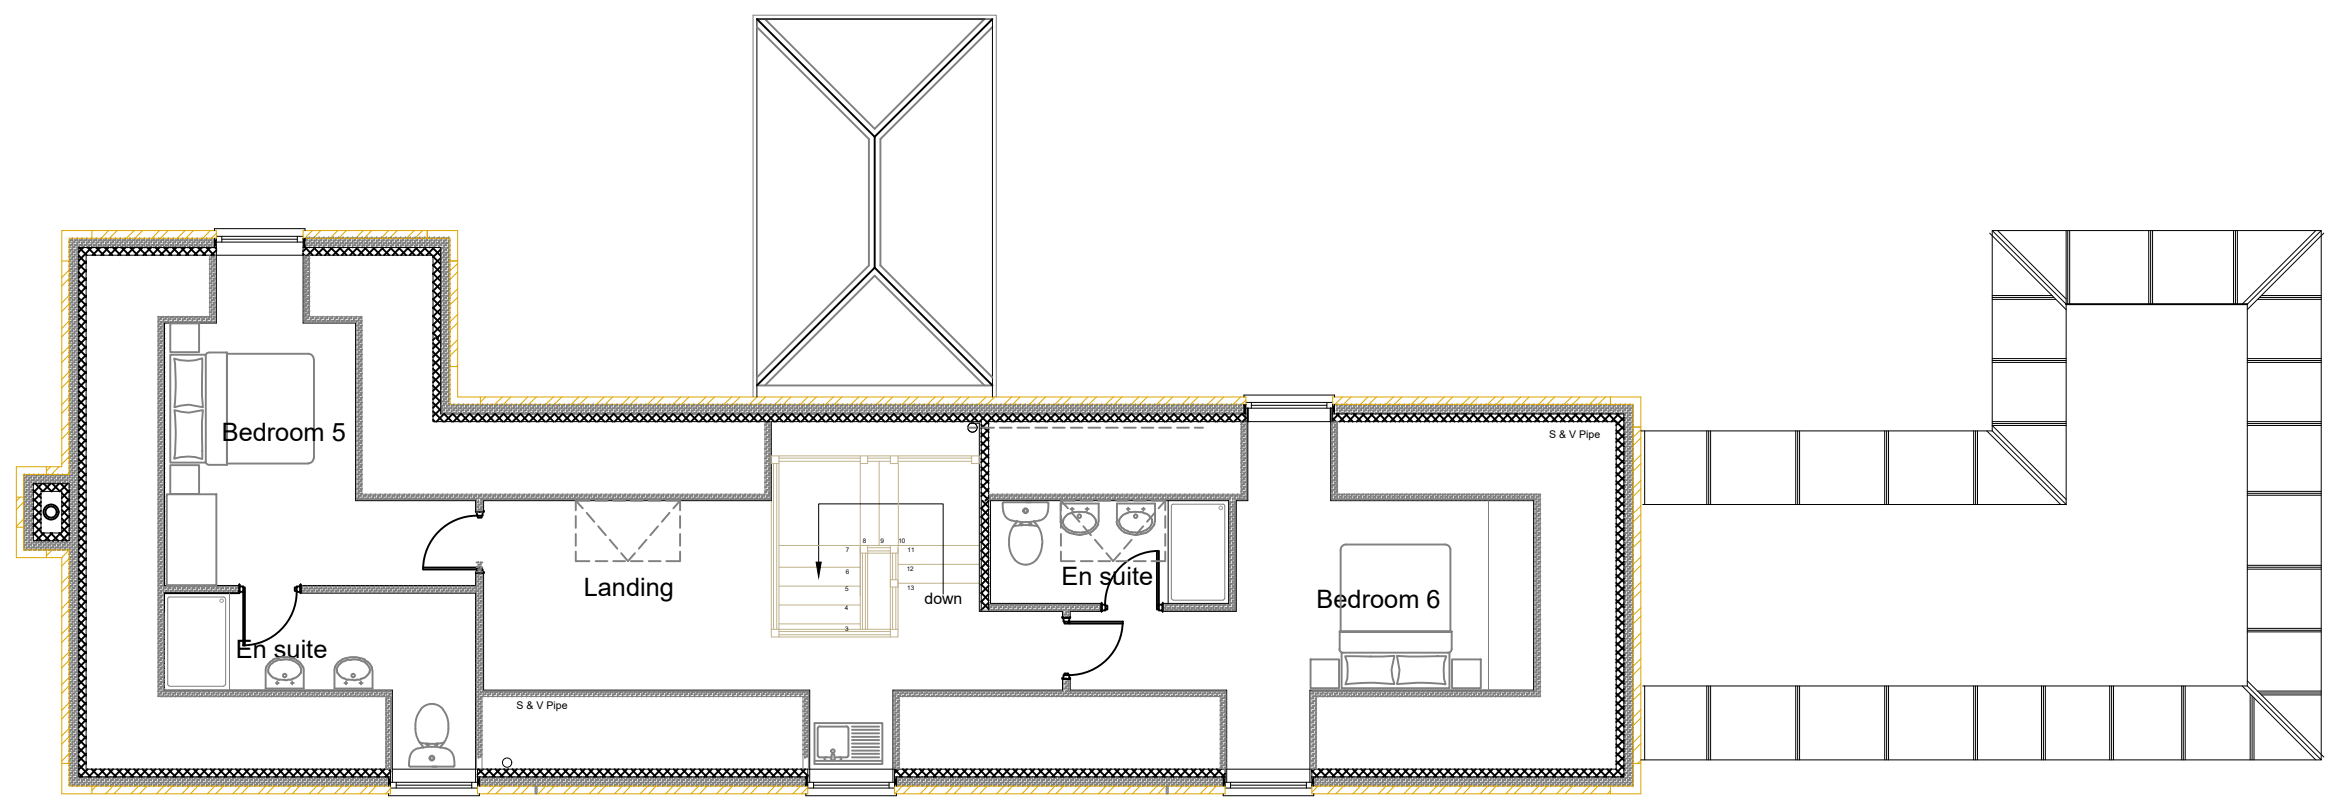

Proposed Second Floor Plan

Stage :-				Planning Drawing	
Project Title :-		Proposed Detached House & Outbuildings			
Drawing Title :-		Proposed Floor Plans of Detached House			
Client :-		Loxley Construction			
Drwg No :- PL 03/20/040A		1 of 7	Date :- May '22	Rev :-	
Scale :- 1:100@A1		Drawn:- WMC	Checked :-		
Site Address :-		Bankwood Mill, Charlesworth, Glossop, SK13 5ES.			