


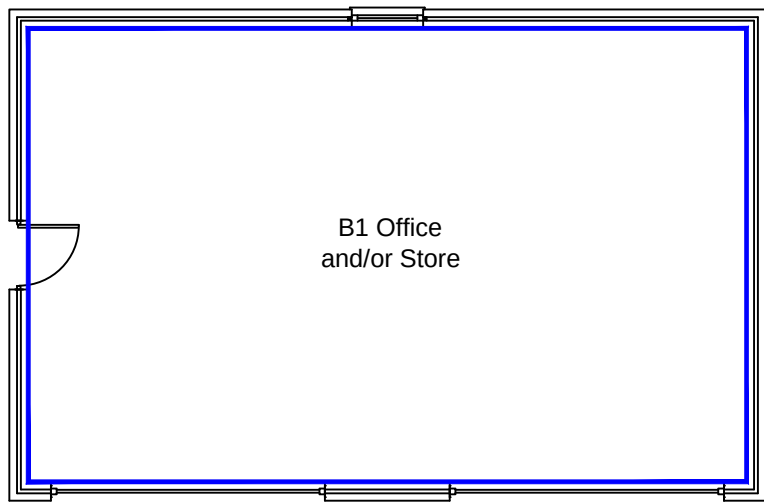


Proposed Ground Floor Plan


Application 2022

Stables 104 SQM
Office 57 SQM
Gym/Garage/Office
GF 80 SQM
FF 36 SQM


Total - 278 SQM

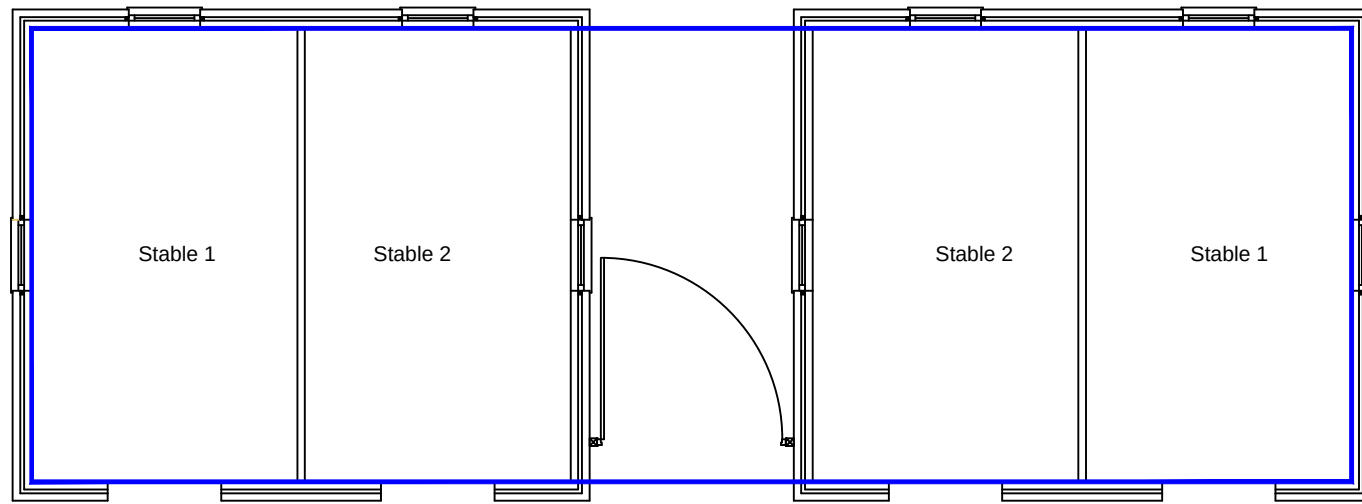


Proposed Ground Floor Plan

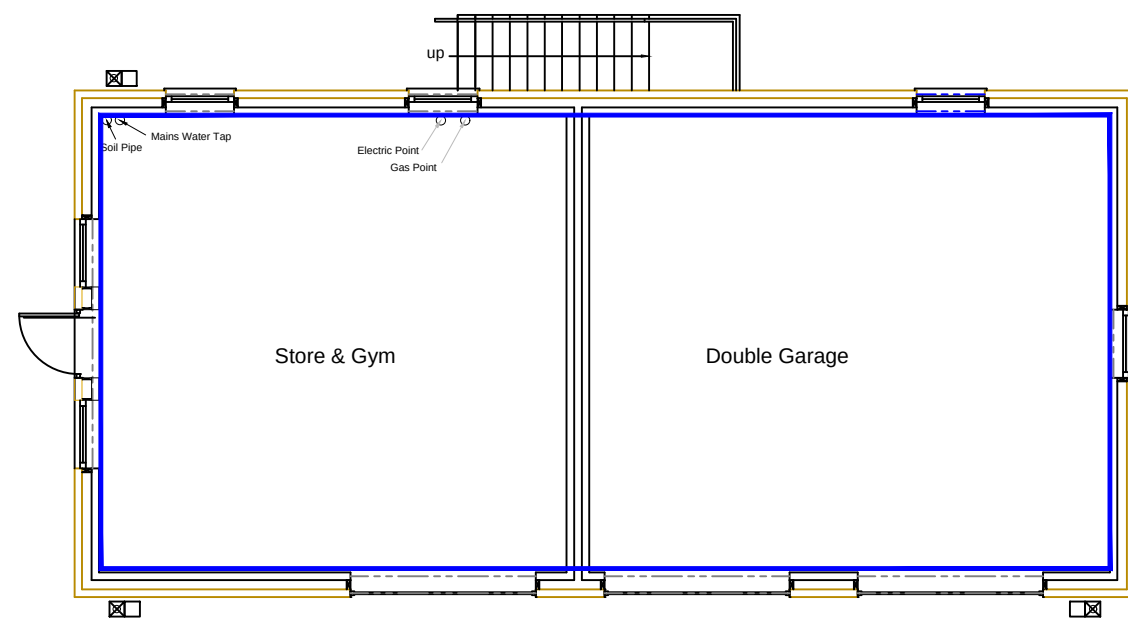

Proposed Ground Floor Plan

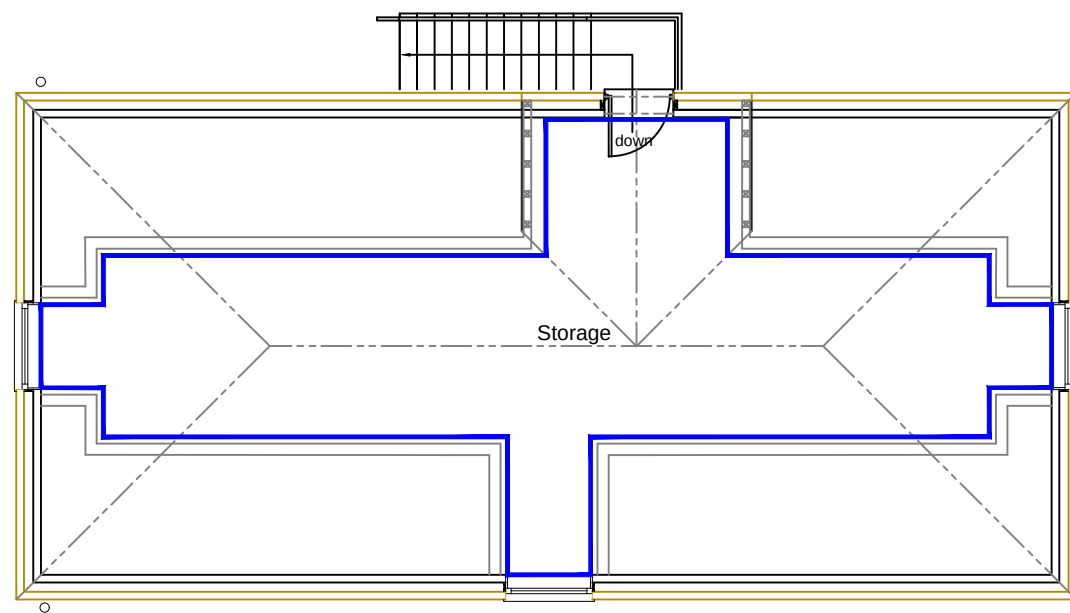

Proposed First Floor Plan

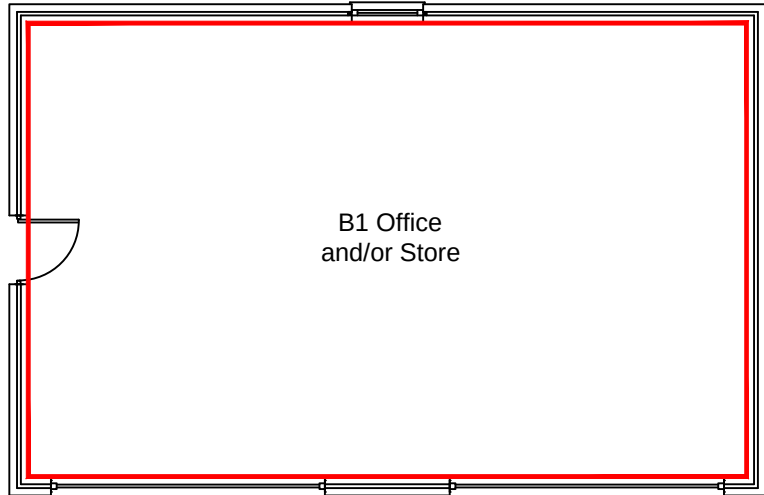


Proposed Ground Floor Plan


Application 2020

Stables 104 SQM
Office 57 SQM
Gym/Garage 74 SQM


Total - 235 SQM

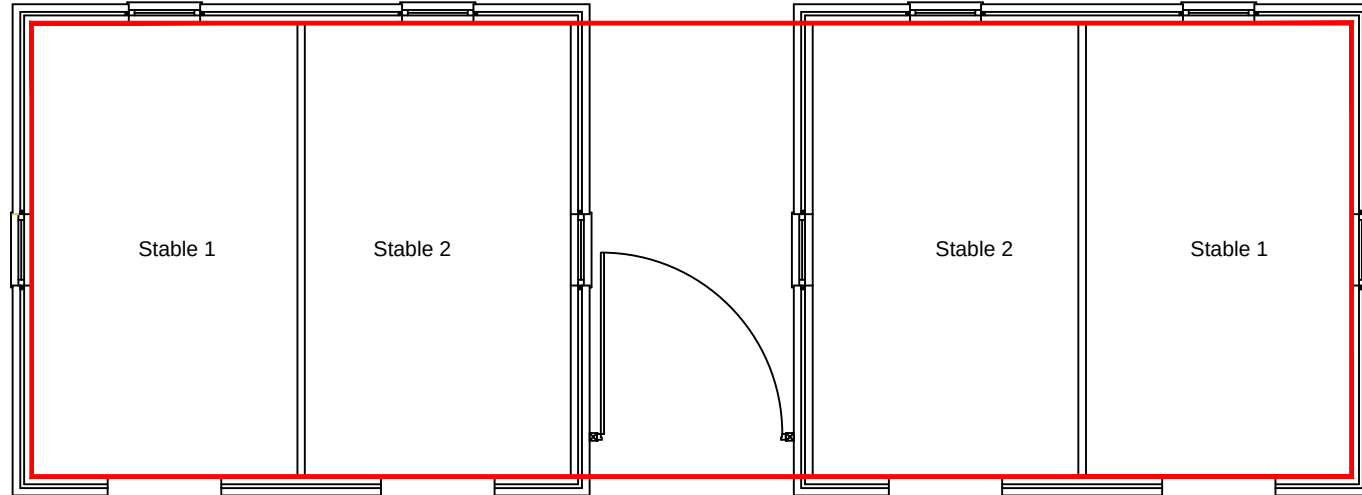

Proposed Ground Floor Plan

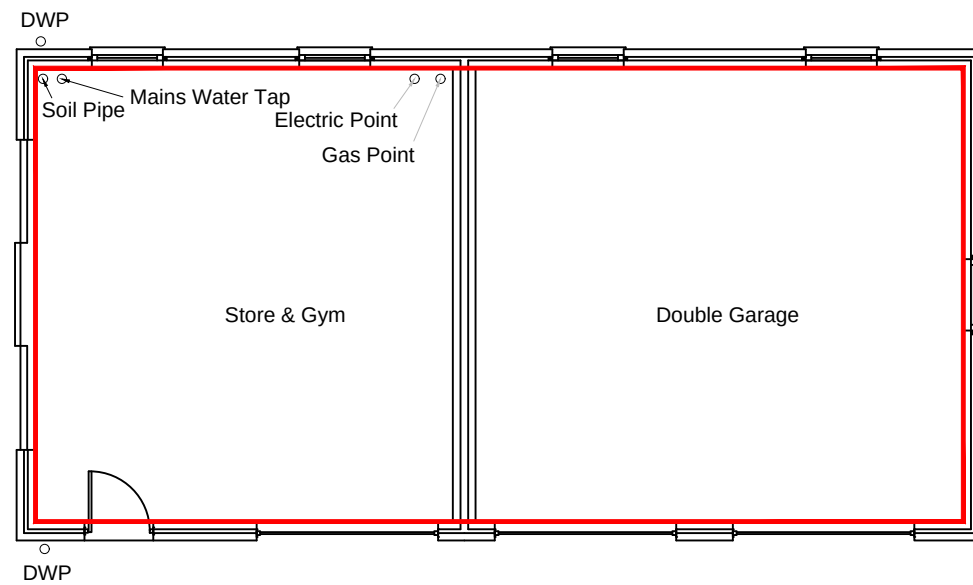

Proposed Ground Floor Plan

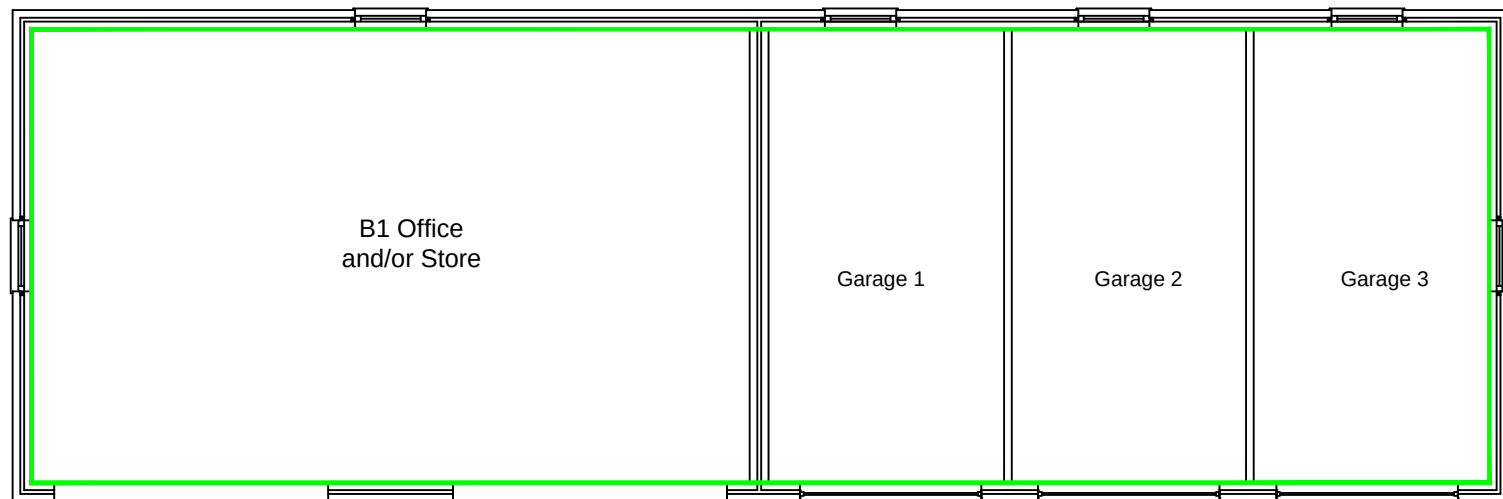


Proposed Ground Floor Plan

Application 2018 - Outbuildings


Stables 104 SQM - Same building applied for again in 2020
Office/Store/Garages 115 SQM

Total - 219 SQM

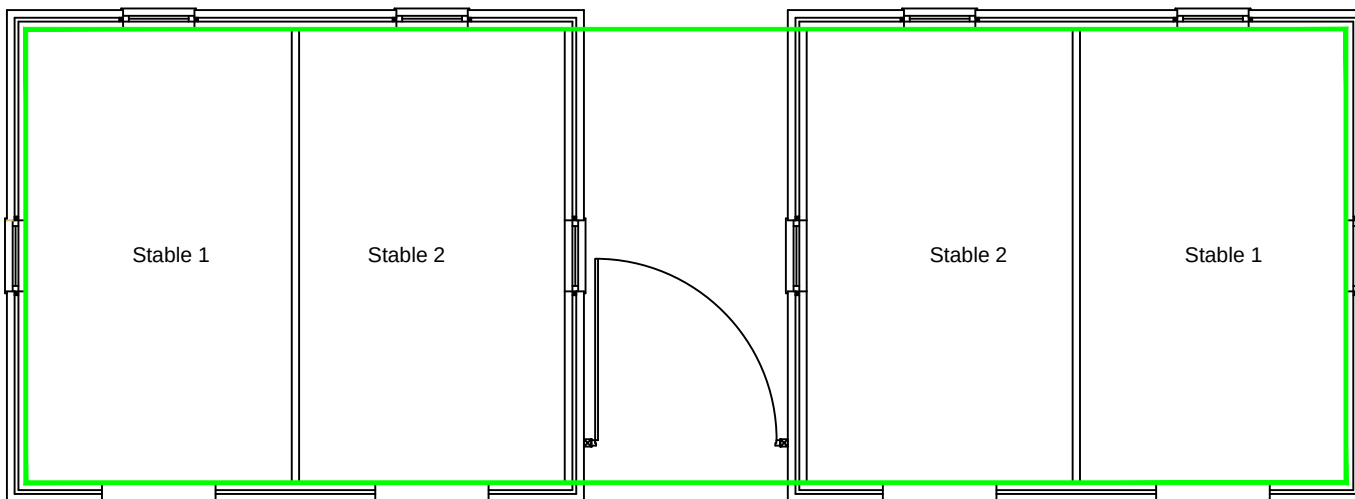

Proposed Ground Floor Plan

Proposed Stables

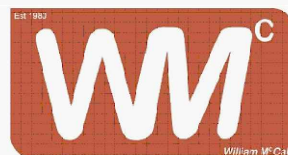Stage :- Planning Drawing			
Project Title :-		Proposed Detached House & Outbuildings	
Drawing Title :-		Proposed SQM Comparison Plans of Outbuildings of Proposed & Previously Approved Applications	
Client :-		Loxley Construction	
Drwg No :- PL 03/20/040A	7 of 7	Date :- May '22	Rev :-
Scale :- 1:100@A1	Drawn:- WMC	Checked :-	
Site Address :- Bankwood Mill, Charlesworth, Glossop, SK13 5ES.			
The Old Post Room 34 Chew Valley Road Greenfield Saddleworth OL3 7DA Tel: 01457 871202 www.william-mccall.com enquiries@william-mccall.com			
			
		A3	