





SCALE 1:500

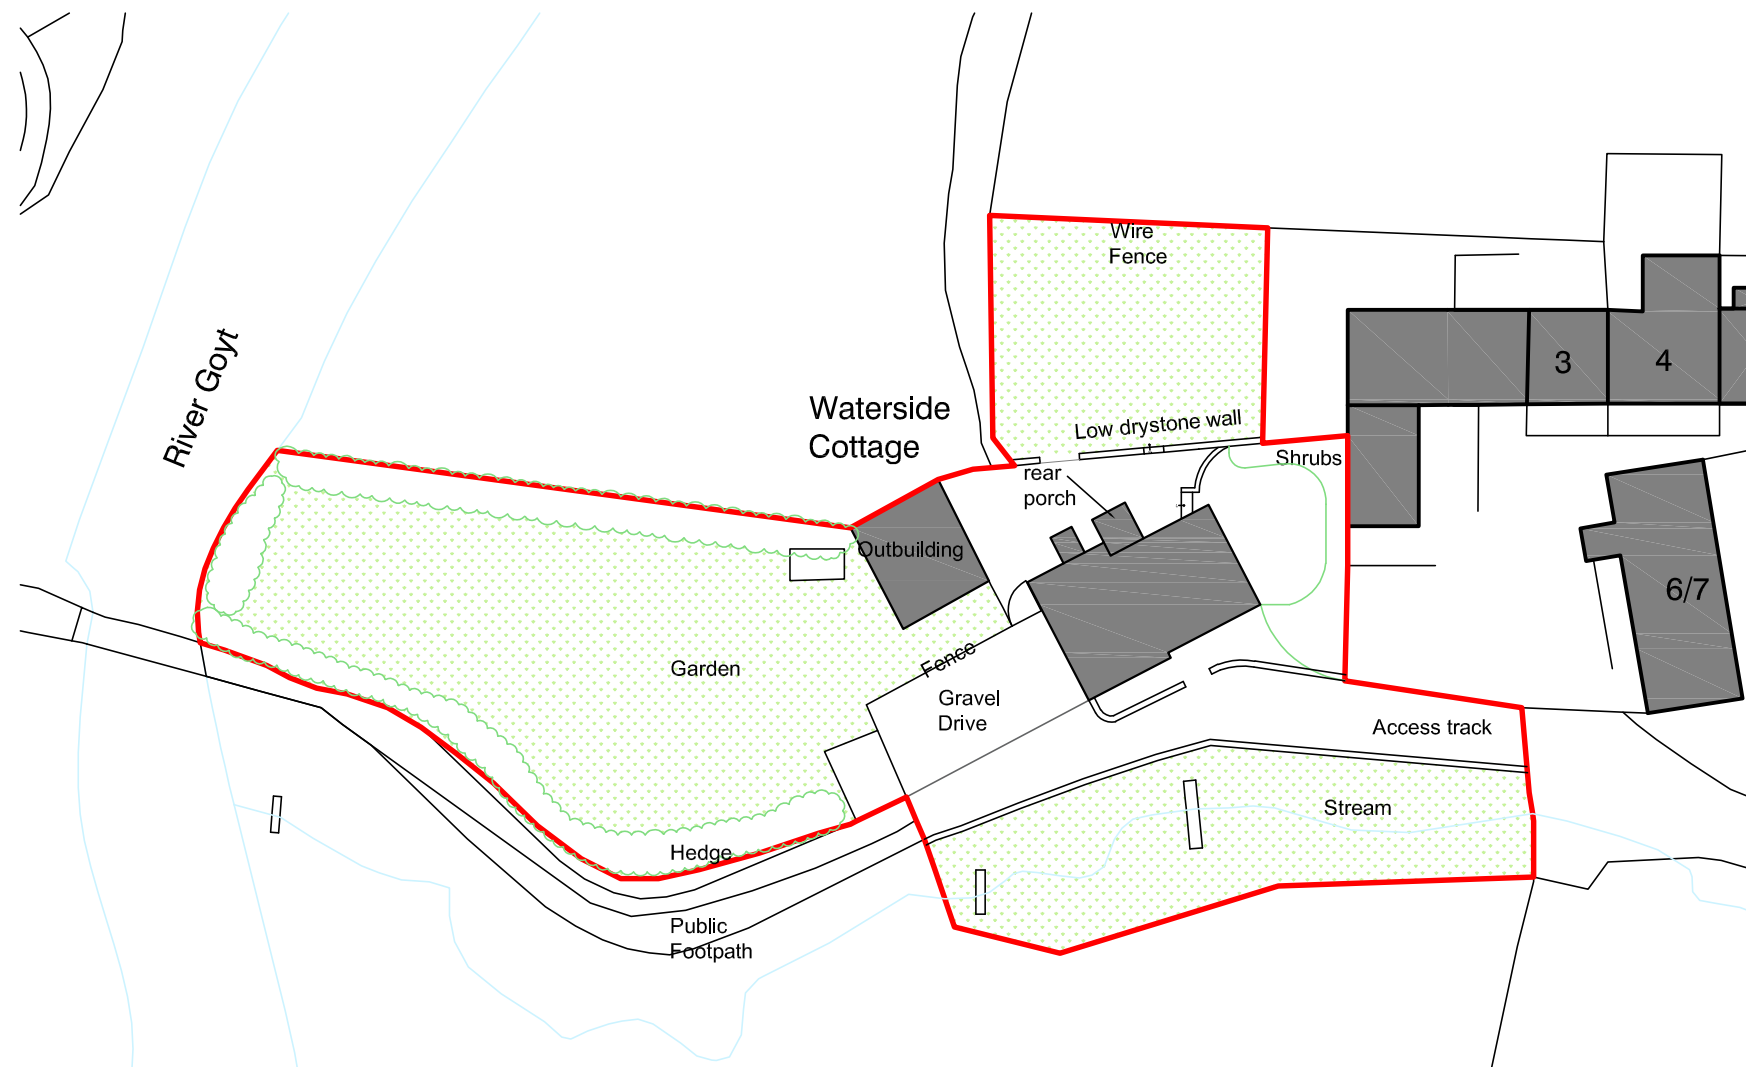

CLIENTS/CONTRACTORS ARE ADVISED TO CLARIFY
DIMENSIONS PRIOR TO SETTING OUT AND NOT TO
SCALE OFF THE DRAWING

 

HIGH PEAK ARCHITECTS LTD

2nd Floor, Wharf House, Wharf Road, Whaley Bridge, High Peak, Derbys SK23 7AD
Tel: 01663 719717 Web: www.highpeakarch.com Email: hpa@highpeakarch.com

Rear Porch Regularisation

Existing & Proposed Site Plan

1/2 Waterside Cottage, Off Dolly Lane

1819.PL02

Scale: 1:500@A3

Date: September 2022

Rev: